



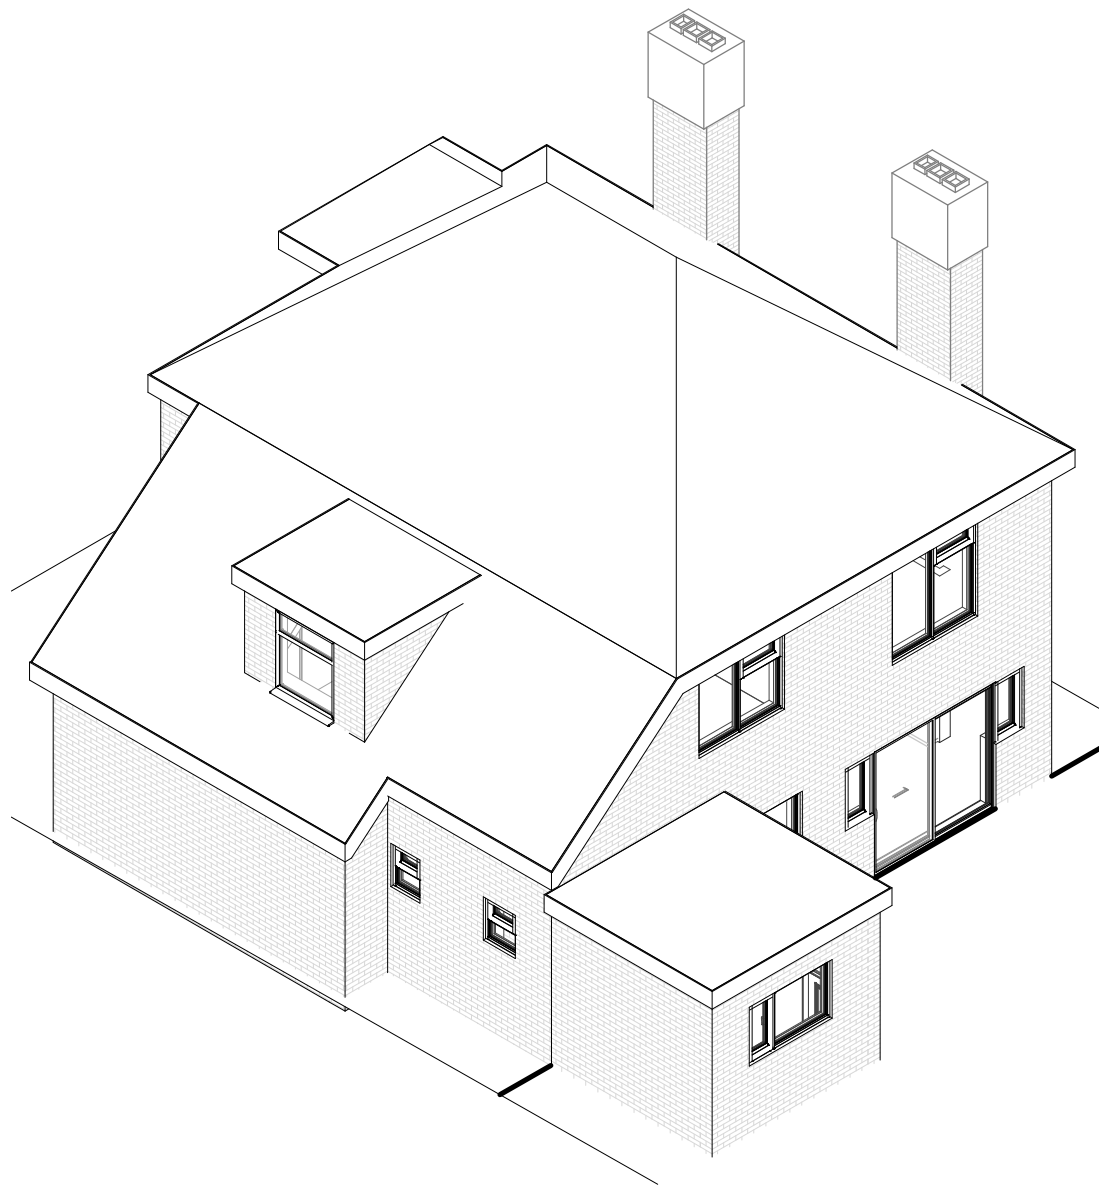

Existing 3D 4

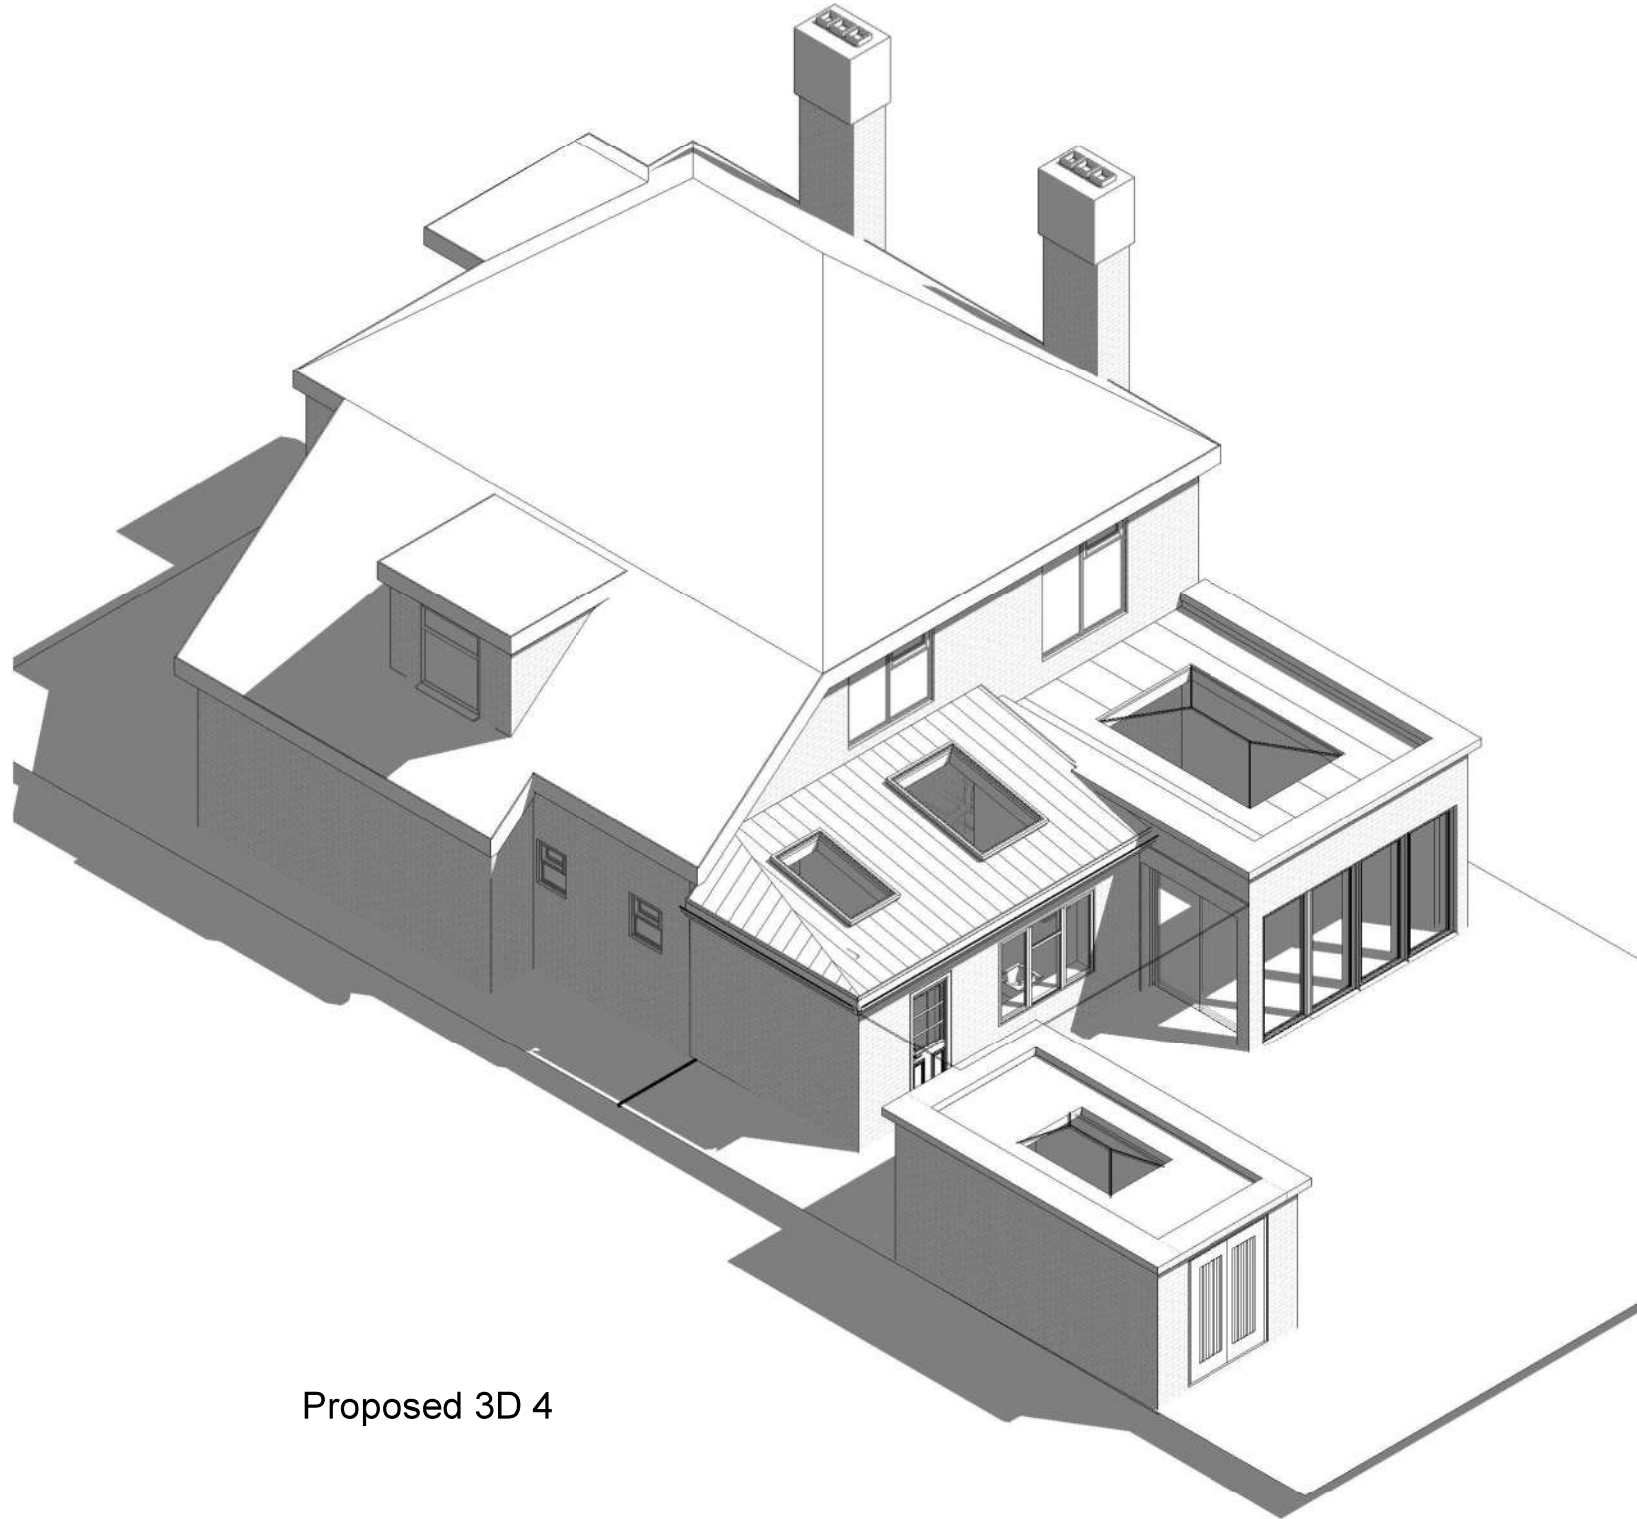

Proposed 3D 4

1:500								50
1:200								20
1:100								10
1:50								5

PROJECT	74 The Dale PO7 5DE			
	Harding			
	Date	Issue Date	Scale (@ A3)	
	Drawn by	SW	DRAWING NUMBER	REV
SHEET	3D 4			
	Checked by	SR	P 9	