



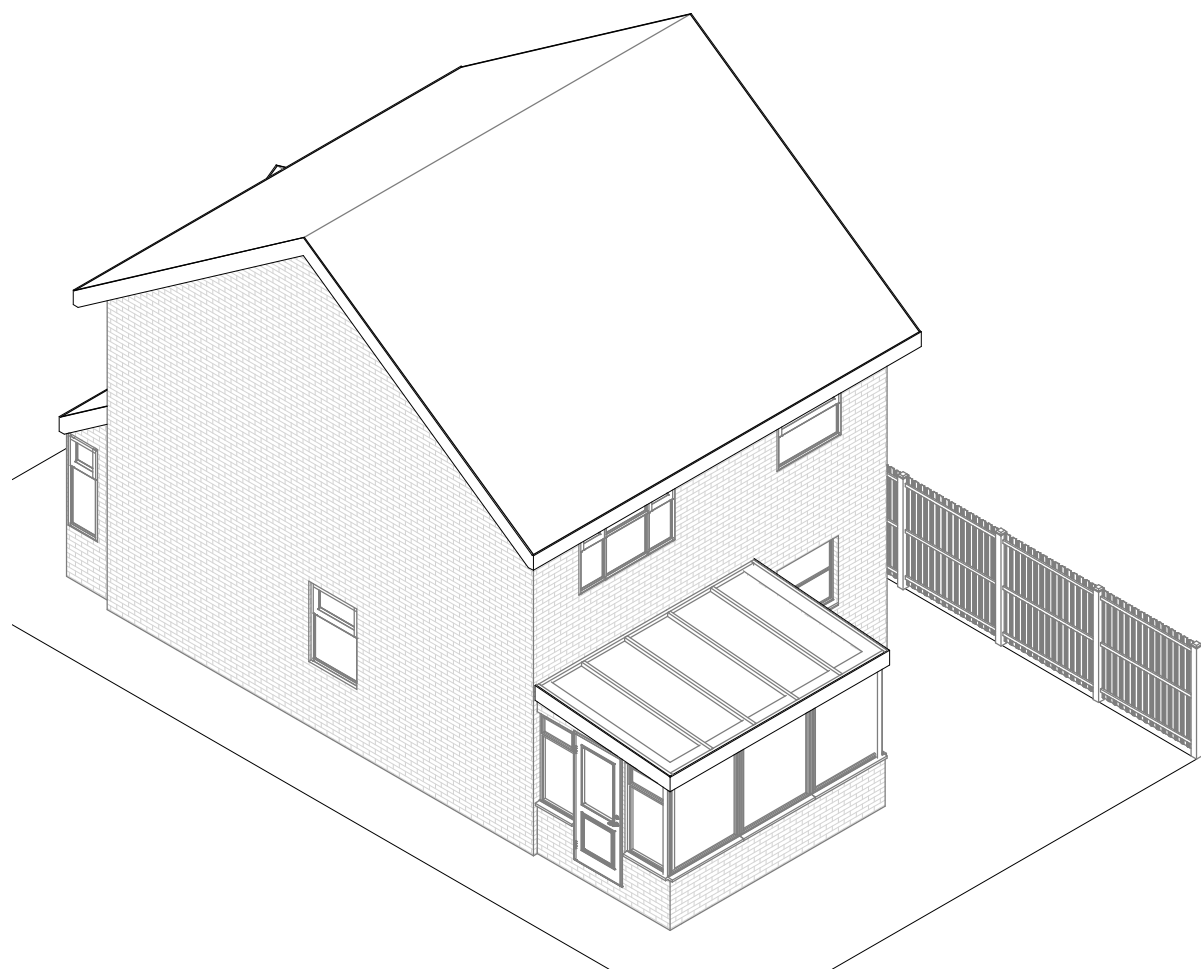

Existing 3D 3

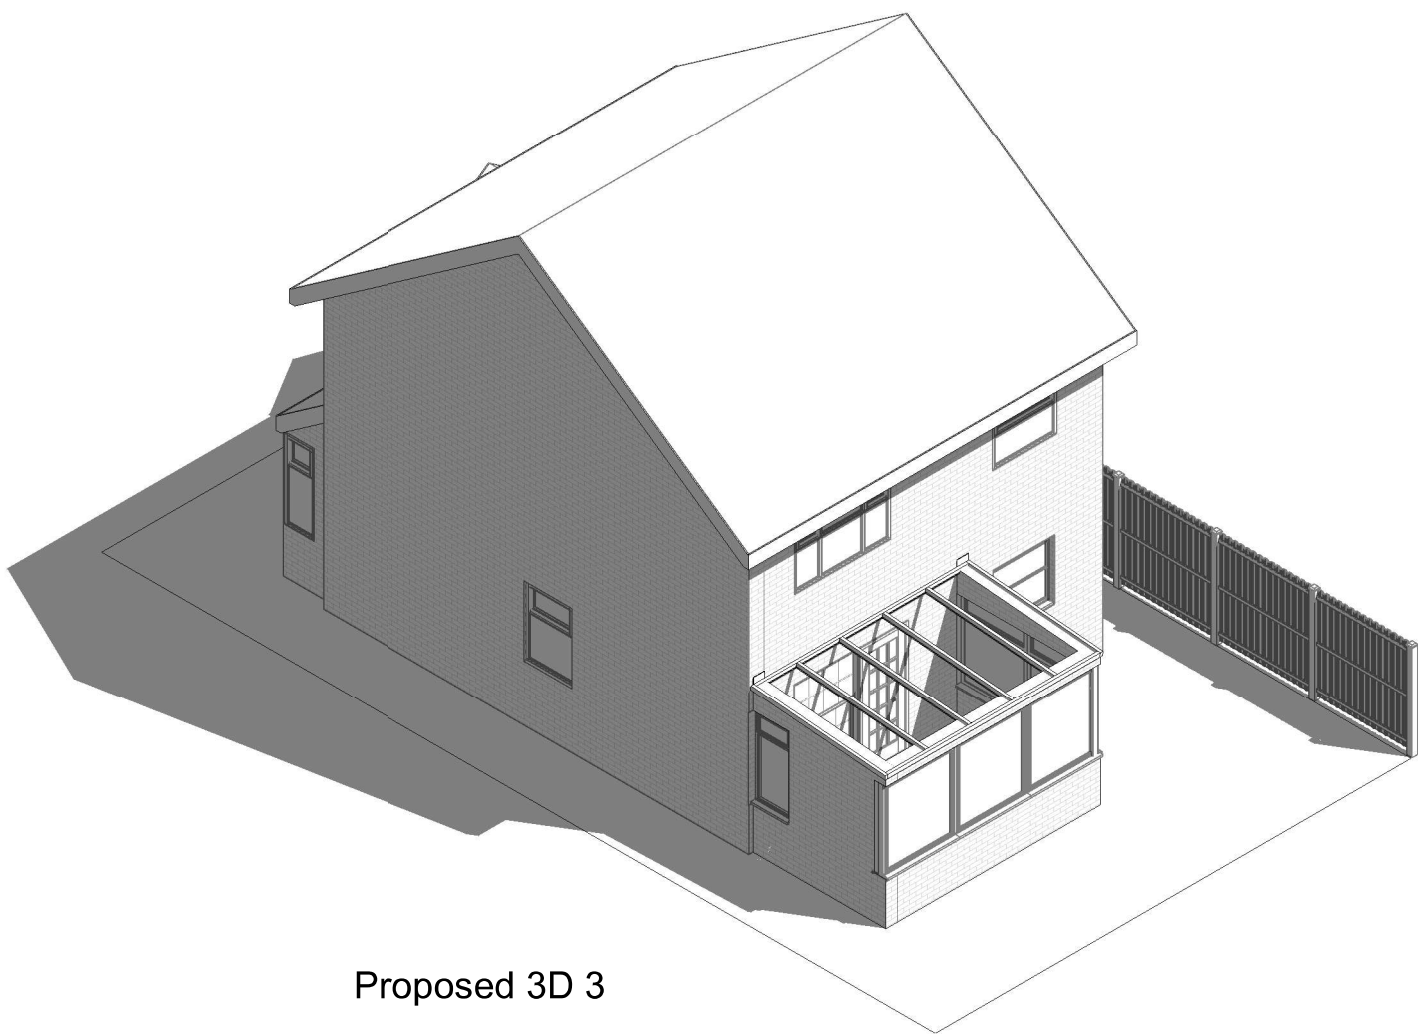

Proposed 3D 3

pd

parkers
executive
design

1:500

50

1:200

20

1:100

10

1:50

5

All measurement to be checked on site prior to any commenent

Parkers Design Limited - The Studio @ 90, PO9 2PR

www.pexd.co.uk - info@parkersdesign.com - 07776 008822

PROJECT	17 Elderfield Close PO10 7QW		CLIENT Brooks	
	SHEET Proposed 3D 3		Date Issue Date	Scale (@ A3)
		Drawn by SW	DRAWING NUMBER P 7	REV
		Checked by SR		