






ELEVATION A

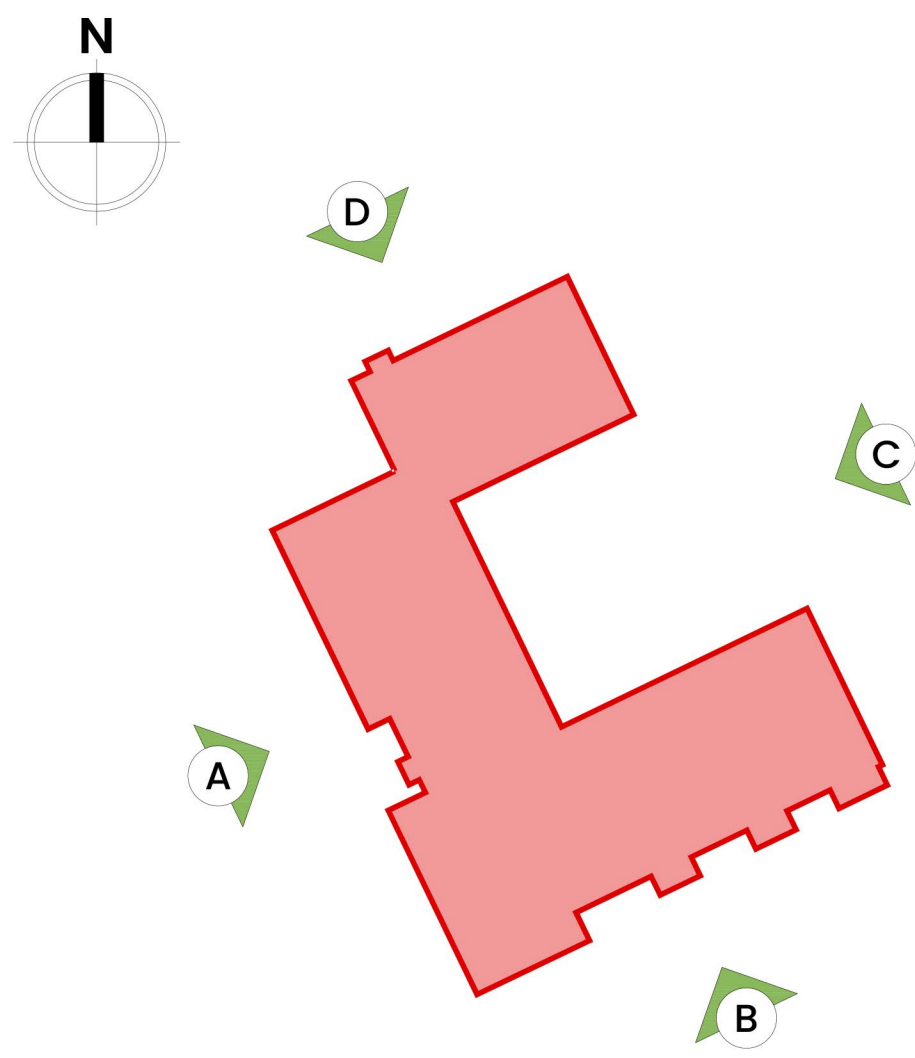


ELEVATION B

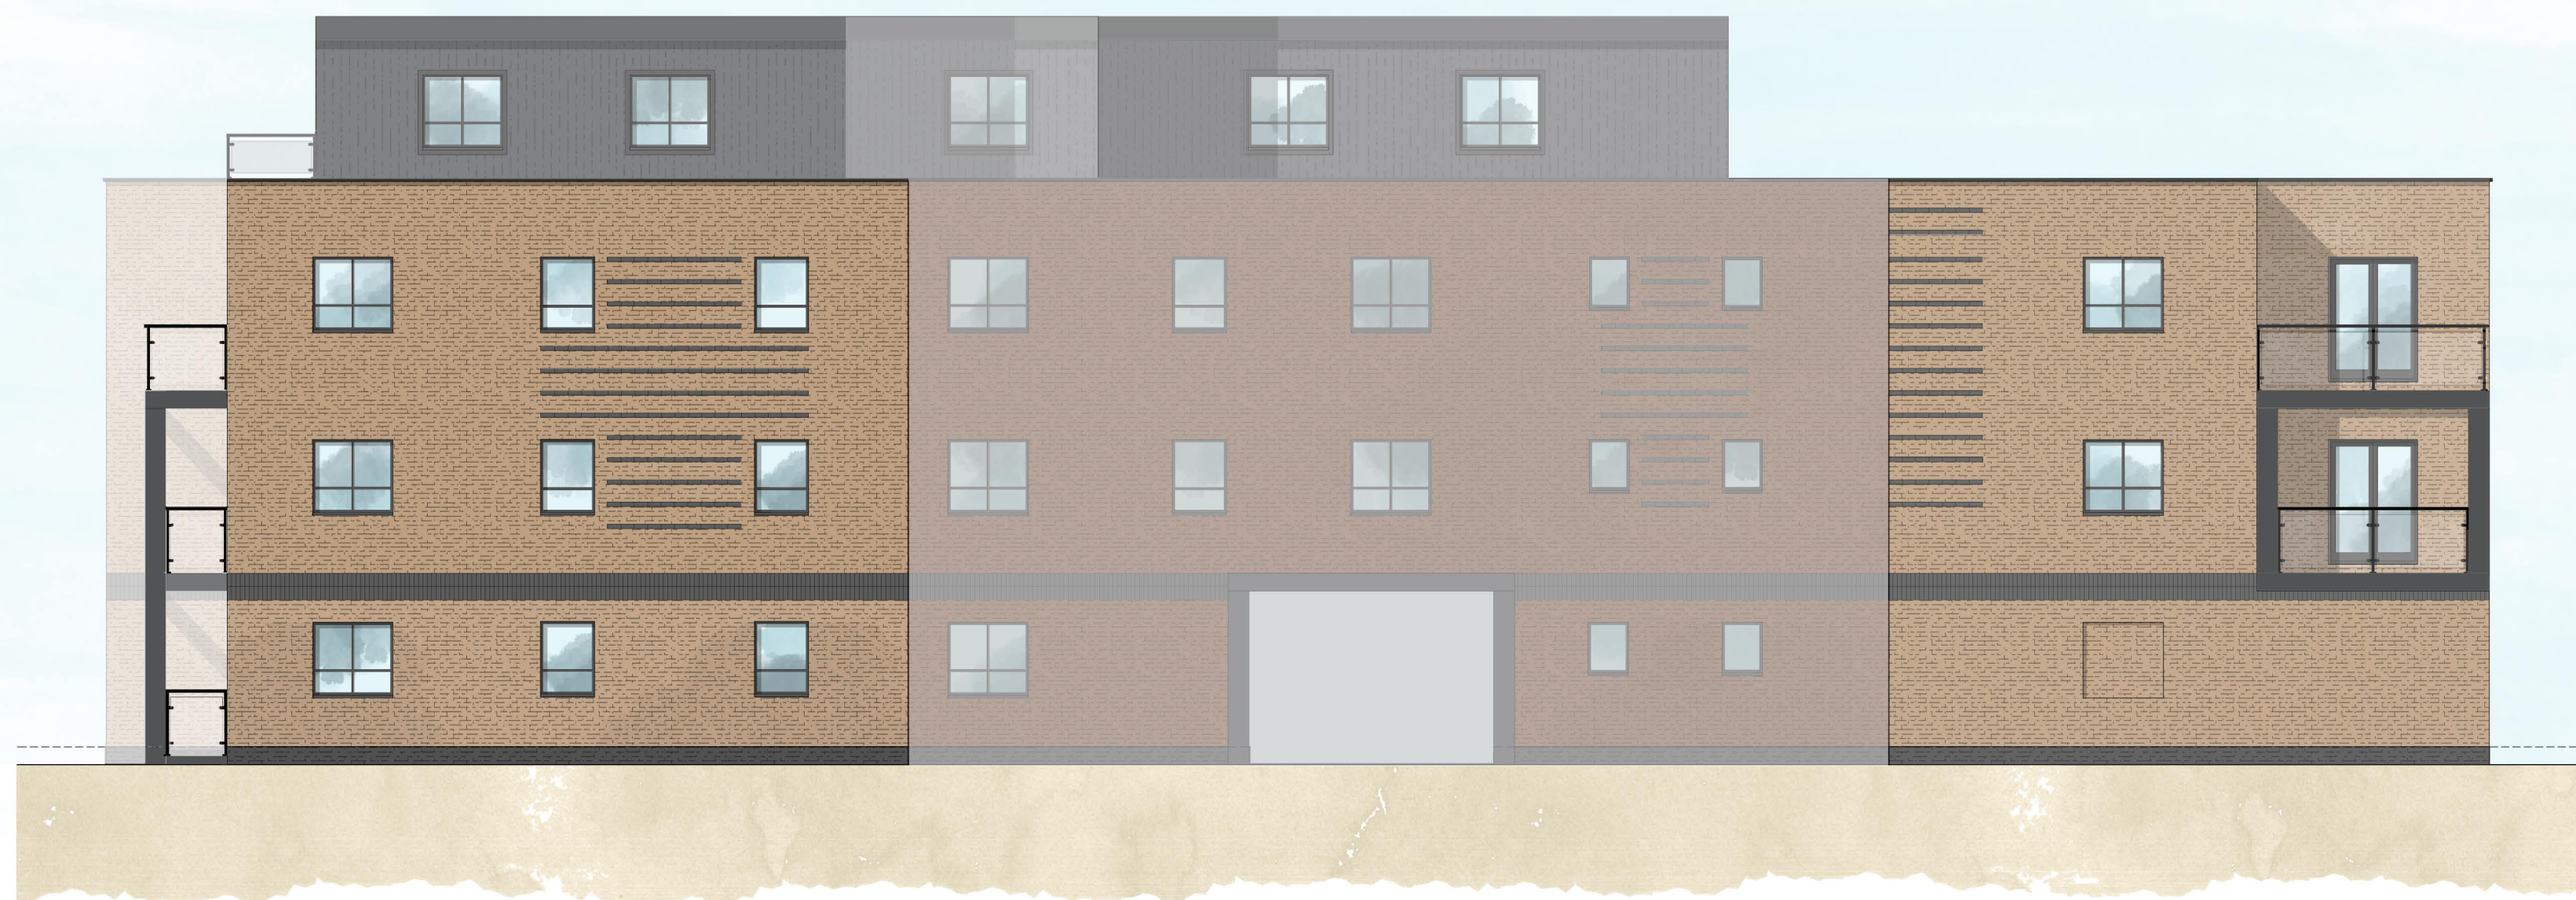

ELEVATION C

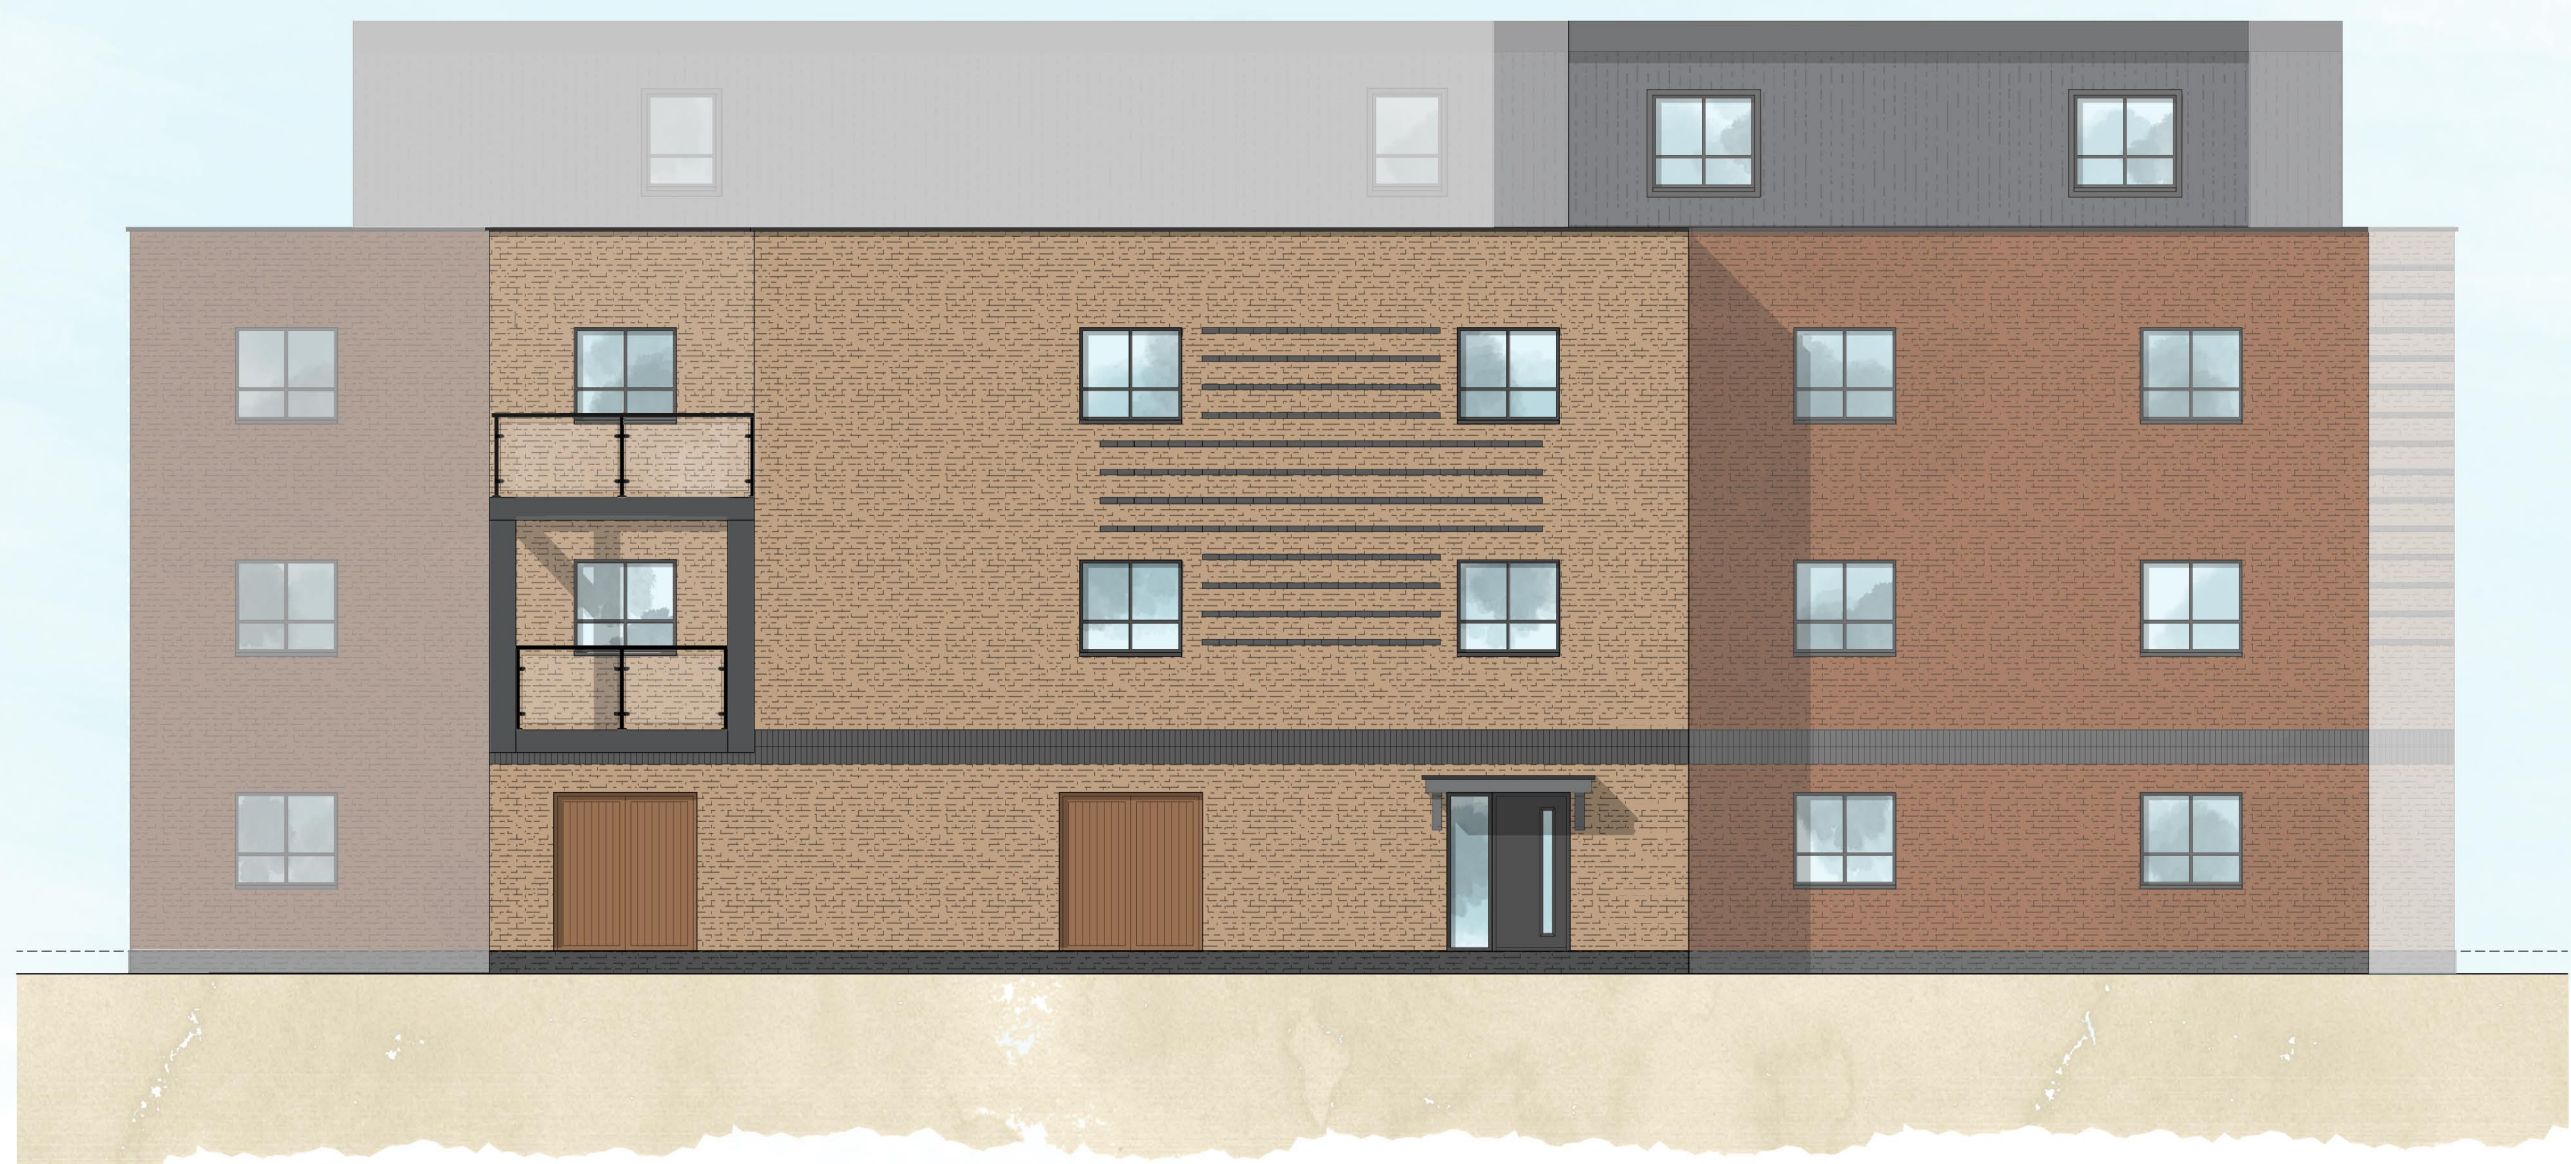

ELEVATION D

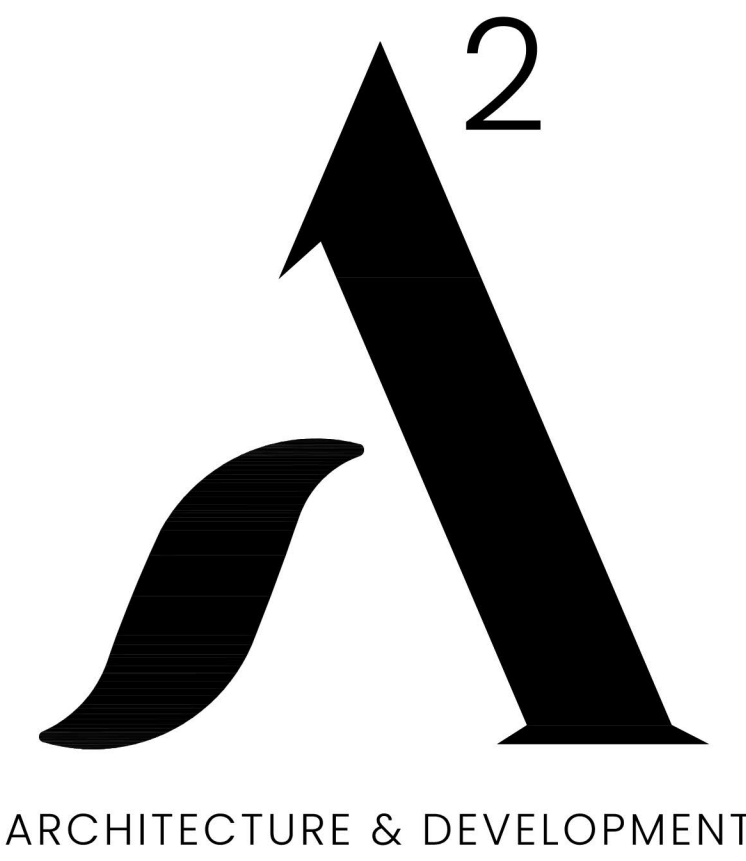

WEBSITE: www.A2AD.co.uk
EMAIL: info@A2AD.co.uk
TELEPHONE: 01489 290035
ADDRESS: Elan House
5a Little Park Farm Road
Fareham
PO15 5SJ

CLIENT:
Bellway Homes (Wessex)
PROJECT:
**Land Off Palk Road,
Bedhampton, Havant,
PO9 1NL**

DRAWING:
**Apartment D
Elevations**
STATUS:
Planning

REV.	DESCRIPTION	DATE

REFERENCE:	SCALE:
21085	1:100@A0
SHEET NO.:	DRAWN BY:
115	WS
DATE:	REVISION:
NOV 2022	-

