Note: Summary of NMA Submission:
Proposed Ground Floor Extension is being re-built in its entirety
Width of the extension has increased by 262mm.
Door Styles changed and rooflights added

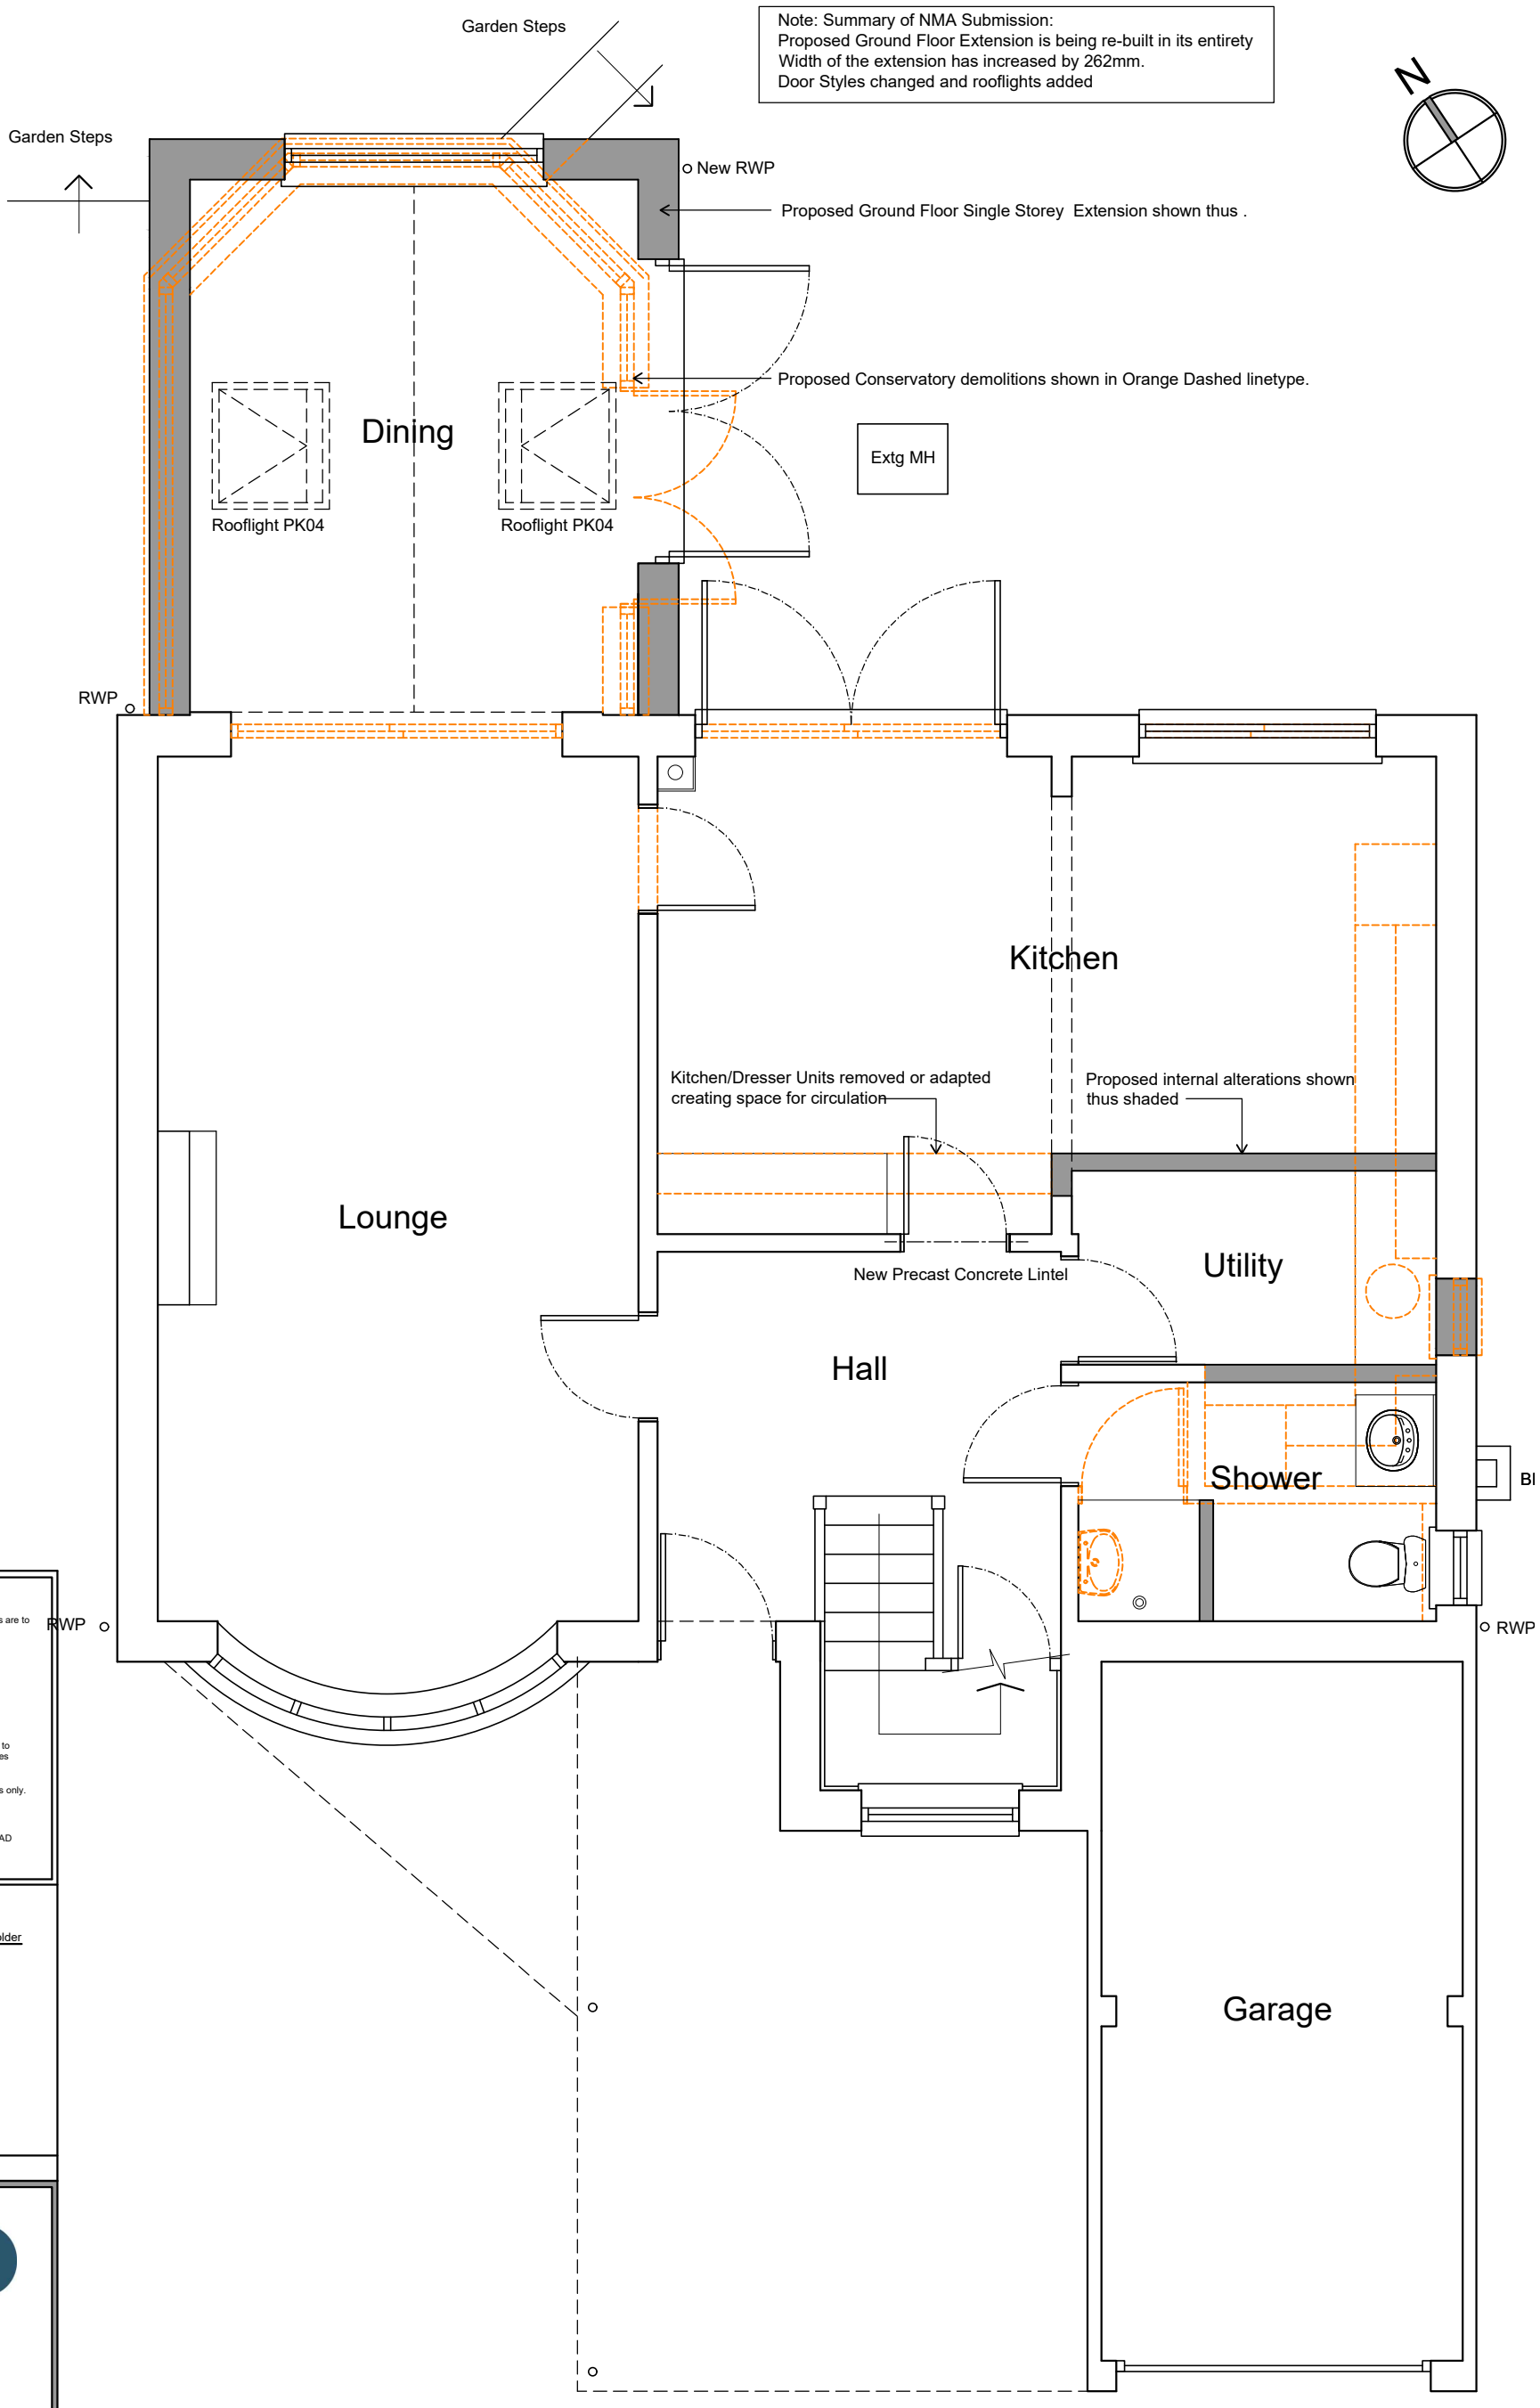

Proposed Ground Floor Plan 1:50

1:50 0 500 1000 2000 3000 4000 mm

Sheet Size A3

Dimensions:

Figured dimensons are only to be taken from this drawing. All dimensions are to be checked on site prior to any work being carried out, and if there any discrepancies these are to be reported.

This drawing should only be scaled for Planning and Building Regulation purposes only, checking the scale bar below with the scale ruler.

Drawing Issue:

This drawing is to be read strictly in conjunction with other drawings, schedules, specifications and calculations issued by IP Architectural Consultant, and appointed Consultants. It will be the Users responsibility to ensure that the latest revision is kept in circulation, with out of dates issues marked as "Superseded."

Drawing Status is identified below and should be used for these purposes only.

Copyright:

Reproduction of this document in whole or in part, including paper and CAD formats, is prohibited other than with the expressed permission by IP Architectural Consultant (2020)

Notes:

This Drawing is to be used for the purpose of the Householder Planning application.

Rev	Date	Description
A	02.09.22	NMA Submission

I.P Architectural Consultant

I.P Architectural Consultant
3 Graydon Avenue
Chichester
West Sussex
PO19 8RF

Tel: 07867 802004
Email: ian@iparchitectural.co.uk
Website: www.iparchitectural.co.uk

Client:	Mr and Mrs P Hoare
Project:	Proposed Demolition, Extension and Internal Alterations to 8 Westland Drive, Purbrook. Havant Hampshire PO7 5UG
Drawing:	Proposed Ground Floor Plan
Scale(s): 1:50	Date: 13.04.22
Drawing ref: 2037 - 05	Revision: A