PLOT 12 PLOT 13 PLOT 14

FRONT ELEVATION

PLOT 14 PLOT 13 PLOT 12

REAR ELEVATION

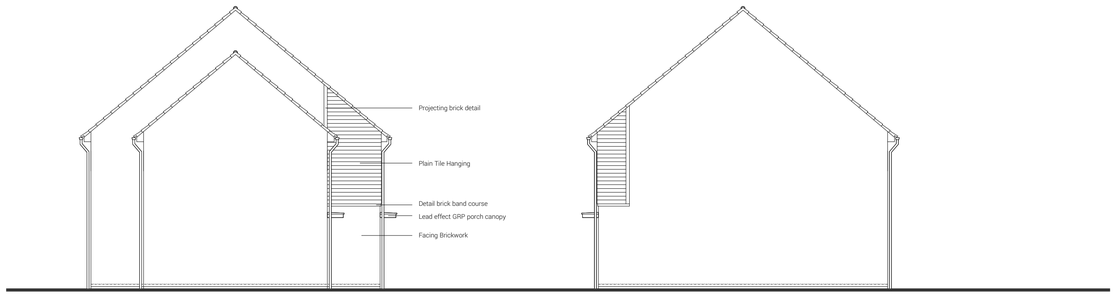

PLOT 12
SIDE ELEVATION

PLOT 14
SIDE ELEVATION

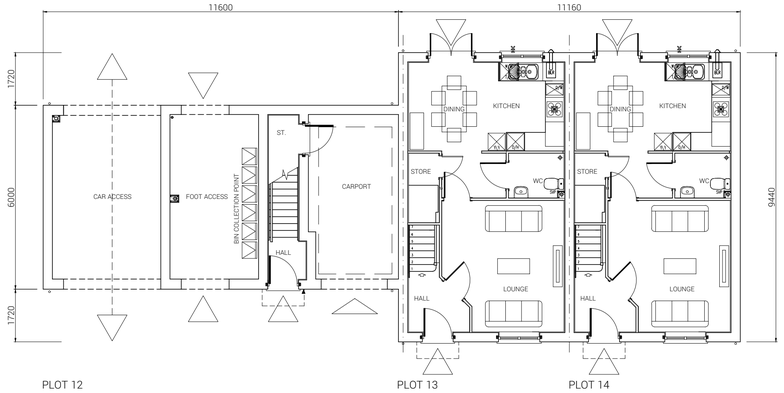

PLOT 12 PLOT 13 PLOT 14

GROUND FLOOR PLAN

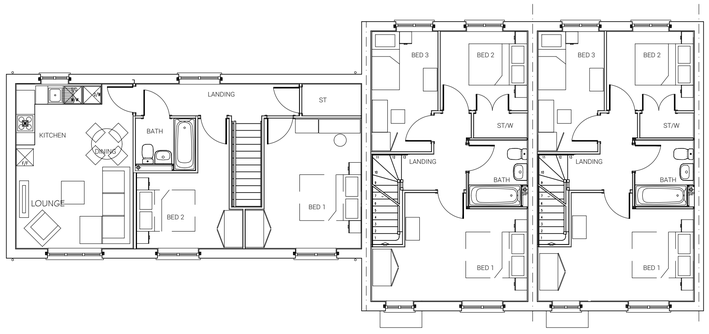

PLOT 12 PLOT 13 PLOT 14

FIRST FLOOR PLAN

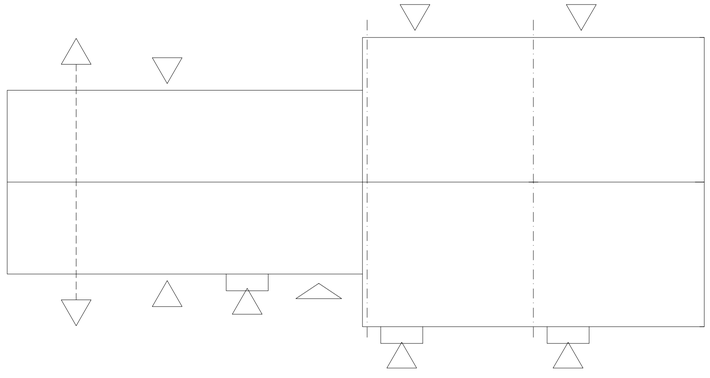

PLOT 12 PLOT 13 PLOT 14

ROOF PLAN

Plots 12-14

Plot 12
2 BED COACH HOUSE - PT22.

Plots 13-14
3 BED HOUSE - NA32.
90.76 sq.m. / 976 sq.ft.

Affordable

0 2 4 6 8 10m

Scale 1:100 at A1

Fathom's Reach
Hayling Island

Taylor Wimpey Southern Counties

+(44) 1962 589 030
designs@sdadesigngroup.com
Ground Floor Studio, Unit 2,
East Horton Business Park,
Knowle Lane, Fair Oak,
Hampshire, SO50 7HN

SDA DESIGN GROUP

DRAWING TITLE	SCALE	SHEET SIZE	DRAWN	CHKD	DATE
Plots 12-14 House Types PT22 & NA32 Floor Plans & Elevations	1:100	A1	ML		26/11/2021

DETAIL PLANNING

19-1105-029-1ST

THIS DRAWING IS THE COPYRIGHT OF SDA DESIGN GROUP AND MAY NOT BE COPIED, ALTERED OR REPRODUCED IN ANY FORM, OR PASSED TO A THIRD PARTY WITHOUT THE WRITTEN CONSENT. DIMENSIONS SHOULD BE CHECKED AND VERIFIED ON SITE AND ANY DISCREPANCIES SHOULD BE REPORTED TO THE ARCHITECT. DO NOT SCALE FROM THIS DRAWING, EXCEPT FOR PLANNING PURPOSES. USE FIGURED DIMENSIONS ONLY. IF IN DOUBT ASK FOR CONFIRMATION.

WWW.SDADESIGNGROUP.COM