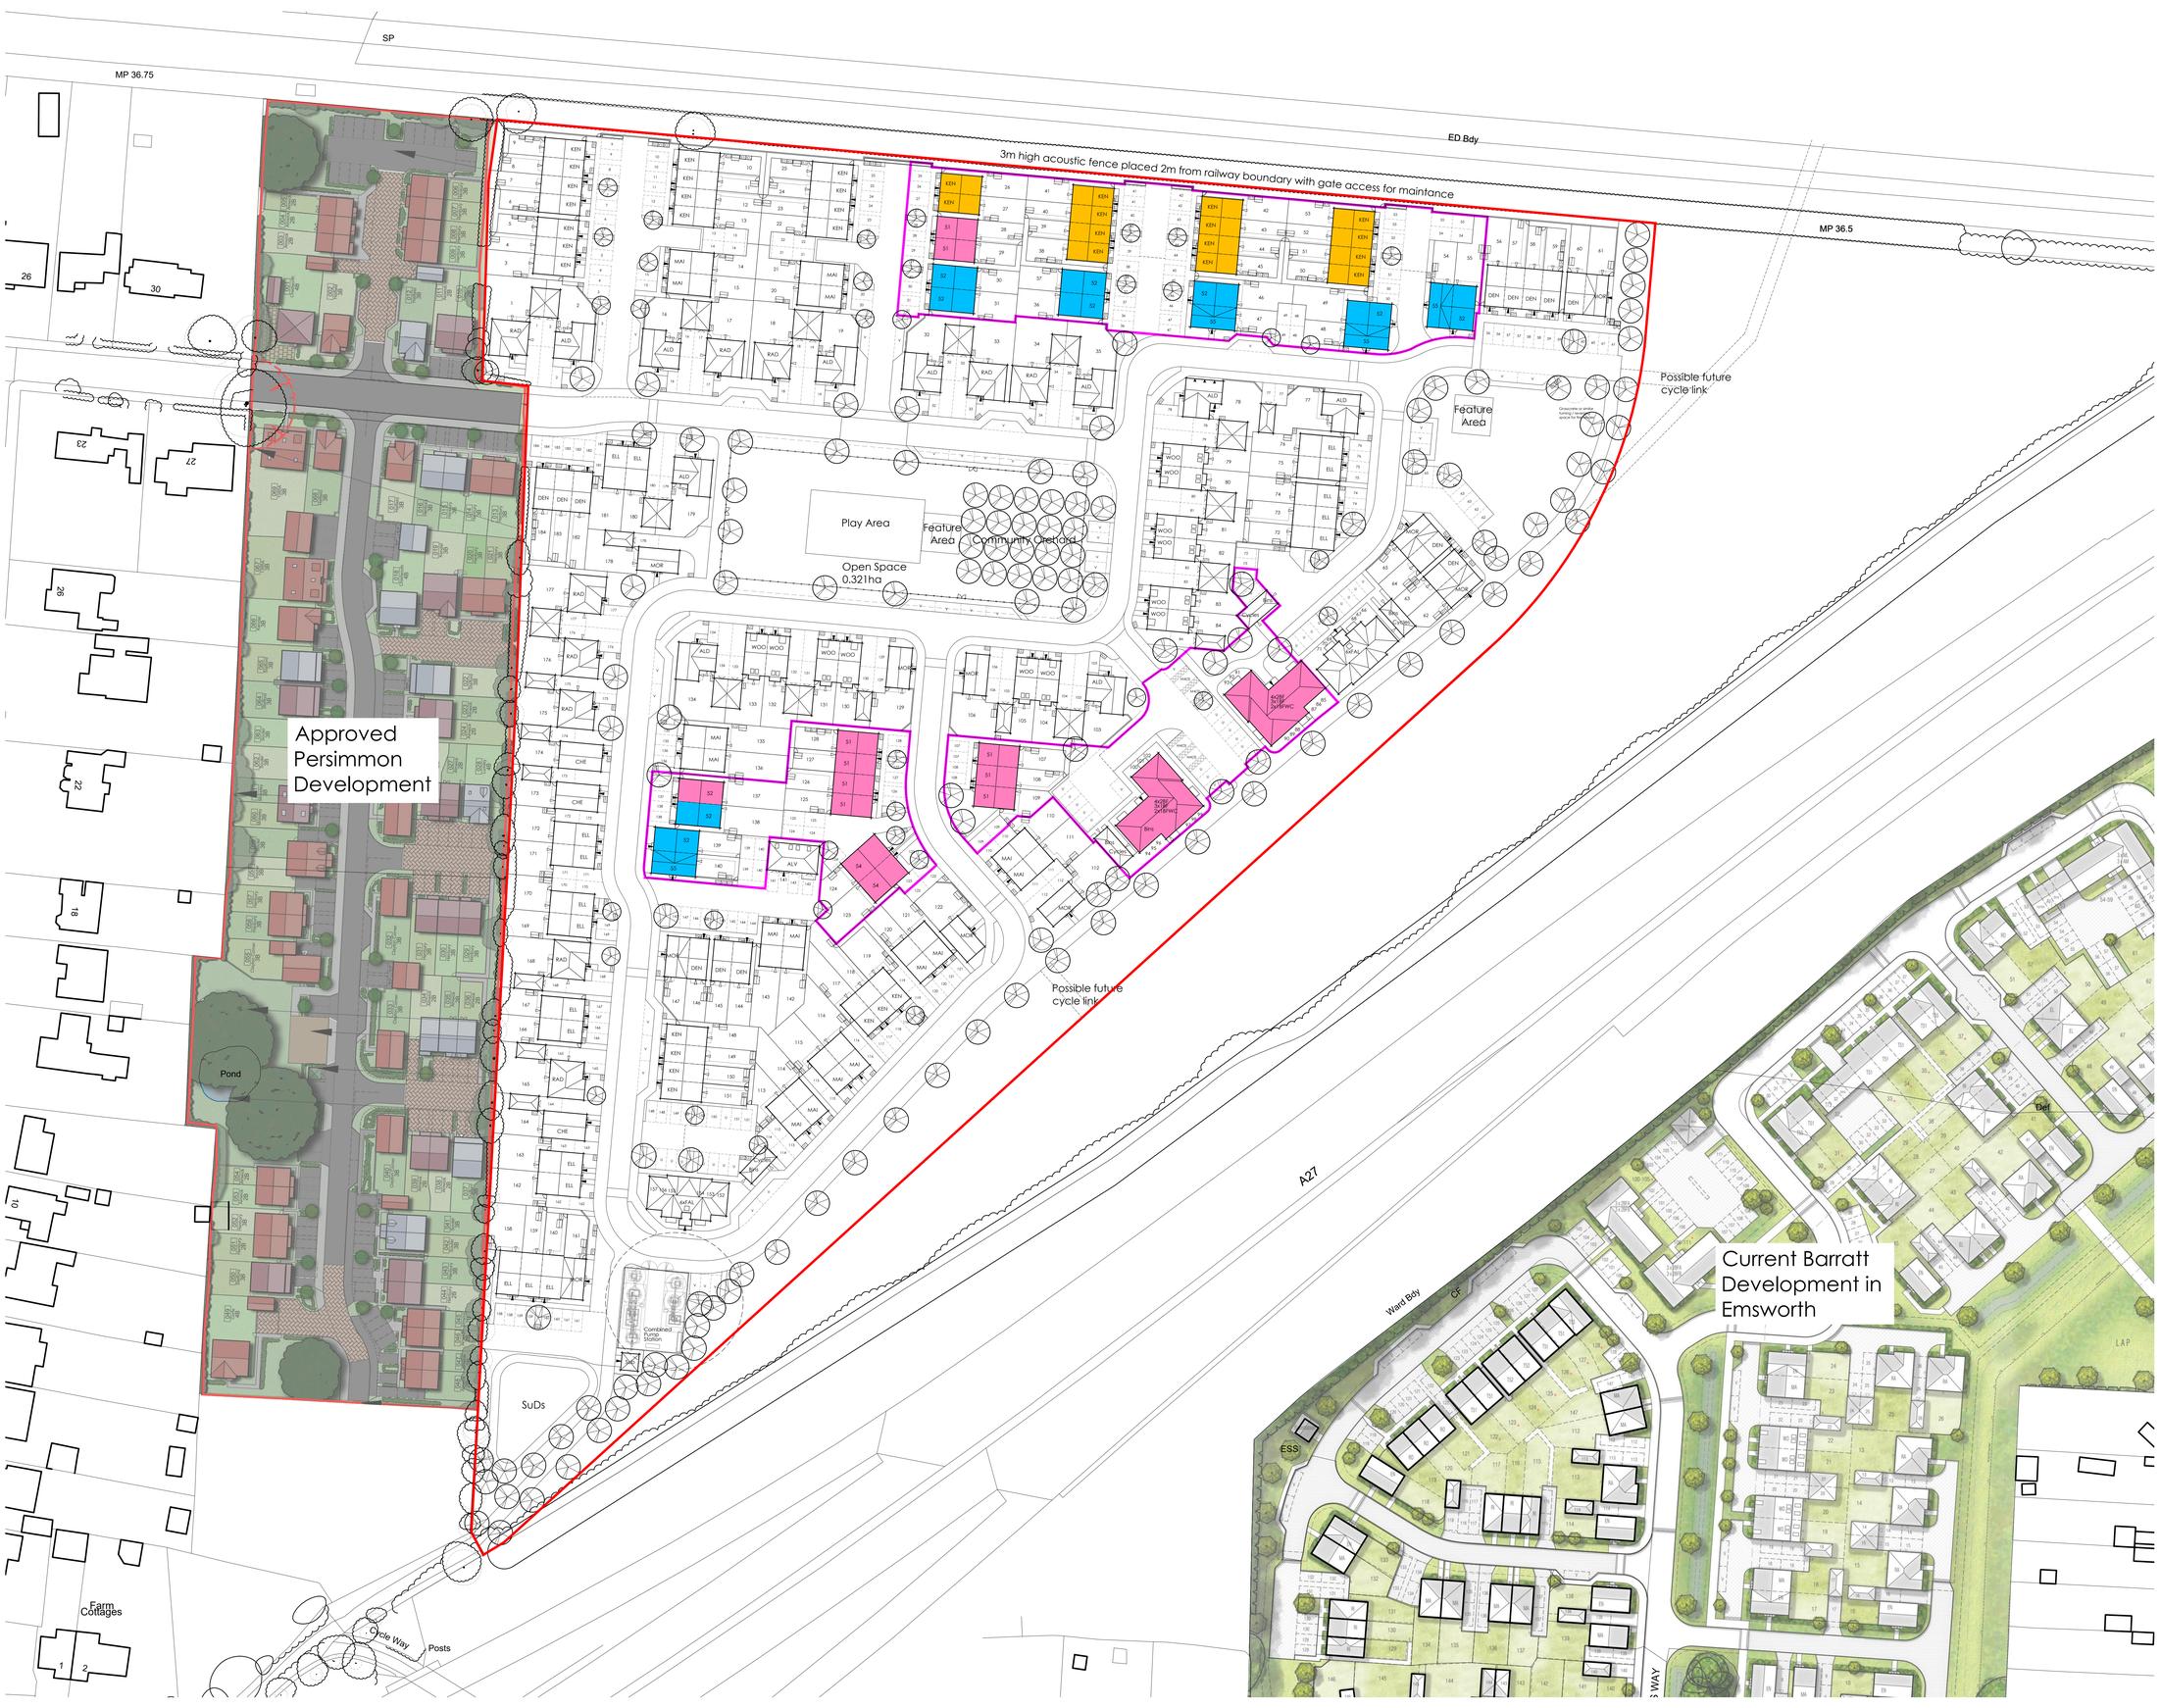


N

© This drawing and the works depicted contains information that is the copyright of Carlton Design Partnership Ltd. This drawing may also contain copyrighted information of third parties. This drawing or any information contained in it may not be used without the prior written permission of the originators. No liability will be accepted for amendments made by third parties. Scaled measurements must not be taken from this drawing for planning or building purposes. Any discrepancy or dispute must be notified to the originator in writing. This drawing may contain Ordnance Survey Data that is subject to Crown Copyright. All Rights reserved.

Rev	Date	Drawn	Checked
A	17/08/21	SD	
COMBINED PUMP STATION ADDED PARKING SPACES OPPOSITE 76-78 ADJUSTED			
B	23/08/21	PH	
PUMPSTATION SIZE AMENDED ISSUED FOR PLANNING			
C	02/11/21	PH	
AFFORDABLE TENURES SHOWN ISSUED FOR PLANNING			
D	27/01/22	PH	
UPDATED IN LINE WITH SITE LAYOUT REV D			
E	16/02/21	PH	
UPDATED IN LINE WITH SITE LAYOUT REV E			
F	18/02/21	PH	
UPDATED IN LINE WITH SITE LAYOUT REV F ISSUED FOR PLANNING			
G	22/02/22	PH/LD	
BIN AND CYCLE STORE REPOSITIONED ISSUED FOR PLANNING			
H	08/03/22	PH	
UPDATED IN LINE WITH SITE LAYOUT REV H ISSUED FOR PLANNING			
J	06/04/22	PH	
UPDATED IN LINE WITH SITE LAYOUT REV J ISSUED FOR PLANNING			
K	07/04/22	PH	
UPDATED IN LINE WITH SITE LAYOUT REV K ISSUED FOR PLANNING			
L-WIP	18/07/22	PH	
FIRST HOMES ADDED, S/O & A/R MIX AMENDED			
L	21/10/22	PH	
UPDATED IN LINE WITH SITE LAYOUT REV L AFFORDABLE BOUNDARIES UPDATED TO SUIT A/R, S/O TENURES AMENDED, FIRST HOMES ADDDED ISSUED FOR PLANNING			

Legend

- Affordable Rent
- Affordable Shared Ownership
- Affordable Areas
- Open Market
- First Homes

Project:
LAND OFF ST GEORGES AVENUE
HAVANT

Drawing title:
SITE LAYOUT
TENURE PLAN

BARRATT HOMES

carlton design partnership
Selwyn House, 9 Castle Way, Southampton, SO14 3HW
023 8011 8566 www.carltondesignpartnership.com

1:500 @ A1 | 0 5 10 15 20 25m

Drg No: PLN-1-1105 Rev: L