


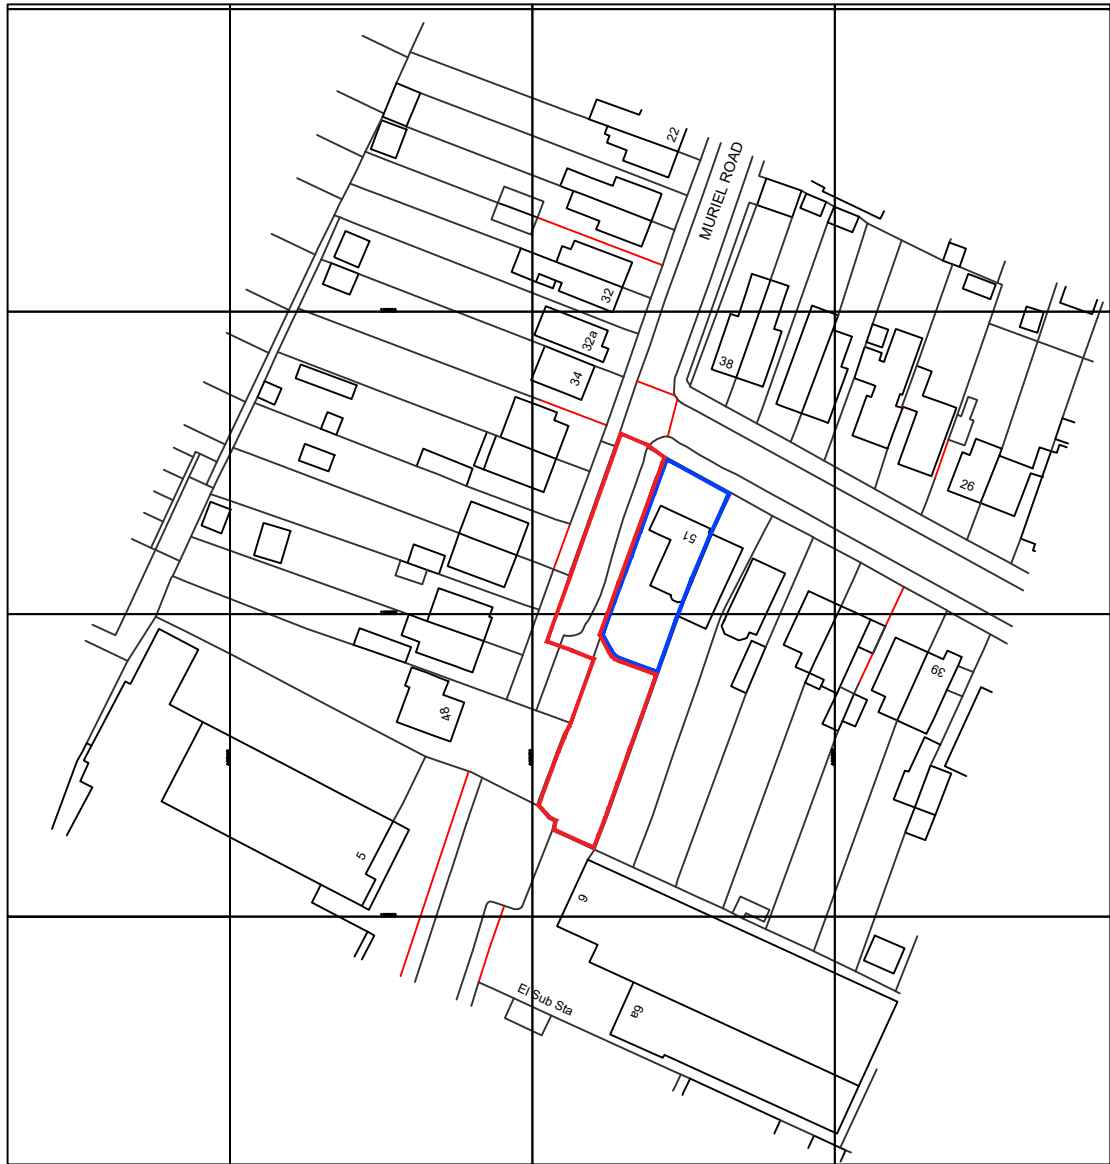

Ordnance Survey, (c) Crown Copyright 2023. All rights reserved. Licence number 100022432

EXISTING OS PLAN

SCALE 1:1250



0 50m 100m 150m

SCALE 1:1250



BLOCK PLAN

SCALE 1:500



0 5m 10m 20m 30m 40m 50m

SCALE 1:500

 PROFESSIONAL SOLUTIONS BY DESIGN		TRAFALGAR HOUSE 11 ACORN BUSINESS CENTRE NORTHAMPTON ROAD PORTSMOUTH HAMPSHIRE PO6 3TH		TEL: 023 9269 7193 office@mcandrewmartin.com	
WWW.MCANDREW MARTIN.COM		  			
PROJECT INFORMATION					
DRAWING TITLE: EXISTING OS & PROPOSED BLOCK PLAN		PROJECT: 51 WINIFRED ROAD WATERLOOVILLE HAMPSHIRE PO7 7TD		CLIENT: MR R DENNET 6 SHIRE CLOSE COWPLAIN WATERLOOVILLE PO7 8RQ	
DRAWN BY: JE	DATE: 29/03/23	CHECKED BY: WM			
PROJECT NO: 220997	ORIGINATOR: MML	SYSTEM: 00	LEVEL: 00	DRAWING TYPE: DR	DEPARTMENT: B
DRAWING NO: 0100	STATUS: P4	REVISION: PS4	SCALE: 1:500 & 1:1250 @A3		

FOR PLANNING				
PS4	PLANNING ISSUE	VP	12/04/24	WM
PS3	BOUNDARY POSITION UPDATED	JE	10/07/23	WM
PS2	BOUNDARY COLOUR UPDATED	JE	04/07/23	WM
PS1	PLANNING SUBMISSION	JE	29/03/23	WM
REV	DESCRIPTION	BY	DATE	CHKD

GENERAL NOTES: This drawing is the property of McAndrew Martin and must not be reproduced in part or whole or used for the execution of works without their permission. All dimensions to be checked on site prior to commencement of any construction works and McAndrew Martin notified of any discrepancy via the Supervising Officer. Figured dimensions are to be used in preference to scaled dimensions. However for Planning purposes scaling is permitted. No deviation from this drawing will be permitted without the express consent of McAndrew Martin via the Supervising officer. All works are to comply with the current edition of the Building Regulations and British Standards. It is the contractors responsibility to check all dimensions and quantities on site prior submitting his tender for the works. Construction Design and Management (CDM) REGULATIONS 2015, RISK ASSESSMENT.	M & E Standards required - CIBSE, BAFE, NICEIC, Gas safe, BS5839, BS5586, BS5266, BS7671, BS9999, Defence infrastructure fire standards. Dampers to ducting to meet the standards DW144, EN12101, TR19. Fire stopping to meet BS standards. Light fittings to be Fire Rated where ceilings are fire separation. Fire Officer Testing and Certification. BUILDING REGULATIONS To Building regulation and British Standard. Requirements in all respects. To Fire Officer requirements in all respects. The Building Contractor must include for all works required by the M&E Contractors. HEALTH & SAFETY Refer to Designers Risk Assessment.
--	---