



Elevation ZA - East Facing

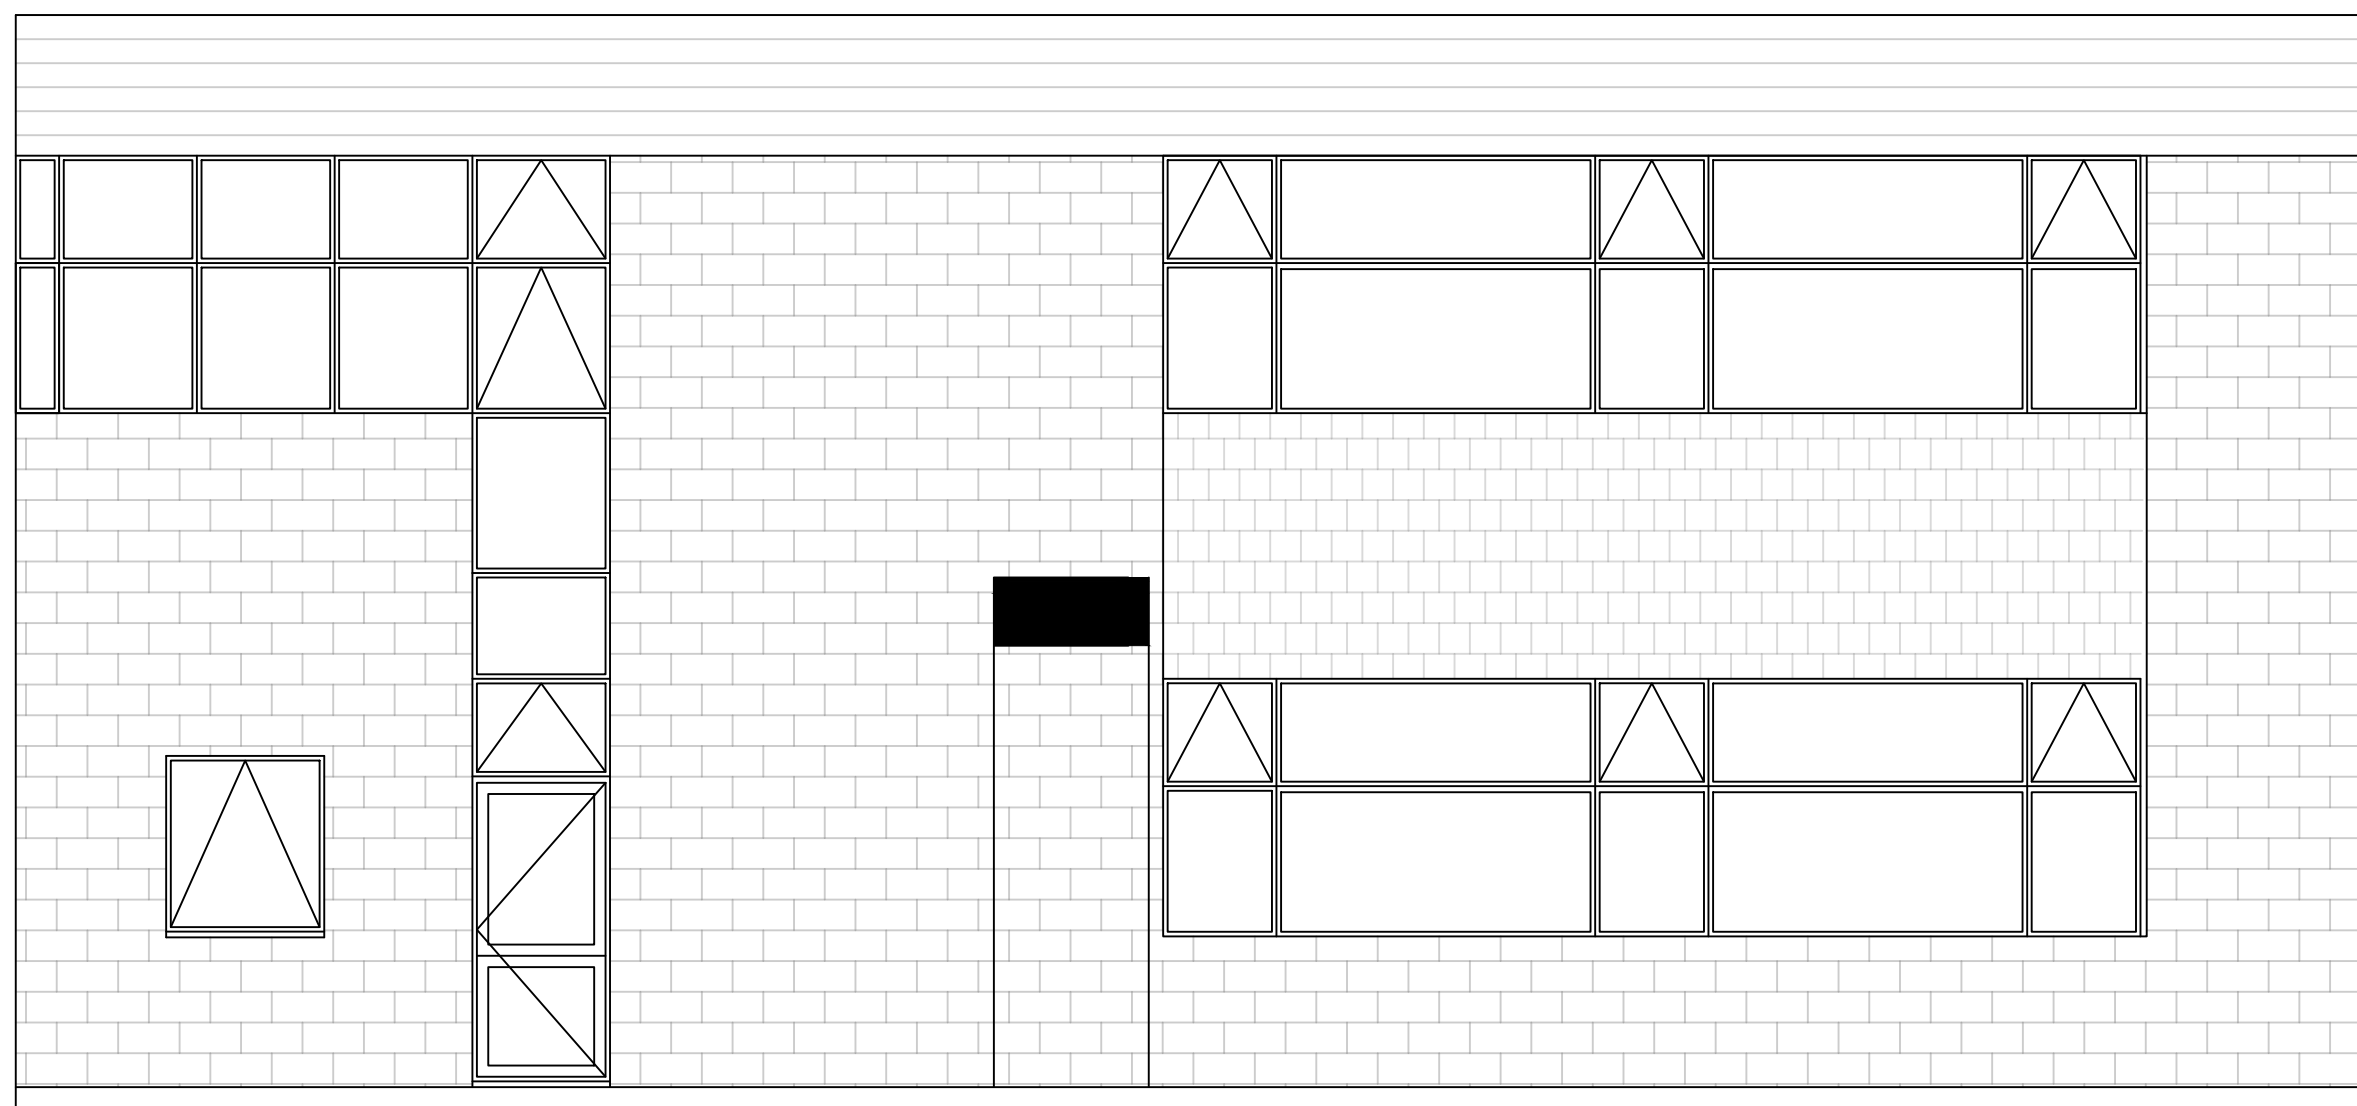

Elevation ZD - South Facing


ZB

ZC

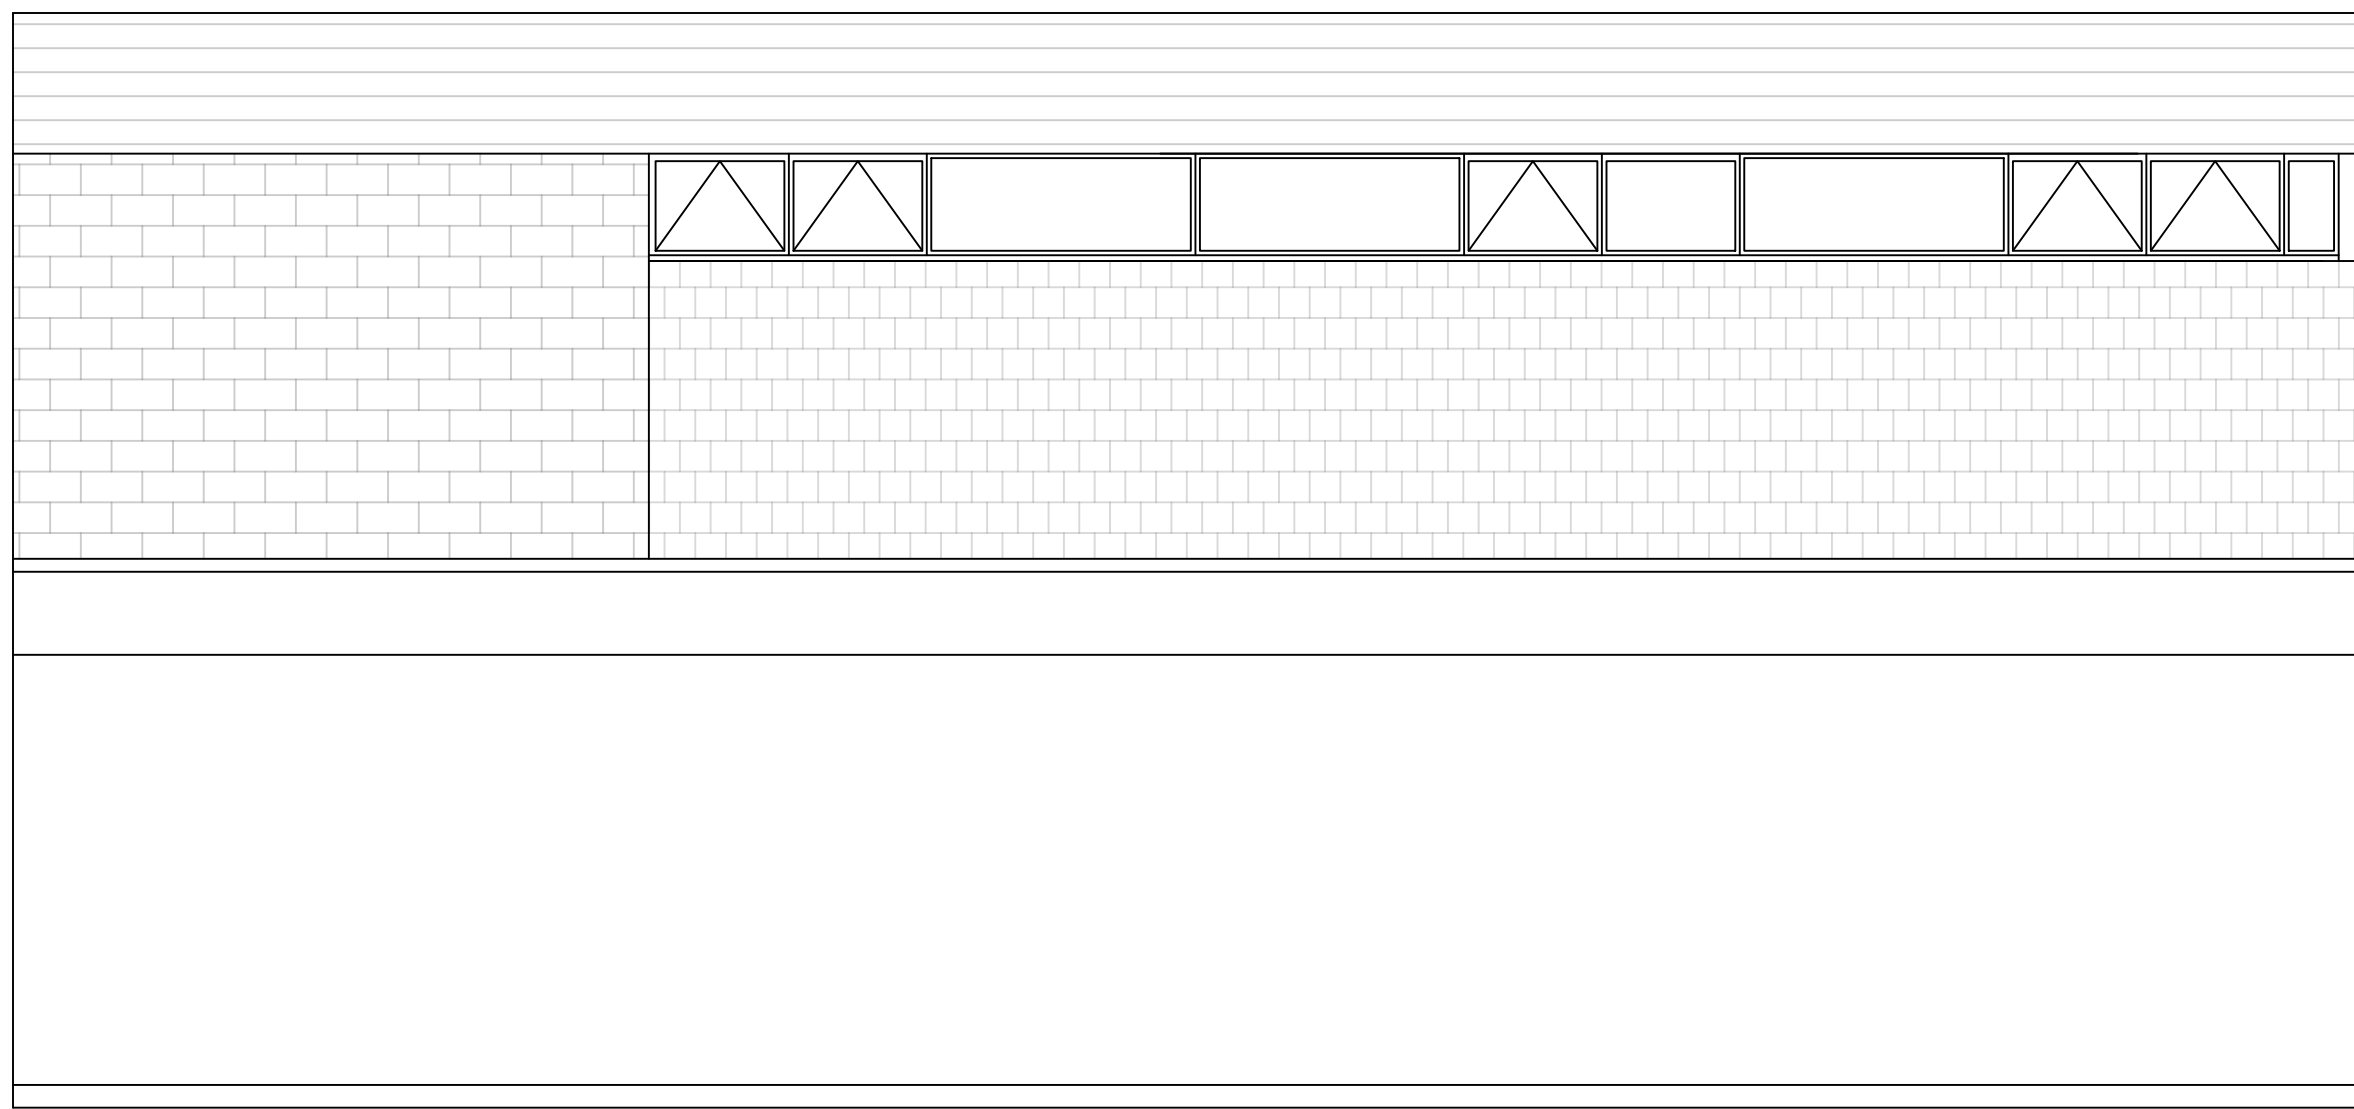

Elevation ZF - North Facing

SCOLA MK2 1970s
Brick Extension

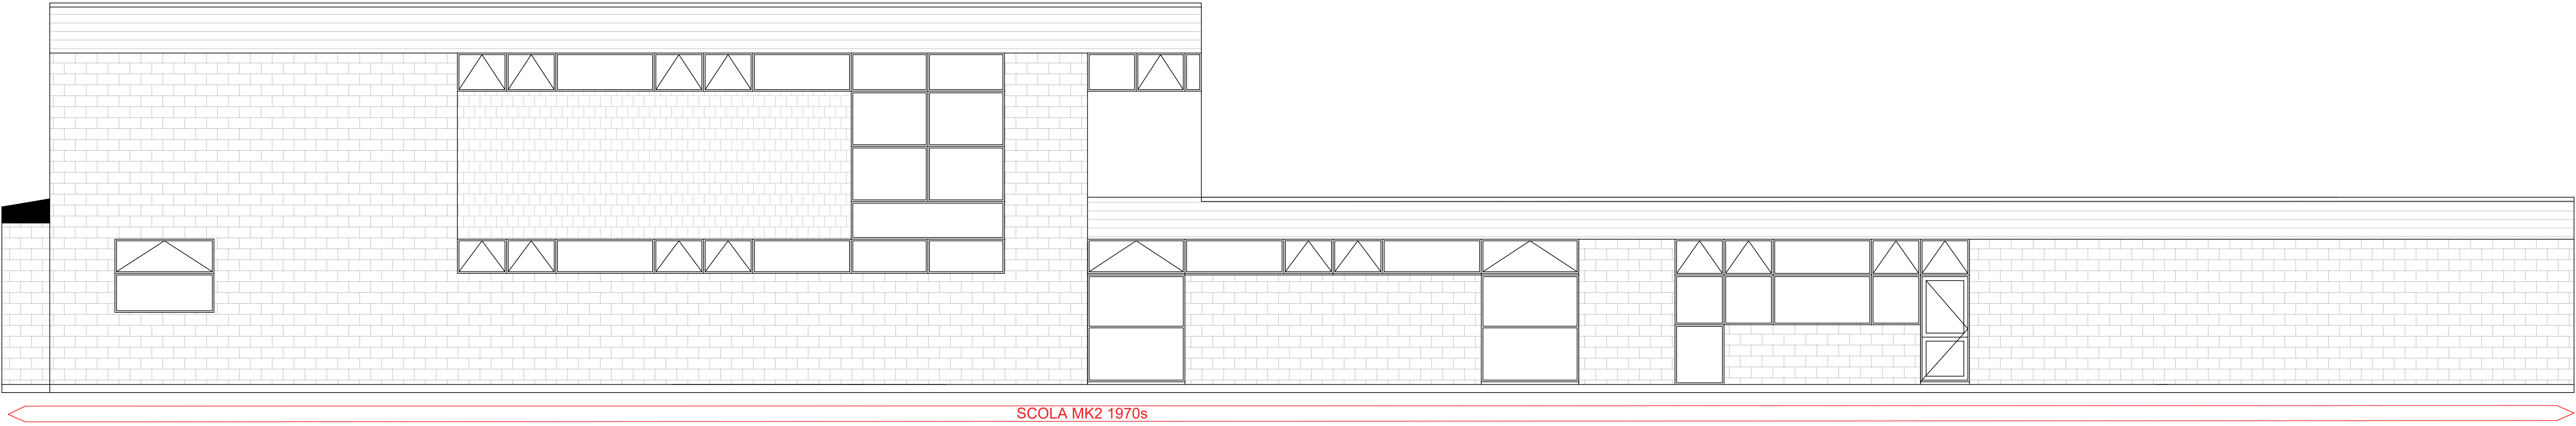

Elevation ZE - East Facing

General Notes

1. This drawing is © copyright Hampshire County Council 2023. No unauthorised reproduction of any kind is permitted.

2. No dimensions to be scaled from this drawing. Verify all dimensions prior to construction. Immediately report any discrepancies on the document to the Architect/Contract Administrator. This document shall be read in conjunction with associated models, specifications and related consultant's documents.



3. Drawing to be read with all relevant Architectural, Interiors, Structural, M&E, Drainage/Public Health, Landscape, Civils and Interiors drawings and specifications.

4. This map is reproduced from Ordnance Survey material with the permission of Ordnance Survey on behalf of the controller of Her Majesty's Stationery Office © Crown copyright. Unauthorised reproduction infringes Crown Copyright & may lead to prosecution or civil proceedings (100019180) 2023.



Hampshire
County Council

Notes:

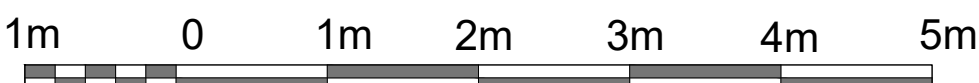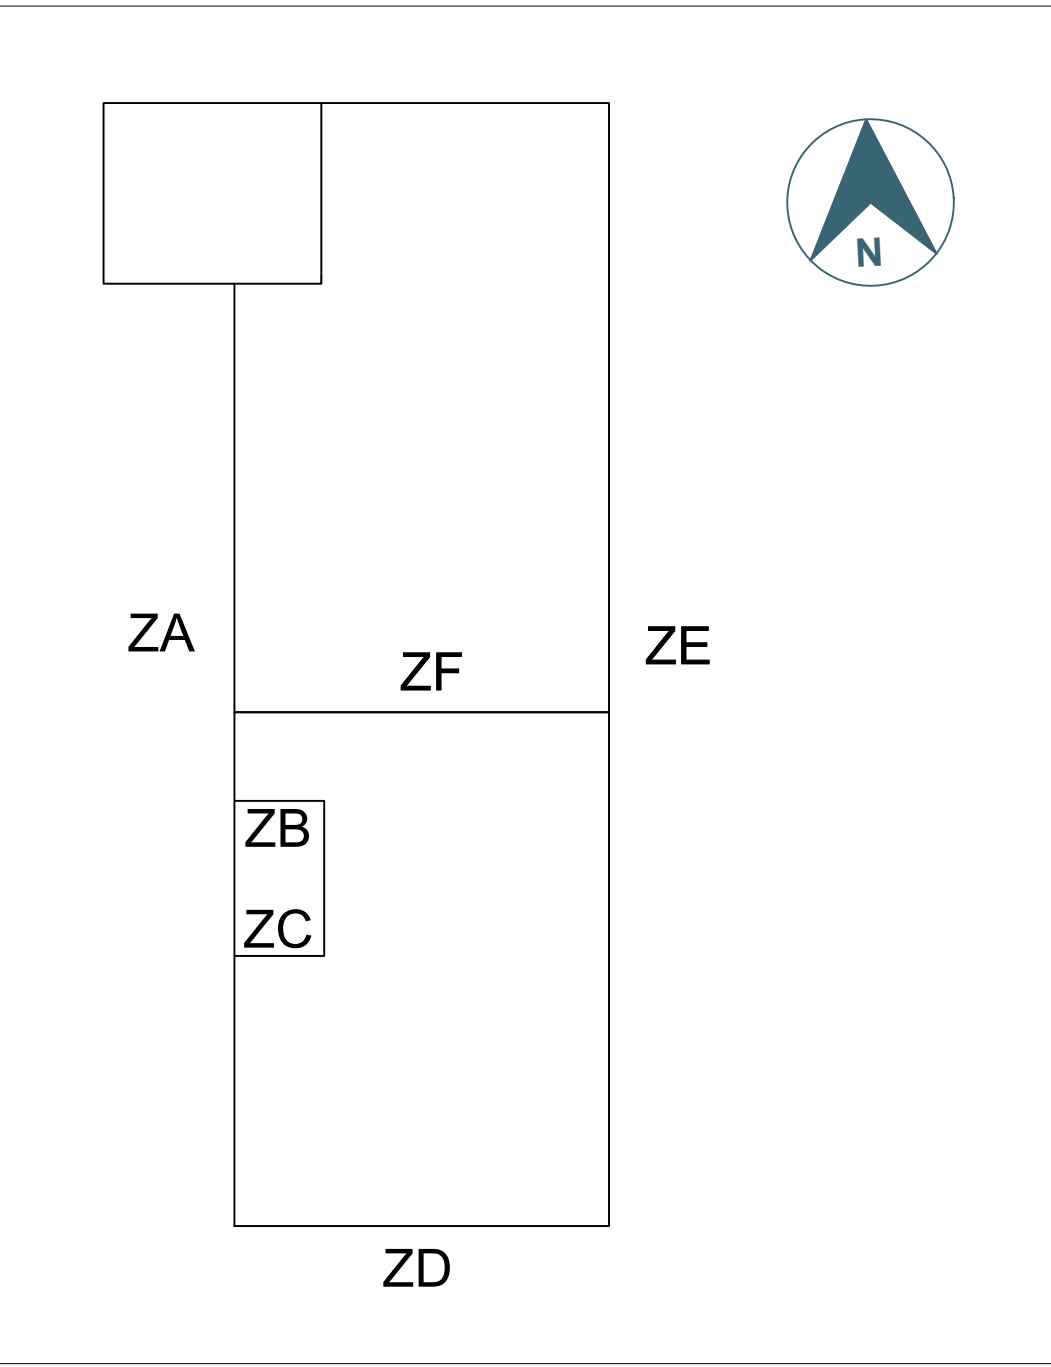

1:50

PLANNING

-	Planning Application	21.03.2024	PV	-

Rev	Description	Date	By	Chkd
-----	-------------	------	----	------

HCC Property Services,
Three Minsters House,
76 High Street, Winchester SO23 8UL
tel: (01962) 847801



Property Services

PROJECT NAME
Crookhorn College - Block 004 SCOLA Reclad

SHEET NAME
Existing Elevations

SCALE
1:50 @ A0

DRAWN
PV

CHKD
-

APRV
-

DRAWING No.
project code - originator - volume - level - type - role - number

version
-

C10191-HCC-ZZ-DR-B-3000

code description