STAFF PARKING

STAFF PARKING

EG-07

STAFF PARKING

STAFF PARKING

STAFF PARKING

STAFF PARKING

EXISTING TARMAC SURFACE

Remove existing vegetation and make good.

Burn old markings and move forward new line markings to facilitate new bays.

Remove existing vegetation and make good.

EXISTING BUILDING

EXISTING TARMAC SURFACE

Existing footpath to be widened.

Fill in step and finish with tarmac. Block in steps with retaining wall - height to match existing adjacent walls

1
2
3
4
5
6

Existing grass to be retained

Retain existing surface.

New sur tie into e

Retain existing surface.

Retain existing Surface.

Retain existing Surface.

LP

SMP

RS

50.92
FH

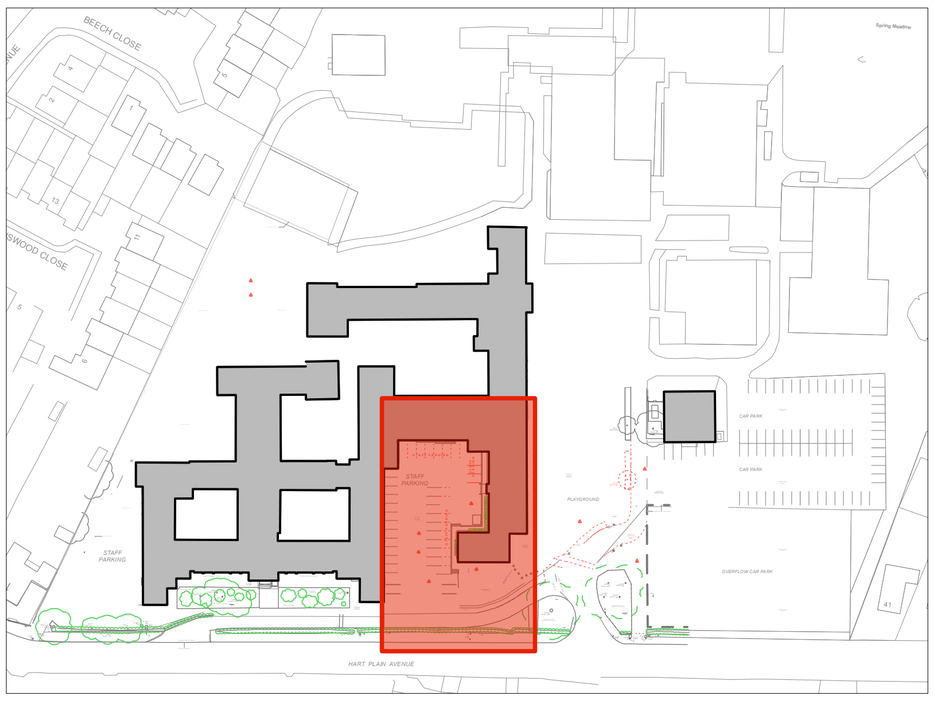

KEY PLAN
NTS

KEY

Demolition/removal of existing item.

New Concrete Drop Kerb.

Remove existing bollards and clear from site .

Perimeter fence Type A
Proposed 2.4m height anti-climb, open-welded mesh fencing.

Perimeter fence Type B
Proposed 1.2m height anti-climb open-welded mesh fencing.

GATE ACCESS KEY

EG-07

EXTERNAL GATE 7 - PEDESTRIAN CAR PARK EXIT
Item: Provide and install new double pedestrian gate (min 2x1200mm width) including all other components. Allow for push bar escape to ironmongery.
Access control: Manual access. Maglock fail-safe to open linked to building fire alarm. Free exit

PROPOSED PLAN (EXTRACT C)

0 5 10 15 20 25 M

Scale 1:100 @ A1

N

Kendall Kingscott

Chartered Architects
Chartered Building Surveyors
Interior Designers
CDM Services

3 GP Centre, Yeoman Road,
Ringwood, Hampshire, BH24 3FF

+44 (0)1425 472 833
www.kendallkingscott.co.uk

Rev	Date	By	Ap	Note
P1	01/08/22	DM	AP	Planning Issue.

Project: Safeguarding Improvements

Drawing Title: Proposed Plan (Extract C)

Client: The Cowplain School

Project Number: 220493-0504

Drawing Number:

Revision: P1

Scale	Paper Size	Filename
1:100	A1	220493

Date	Drawn	Checked	Status
04/07/22	AP	BS	PLANNING

© Copyright

Check all dimensions and levels on site

Only to be used on the site for which designed. The electronic transmission of designs/information contained in this drawing is carried out entirely at the User's risk and Kendall Kingscott Ltd. will have no liability for any errors or inaccuracies arising therefrom. The production of amended or updated information from the said designs/information by the User is entirely the responsibility of the User and Kendall Kingscott Ltd. shall have no responsibility in respect thereof whatsoever.