


Block Plan 13 Pennant Hills

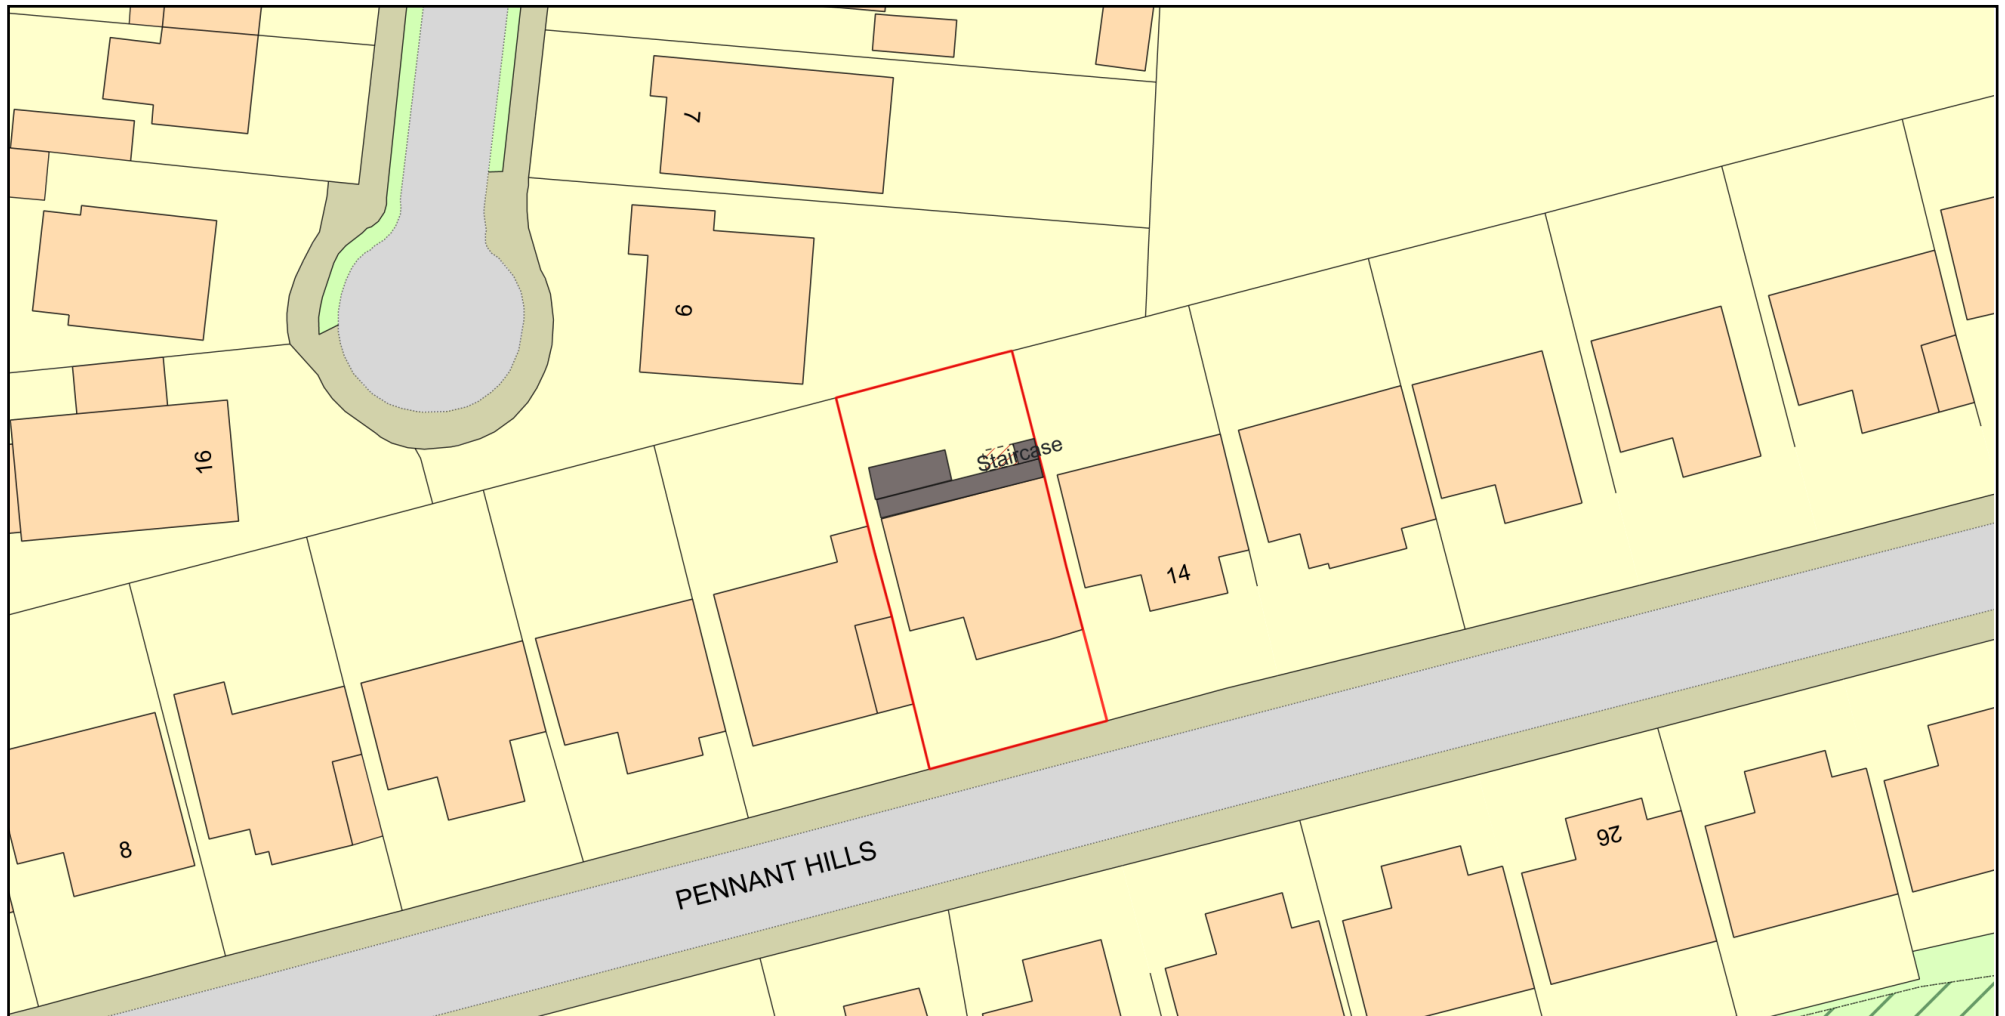

0 20
Metres



Plan Produced for: Stephen Ponsford

Date Produced: 05 Aug 2022

Plan Reference Number: TQRQM22150113315735

Scale: 1:500 @ A4

© Crown copyright and database rights 2021 OS 100042766

