




D.O.H.
PERMIT

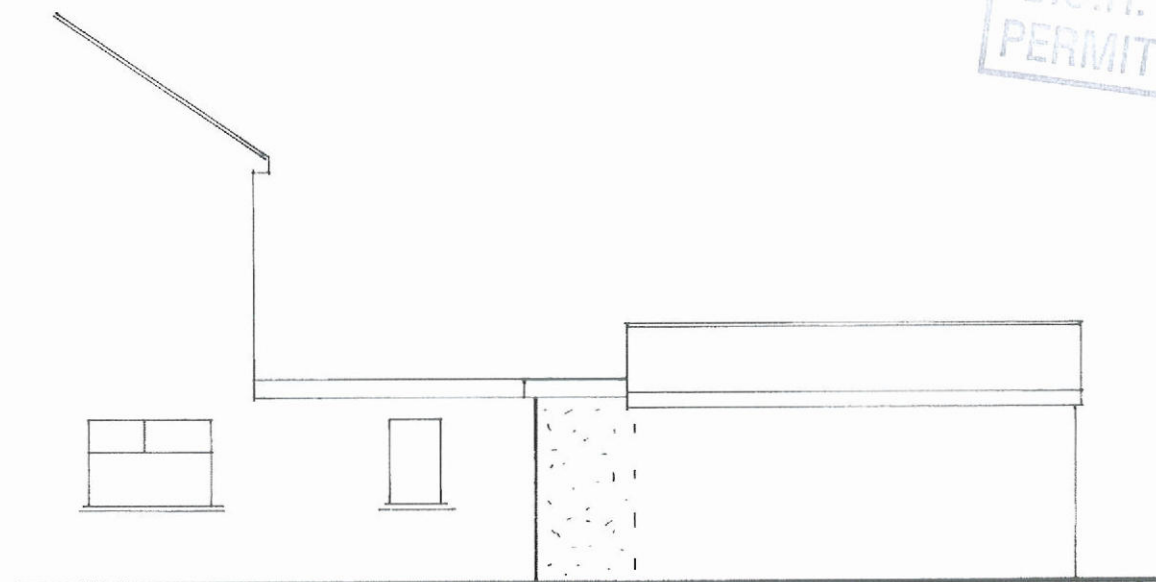


SE/Side Elevation

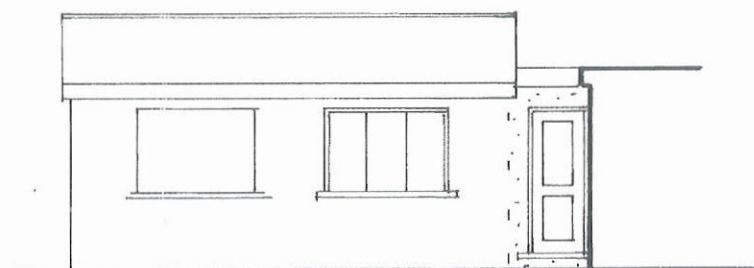


NW/Side Elevation

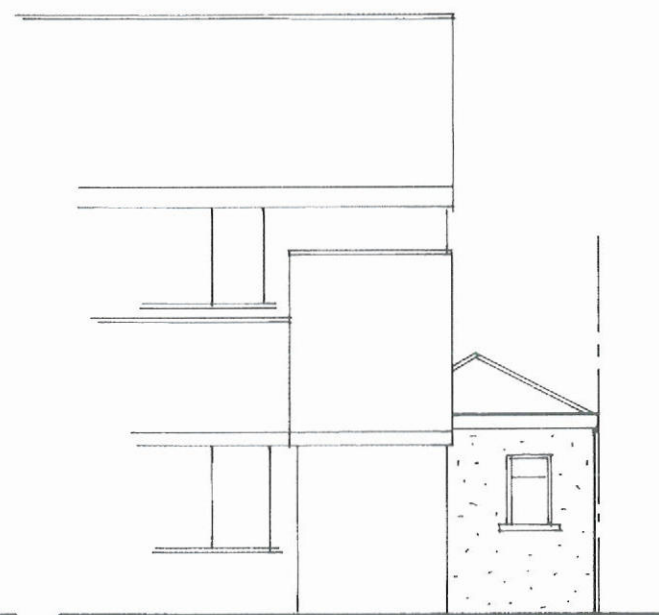

SW/Front Elevation

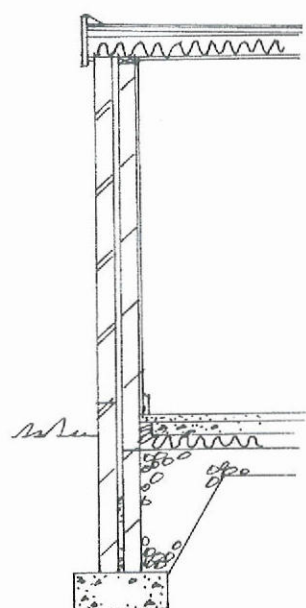

Cross-Section

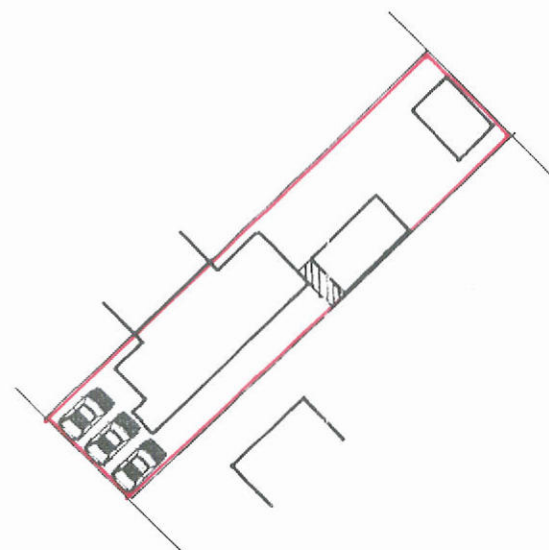

Site Layout Plan

These Plans have been prepared for the purpose of obtaining Planning Permission and/or Building Regulation Approval for the work shown thereon only and should not be used for any other purpose.

© These Plans remain the copyright of the architect and must not be copied or reproduced in any way without written permission with the exception of Local Authorities for Planning Purposes.



Andrew R Dunks

BSc(Hons) MRICS MBEng


Chartered Surveyor and Building Engineer

Unit 1, Brambles Enterprise Centre

Waterlooville, Hants, PO7 7TH

Tel: (023) 9225 3034

e-mail: plans@dunks.freemove.co.uk

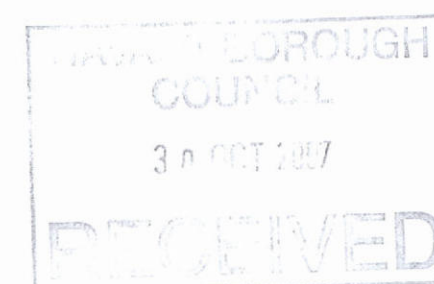

Proposed Garage Conversion
67 Priorsdean Crescent
Leigh Park, Havant
For Mr & Mrs Fudge
Scale - 1:50, 1:100, 1:500
Date - October 2007

B.O.H.
PERMIT

These Plans have been prepared for the purpose of obtaining Planning Permission and/or Building Regulation Approval for the work shown thereon only and should not be used for any other purpose.

© These Plans remain the copyright of the architect and must not be copied or reproduced in any way without written permission with the exception of Local Authorities for Planning Purposes




Andrew R Dunks

BSc(Hons) MRICS MBEng

Chartered Surveyor and Building Engineer

Unit 1, Brambles Enterprise Centre
Waterlooville, Hants, PO7 7TH
Tel: (023) 9225 3034
e-mail: plans@dunks.freemove.co.uk

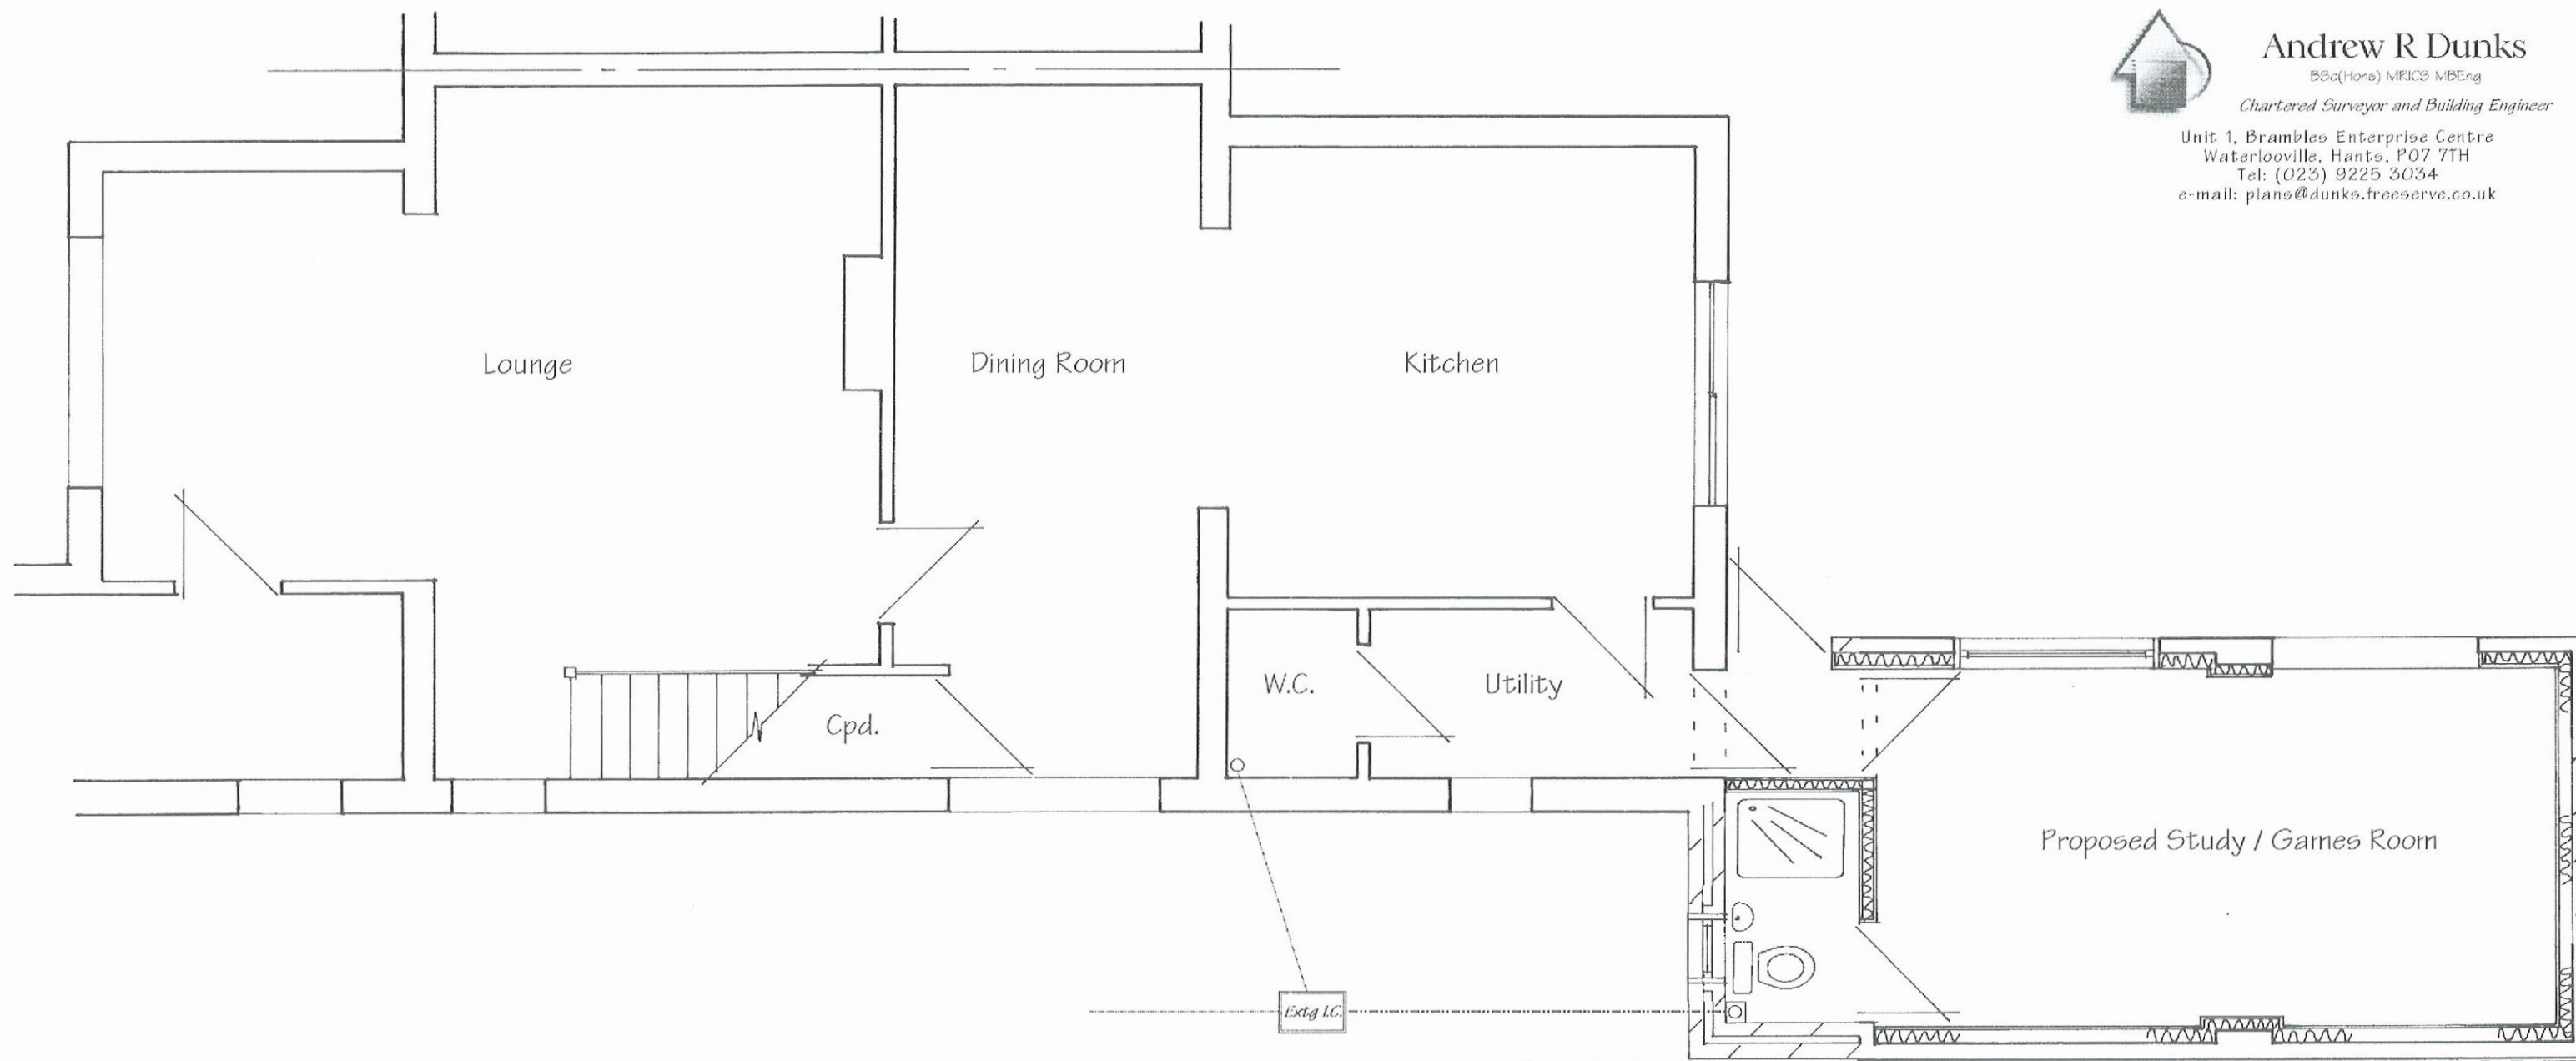

Proposed Garage Conversion
67 Priorsdean Crescent
Leigh Park, Havant
For Mr & Mrs Fudge
Scale - 1:50
Date - October 2007

HAVANT BOROUGH
COUNCIL
30 OCT 2007
RECEIVED