



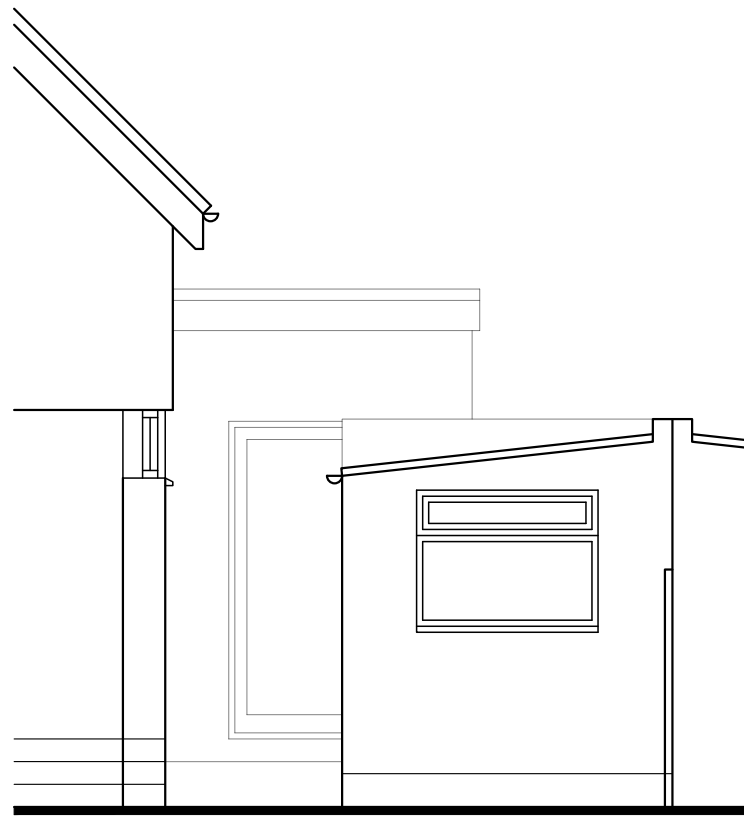

North Elevation

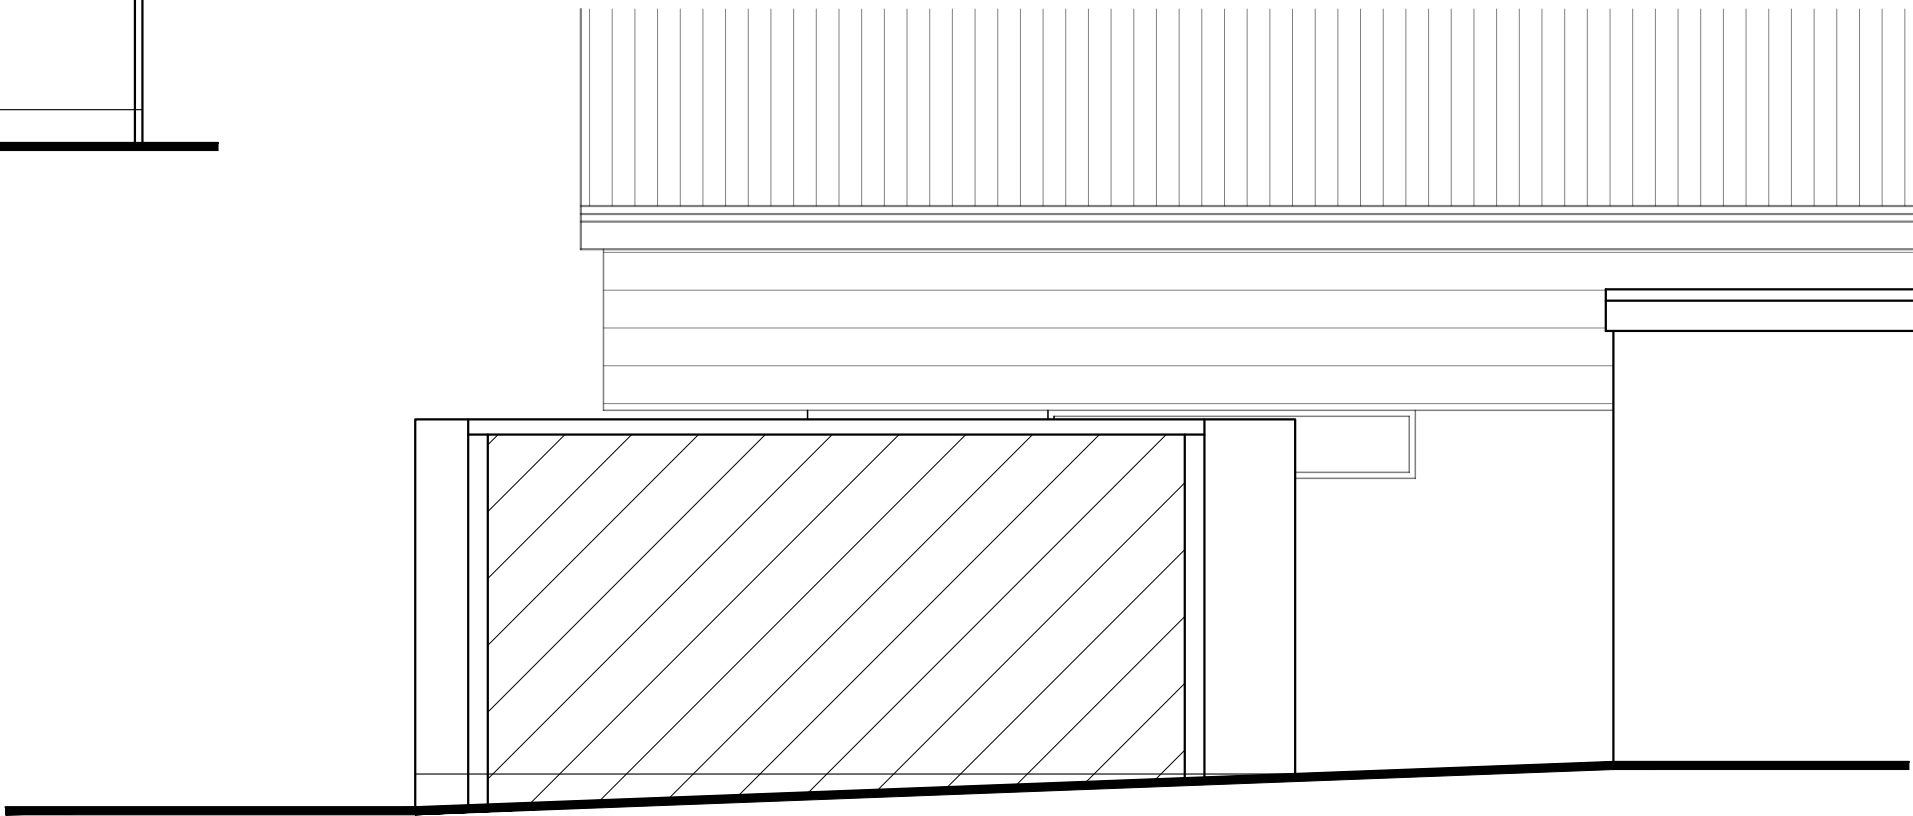

West Elevation

CAD Critchley Architecture And Design Ltd. Contact: 02392 474 919 info@caad.online The Old Brewery,15E South Street, Havant, PO9 1BU					Existing Outbuilding				35 North Shore Rd, Hayling Island, Hampshire, PO11 0HN				Scale A1=1:25, A3=1:50 Drawn SAR Date 31/08/2022					
	Revisions		a) Note/Date/Initial b) c) d)															
				5m					10m					15m				20m

22078-302⁰