


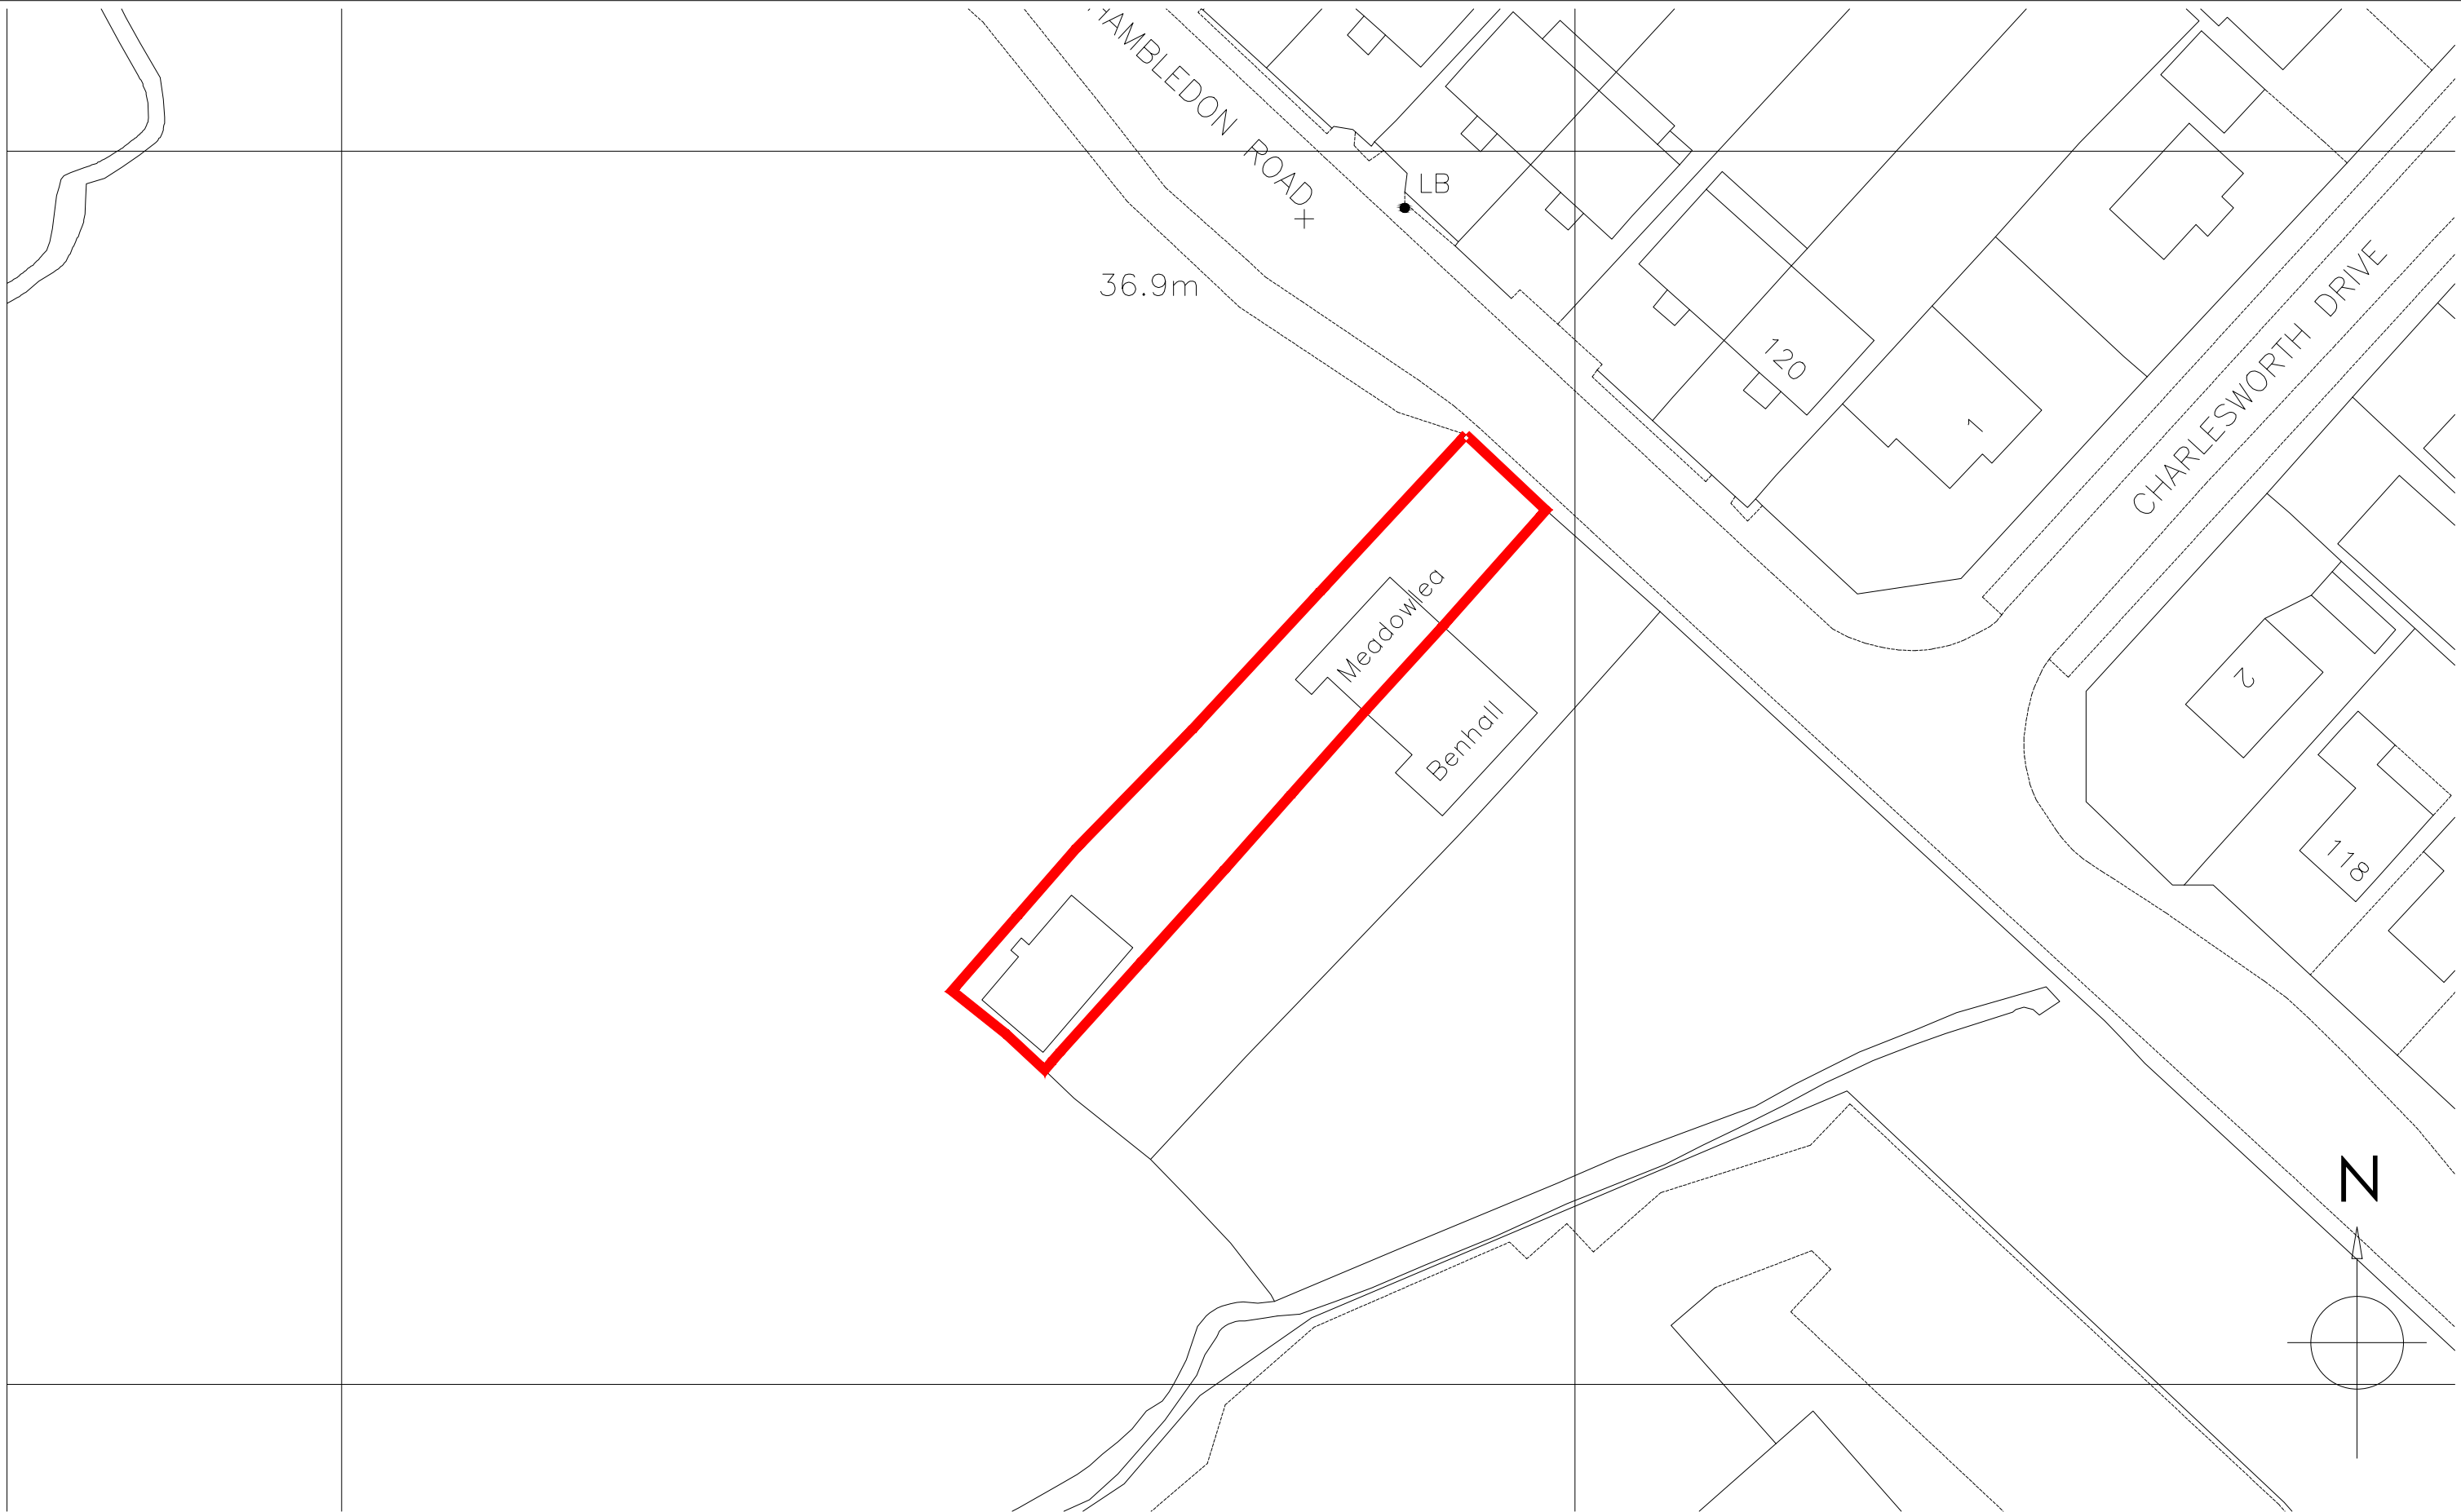

OS Map Licence No. 001116685

REV	DESCRIPTION	DRAWN	DATE	Drawing Ref		Drawing Title	
-	Initial design	GBS	16.08.13	TREM 06		Ancillary living space at	
				Scale at A1	Scale at A3	'Meadowlea'	
				N/A	1:500	Hambledon Road	
				Date		Waterlooville	
				16 August 2013		Hampshire	
				Drawn by		PO7 6XB	
				GBS			

Copyright is reserved by GBS Designs and is issued on the condition that it is not copied or disclosed by or to any unauthorised persons without prior consent in writing from GBS Designs.

All dimensions to be checked on site



CAD - ARCHITECTURE - DESIGN

6 Shillinglee Waterlooville
Hampshire PO7 5RW

Tel 023 9225 8315
www.gbsimages.co.uk