


**PROPOSED TWO STOREY REAR ADDITION & ALTERATIONS.
4, SPINDLE WARREN. DENVILLES, HAVANT, HANTS.
FOR MR & MRS A. JONES.**

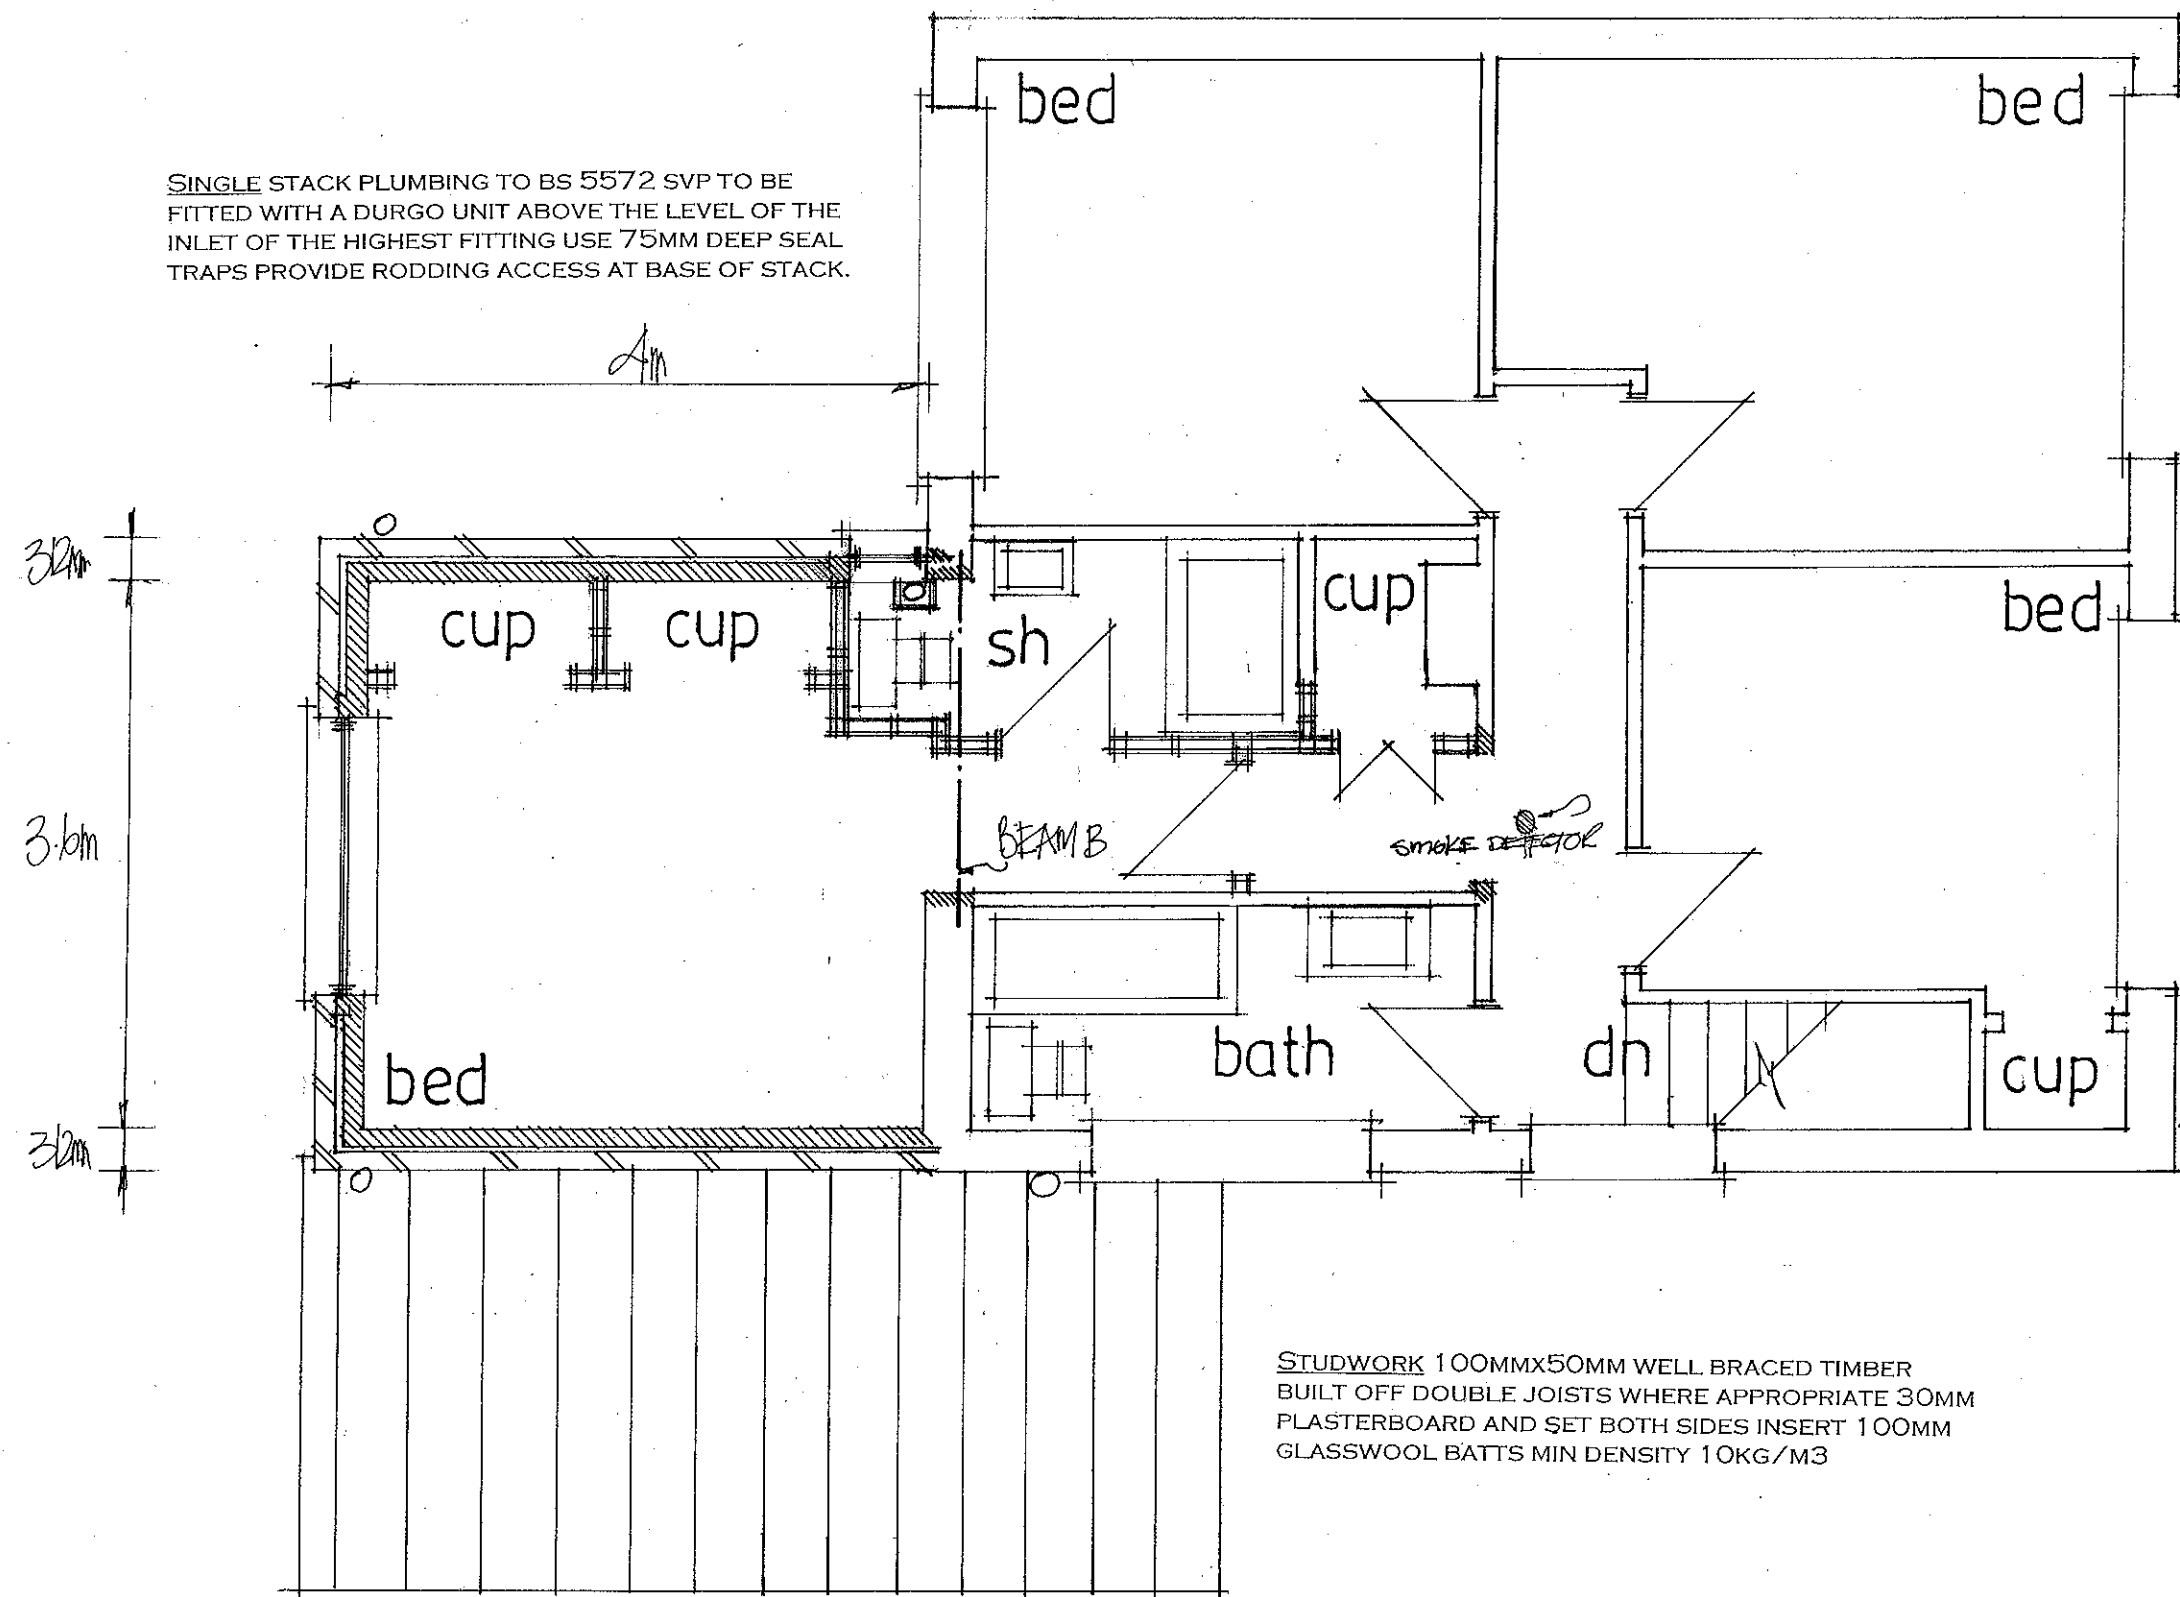

date july 2013
scale 1:50

PROPOSED FIRST FLOOR

PETER J. WALKER MRICS
CHARTERED SURVEYOR
182 SEAFRONT, HAYLING ISLAND, HANTS
PO11 9 AN

TEL: 02392 467571