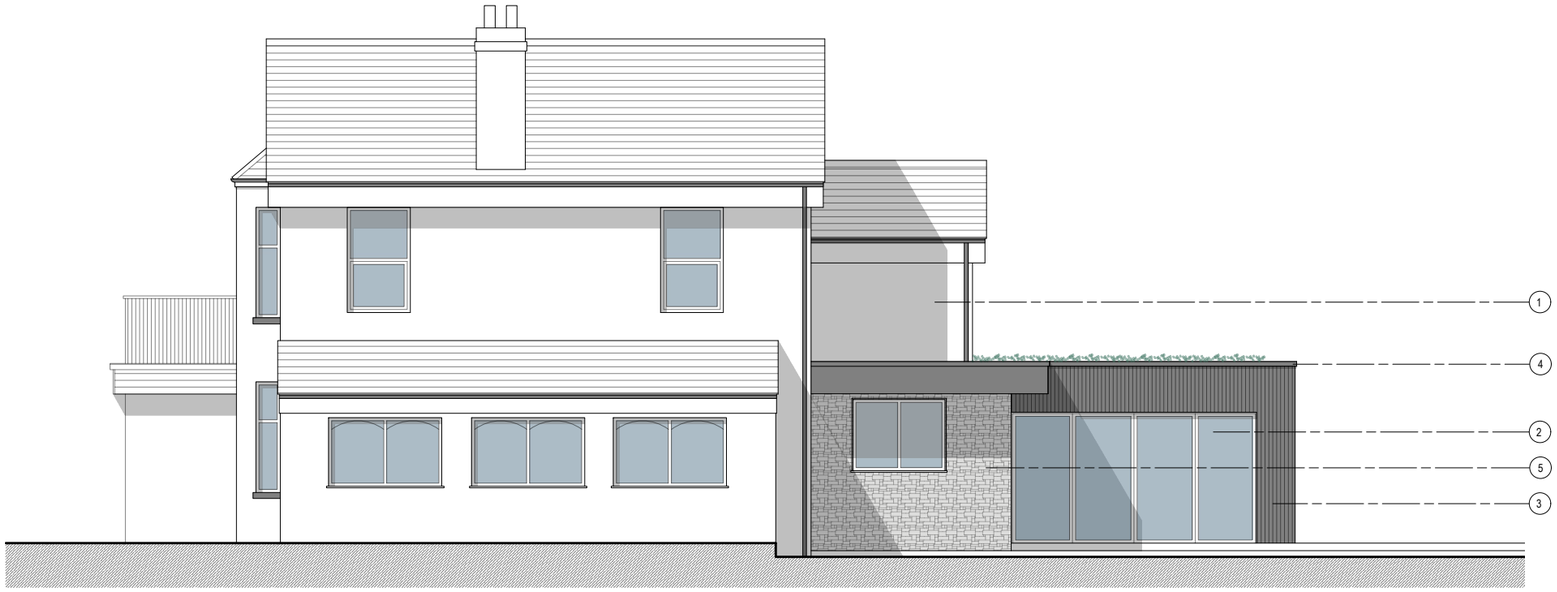

02 **Proposed elevation**
Scale - 1:100

01 **Existing elevation**
Scale - 1:100

Comments:

- This drawing is the copyright of ATP Architectural Design and is not to be reproduced without prior written consent.
- Use given dimensions over scaling, do not scale from this drawing unless for planning purposes.
- This drawing should be read in conjunction with other consultant drawings, designs and calculations.
- ATP Architectural Design is the trading name of ATP Design Ltd (12131949) a private limited company in England and Wales, whose registered office is 1st Floor Hill House, 23-25 Spur Road, Cosham, Hampshire, United Kingdom, PO6 3DY.

Materials

1. white painted sand/cement render
2. black windows and doors
3. black vertical timber cladding
4. black fascia's/soffits, trims and rainwater goods.
5. mid-light grey stone cladding

Revision	Date
A- Client revisions.	08.11.22

Revision status: A
Drawing date: 08.11.2022

Client:
AJ Forbes-Lane

Project:
Bathurst Lodge
18 Bacon Lane
Hayling Island

Ref:
22|165

Status:
Planning

Scale @ A3 1:100
2m 0 2m

Drawing:
Existing and proposed eastern elevation

Number:
202

ARCHITECTURAL DESIGN

ATP Architectural Design
07590 762966•tom@atpdesignltd.co.uk•www.atpdesignltd.co.uk