
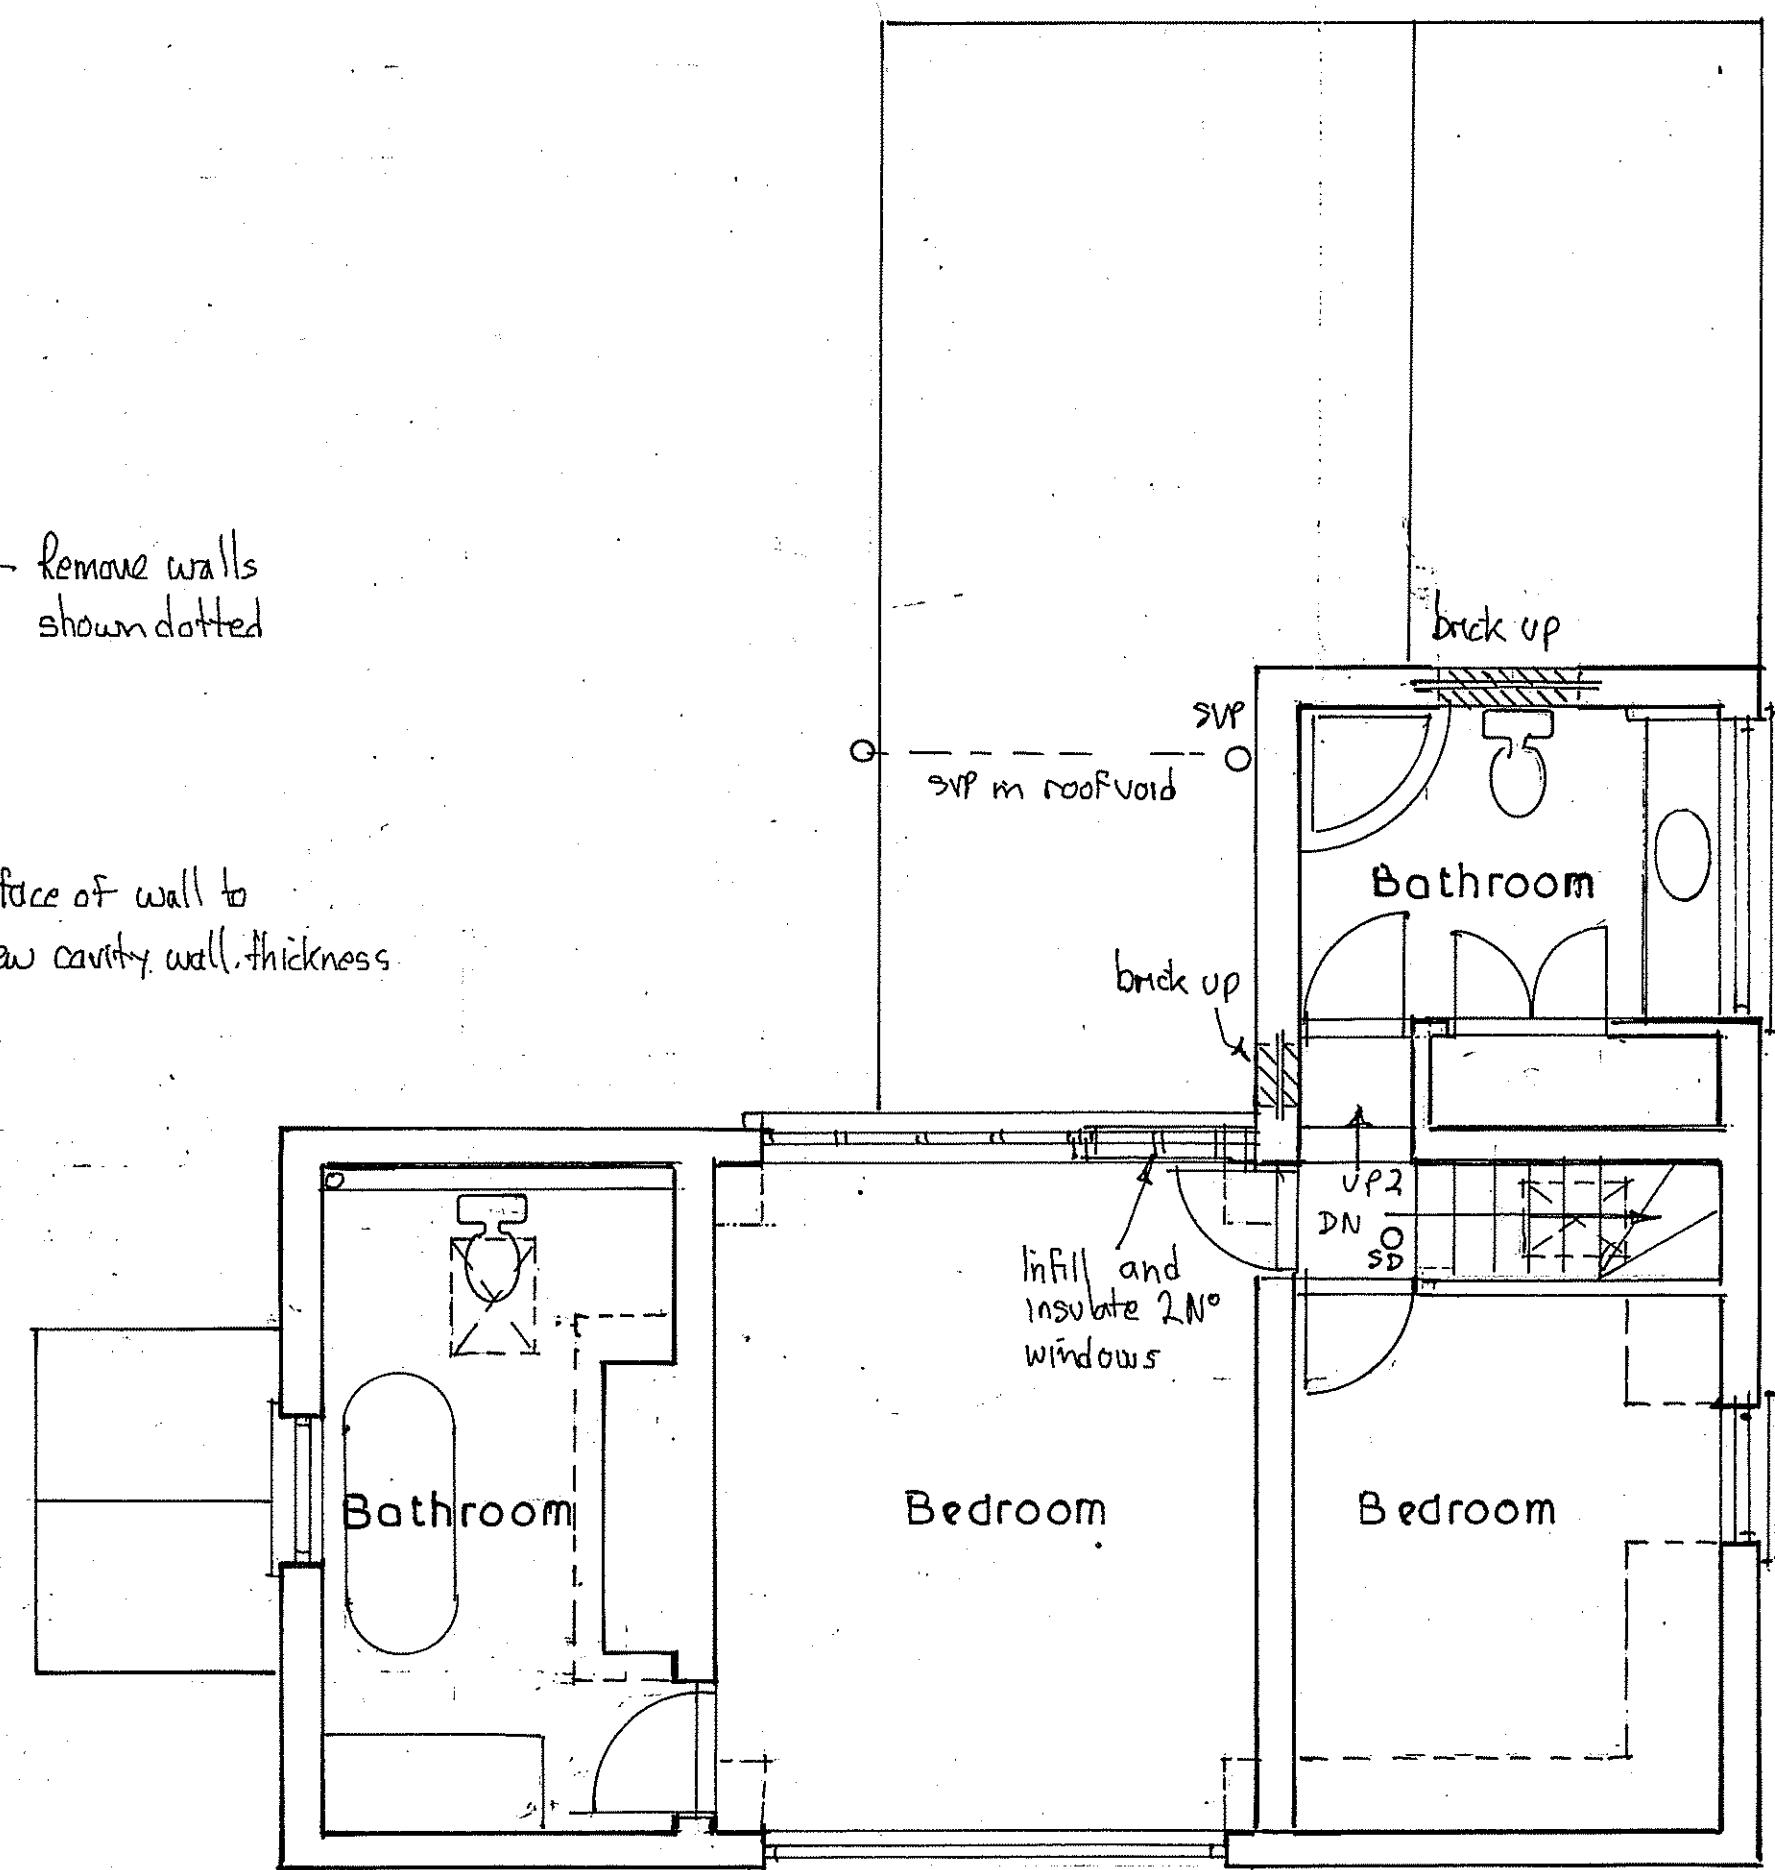
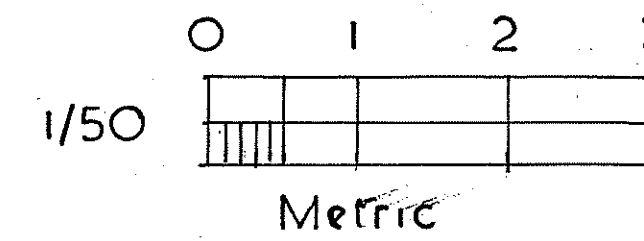


GROUND FLOOR

FIRST FLOOR

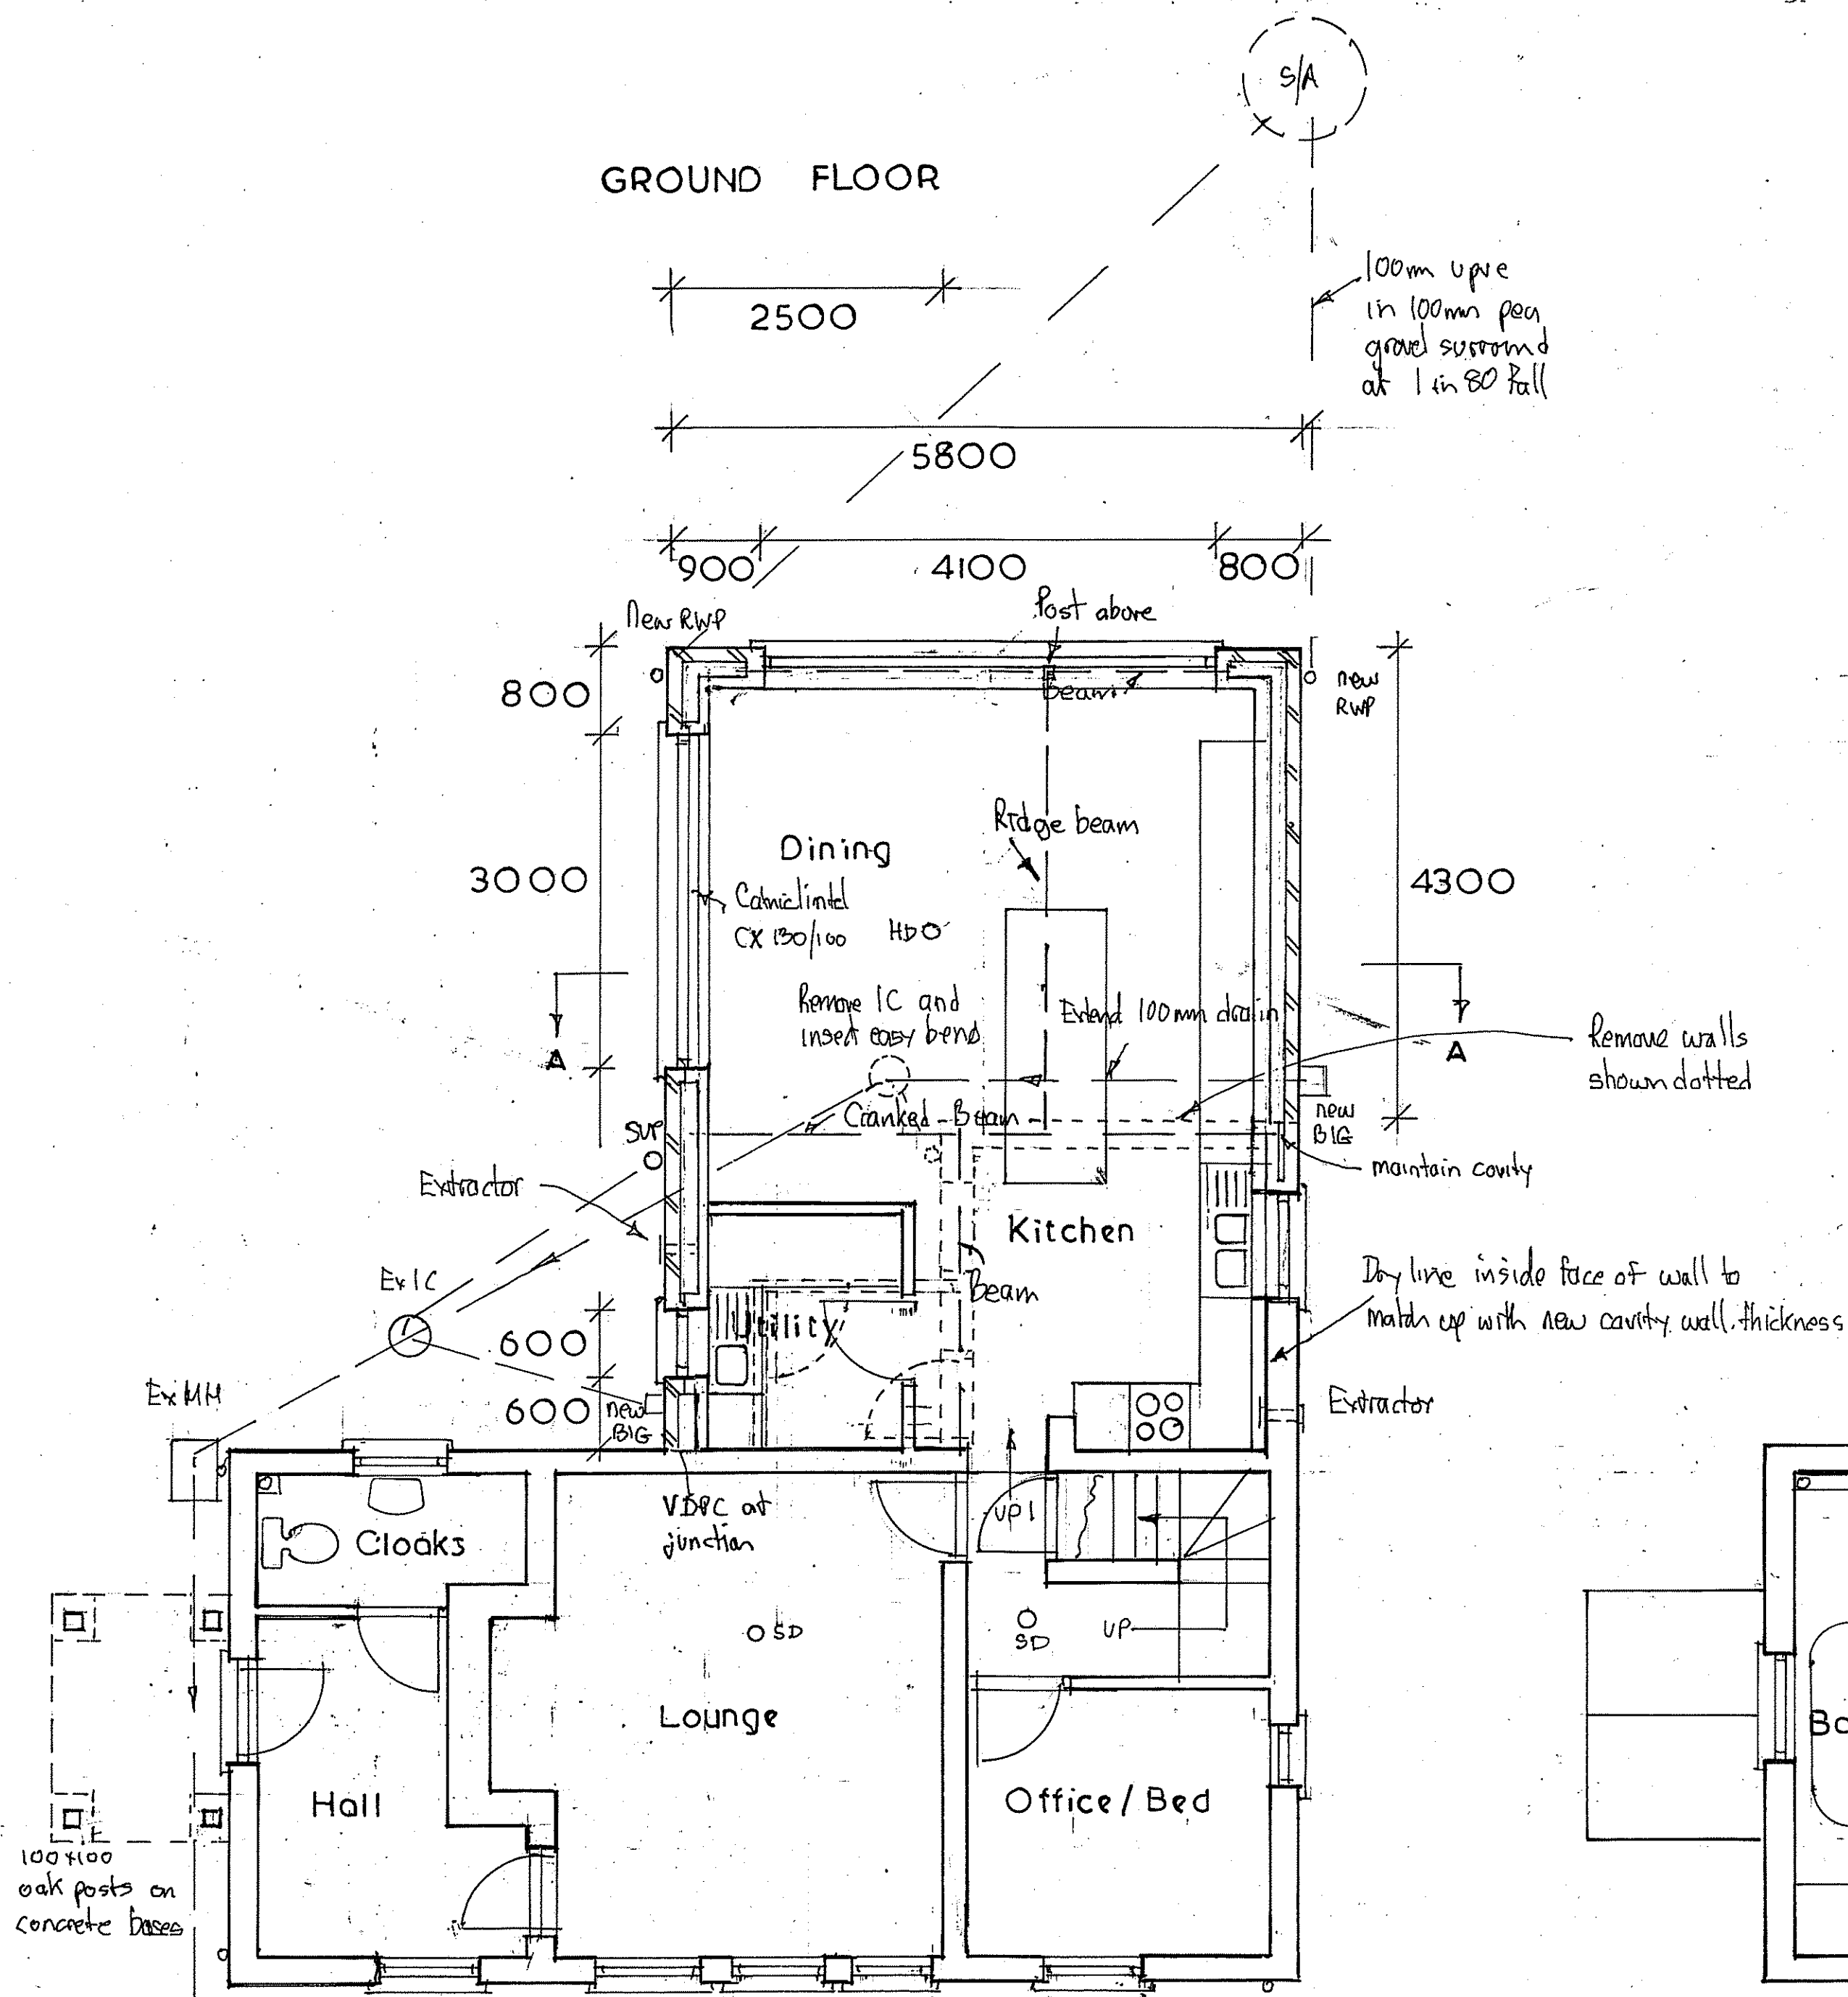

Scale 1/50

PROPOSED EXTENSION GARAGE AND PORCH, EARLEY COTTAGE, HIGWORTH LANE, HAYLING ISLAND.

Rev A Ridge beam moved

Drawing 2 of 4