

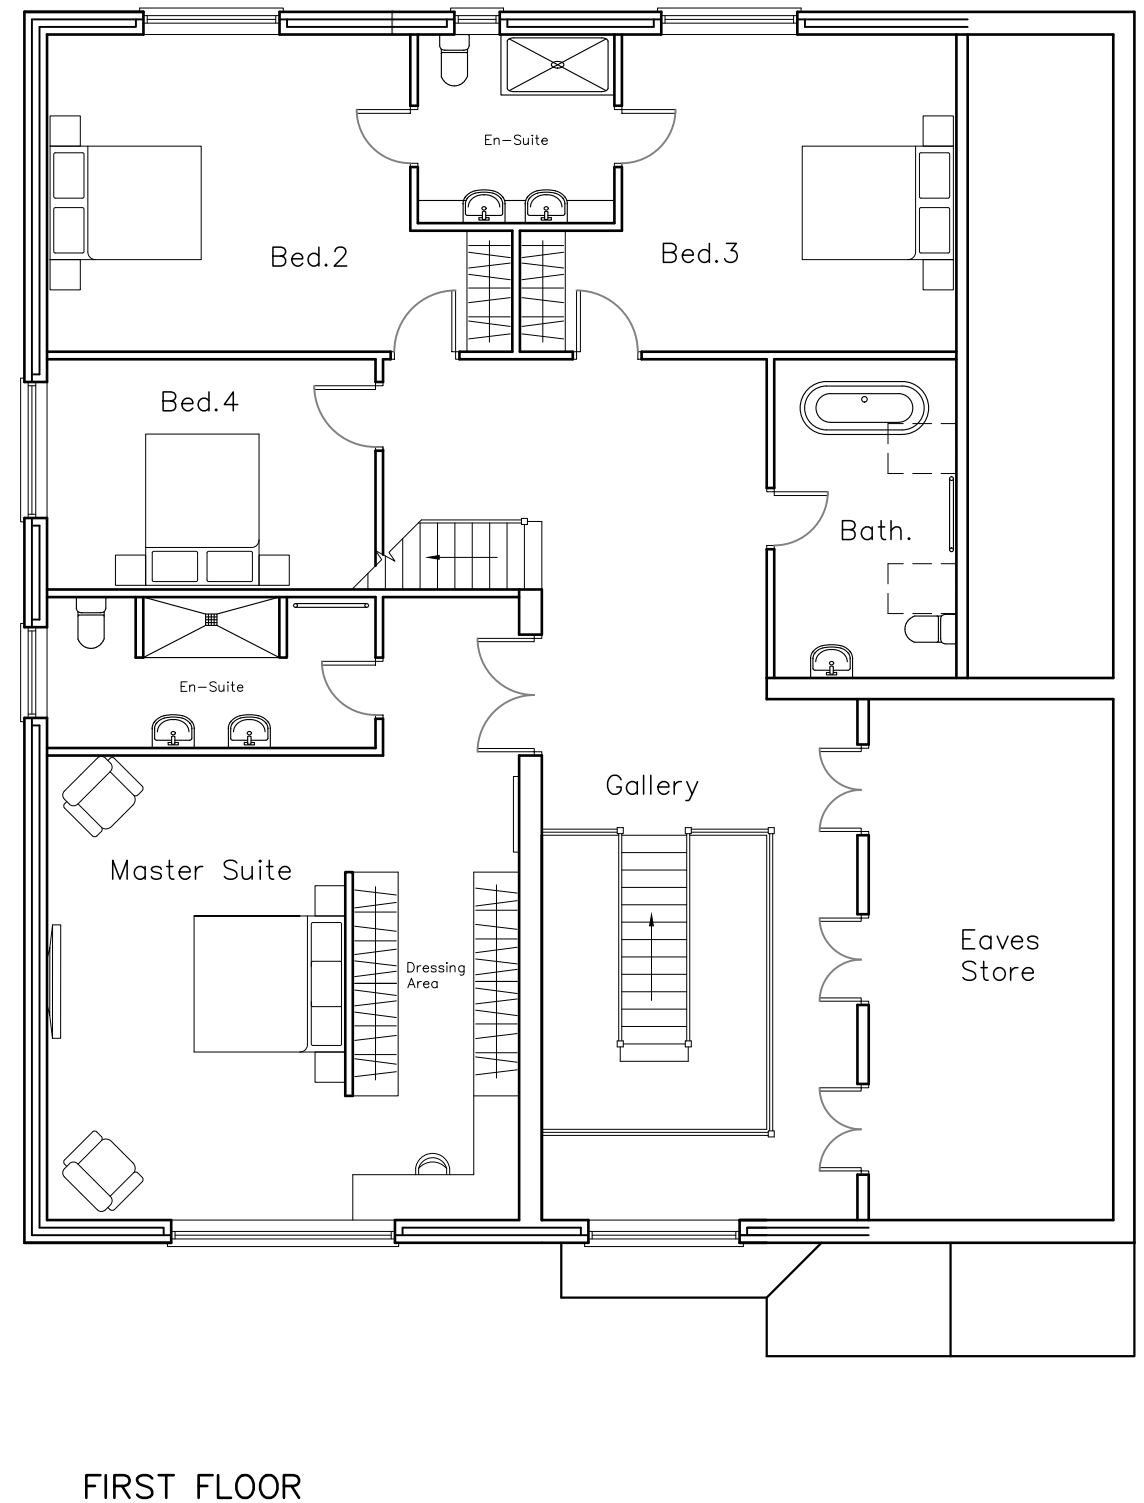


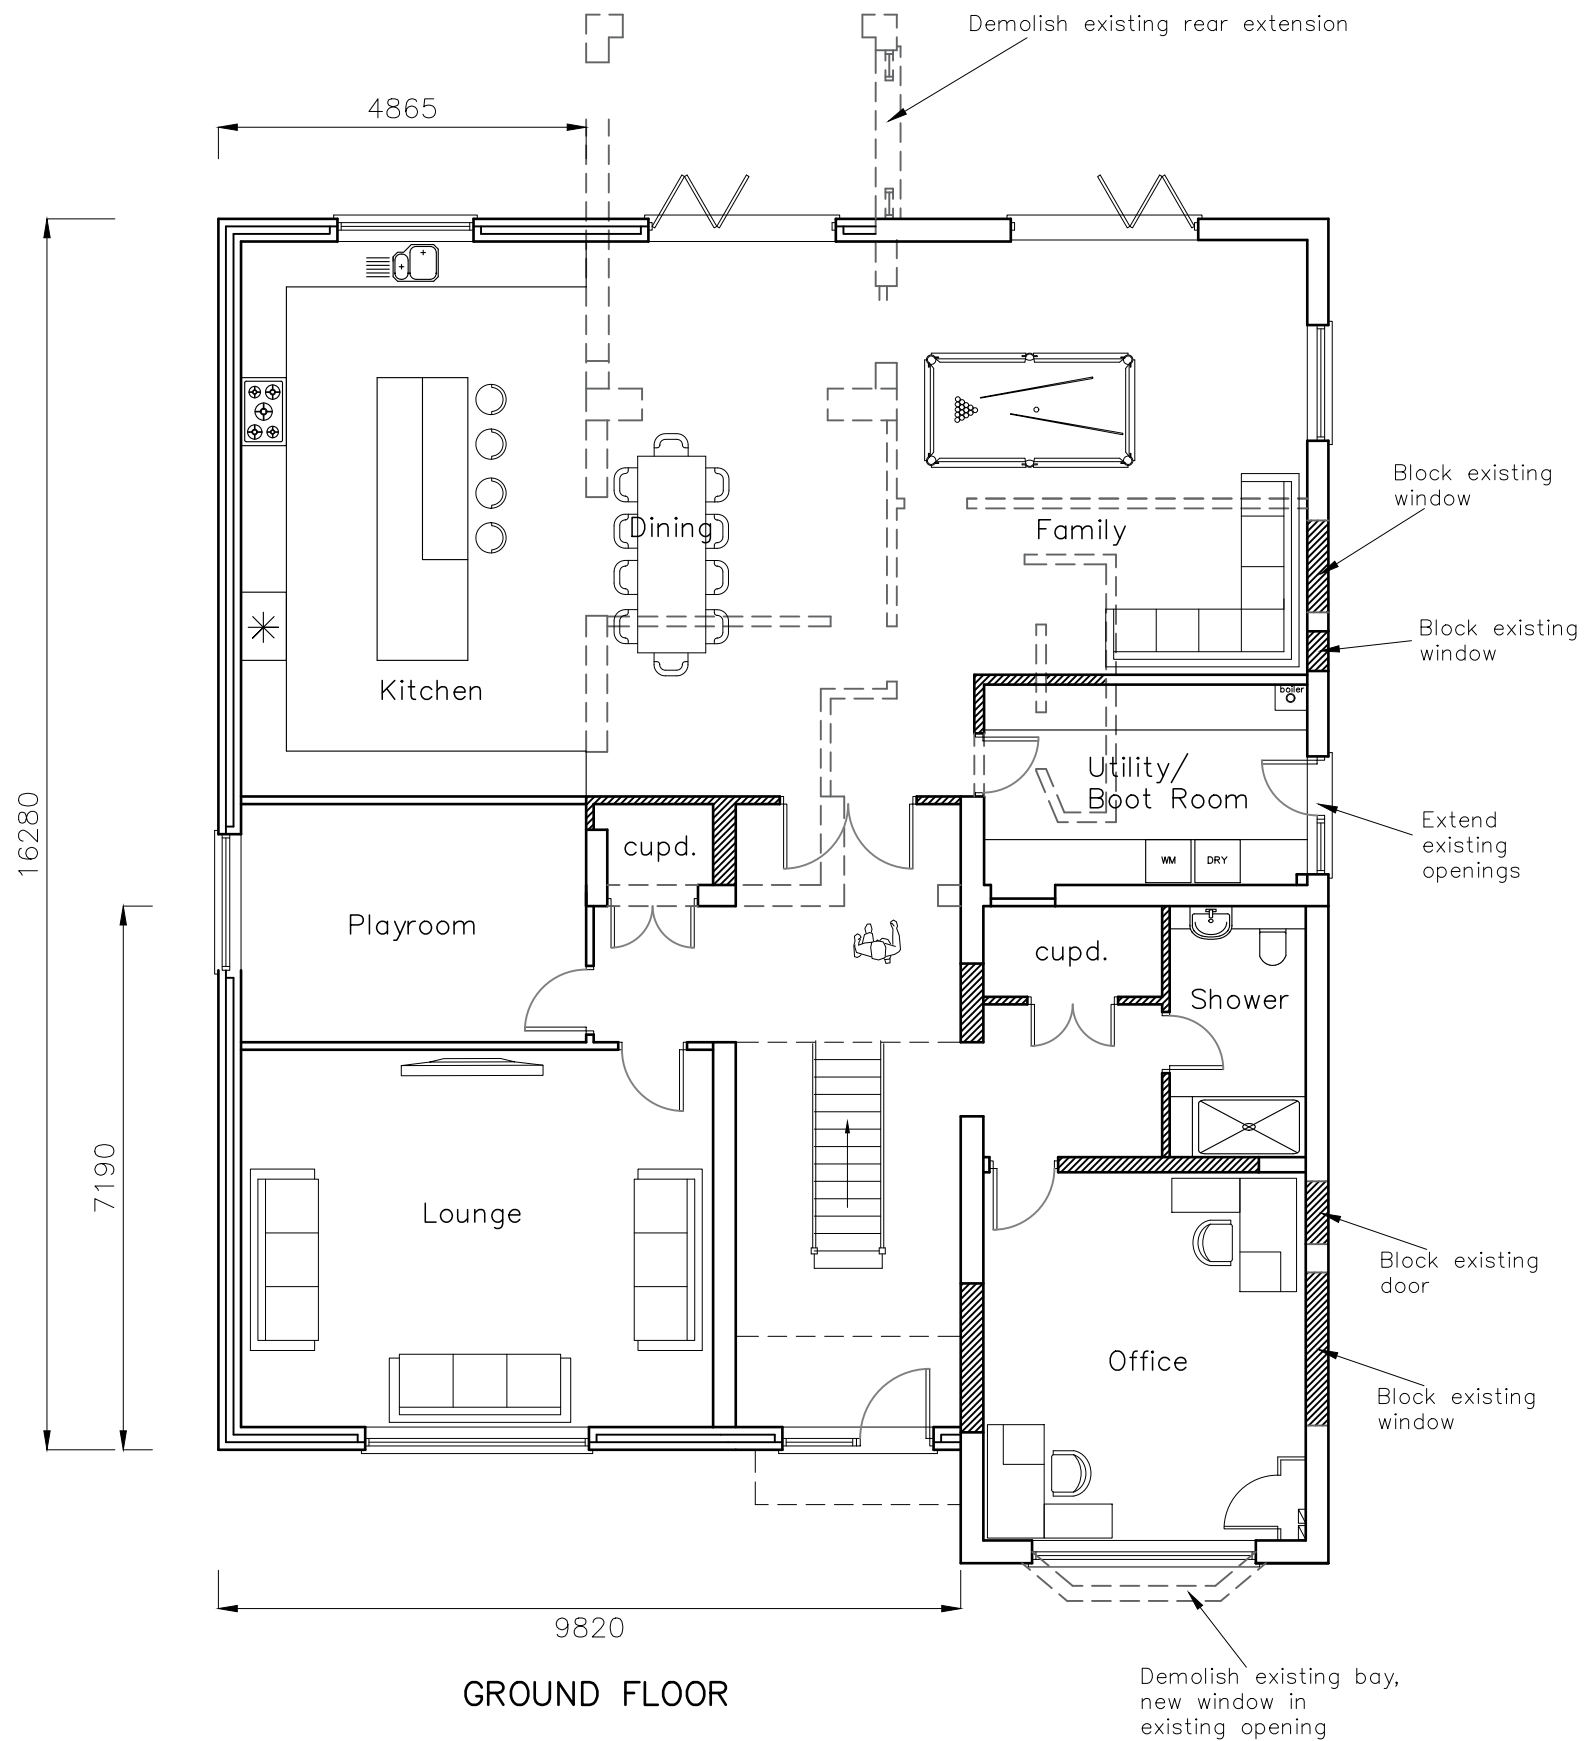

CAD

Critchley Architecture And Design Ltd.
Contact: 02392 474 919 | info@caad.online
The Old Brewery, 15E South Street, Havant, PO9 1BU

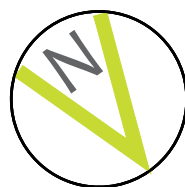

PROPOSED FLOOR PLANS

Revisions

- a) Client revisions/14.11.22/JHL
- b)
- c)
- d)

1 Hart Plain Avenue,
Waterlooville,
PO8 8RP

Scale A1=1:50, A3=1:100
Drawn JHL
Date 13/10/2022

22055-411^A

10m

20m

30m

40m