


42 St Johns Avenue, PO75QU



LOCATION PLAN

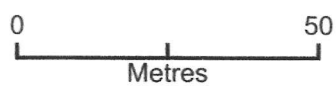


Plan Produced for: Reginald Cormack
Date Produced: 21 Dec 2022
Plan Reference Number: TQRQM22355105031495
Scale: 1:1250 @ A4


42 St Johns Avenue, PO75QU



LOCATION PLAN

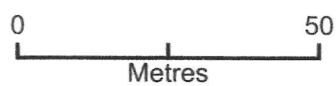

Plan Produced for: Reginald Cormack
Date Produced: 21 Dec 2022
Plan Reference Number: TQRQM22355105031495
Scale: 1:1250 @ A4

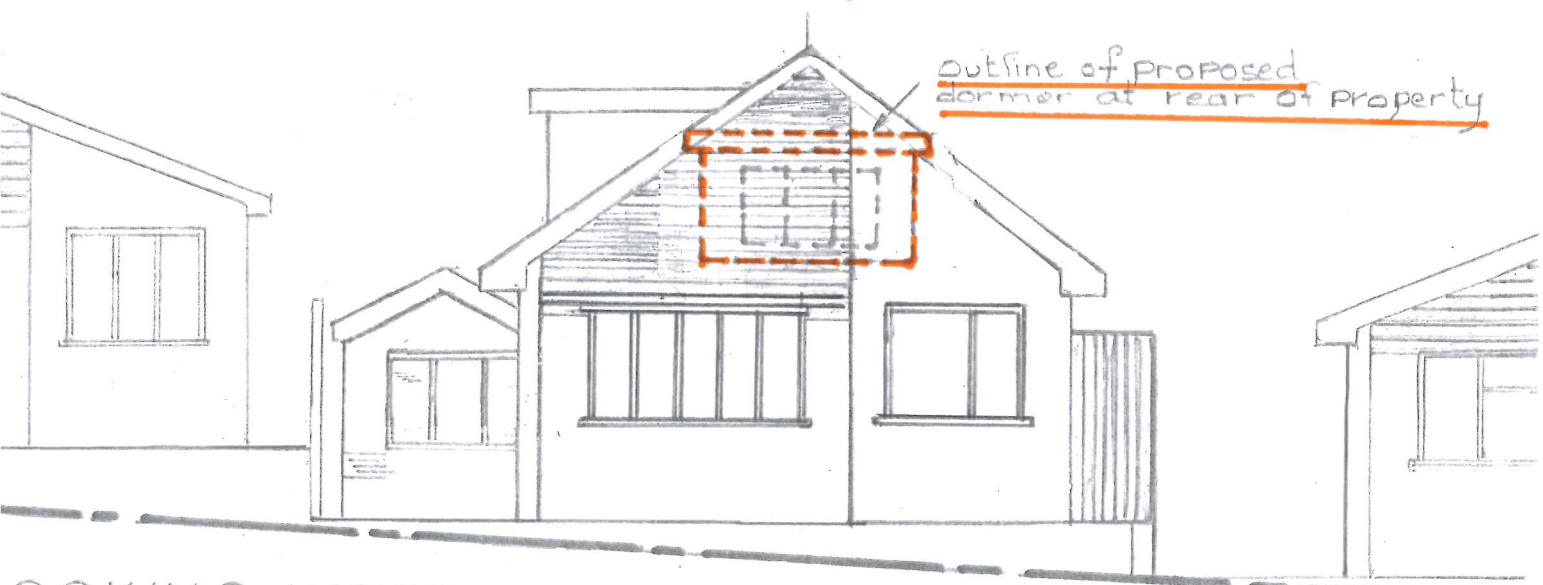

outline of proposed
dormer at rear of property

LOOKING WEST
scale 1:100