
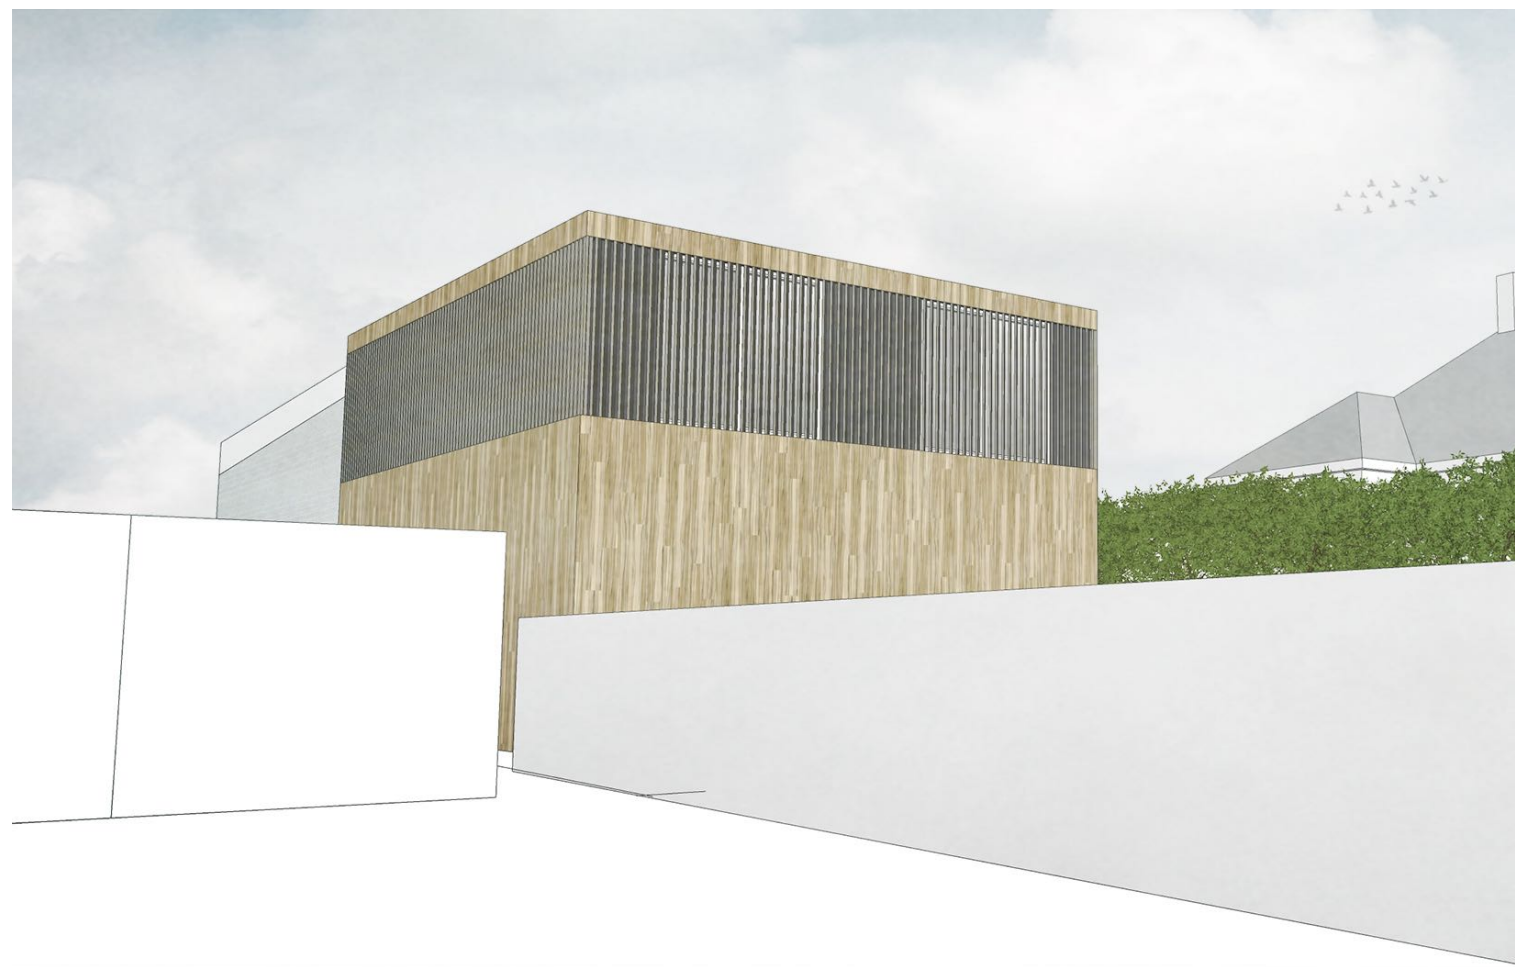
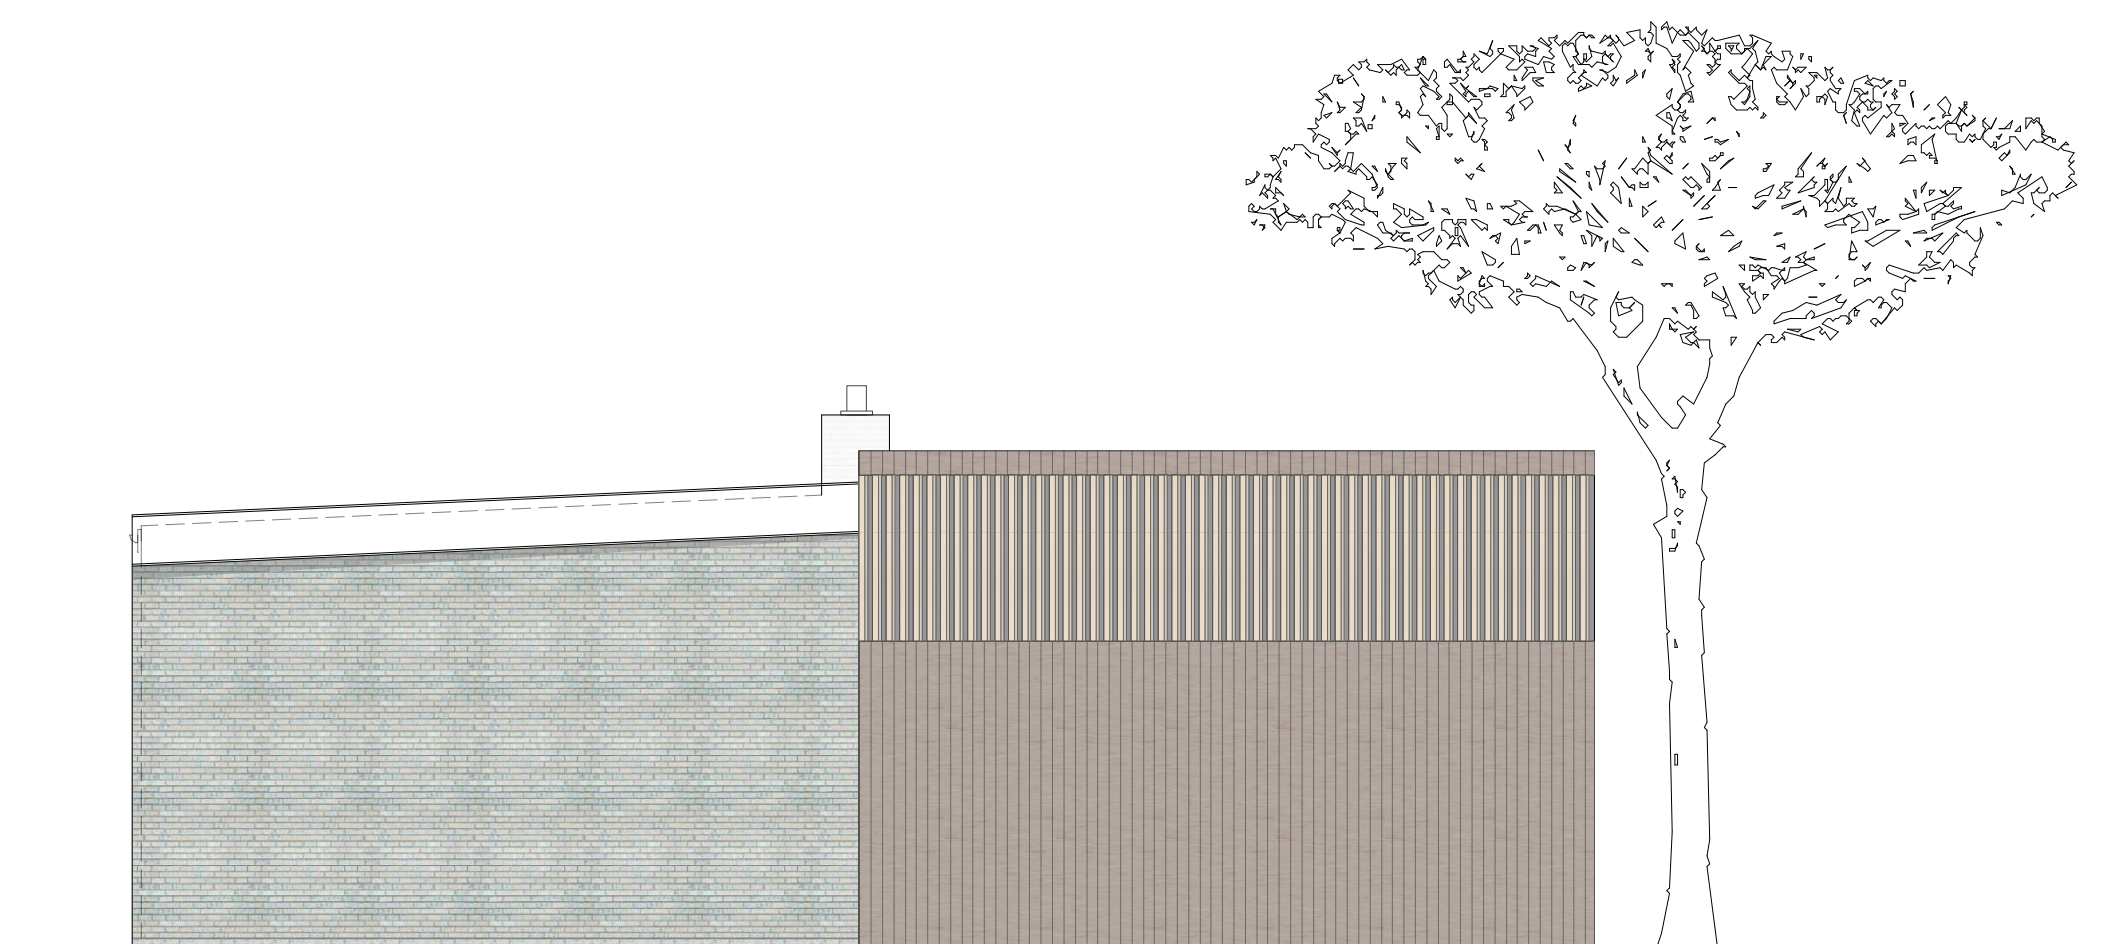
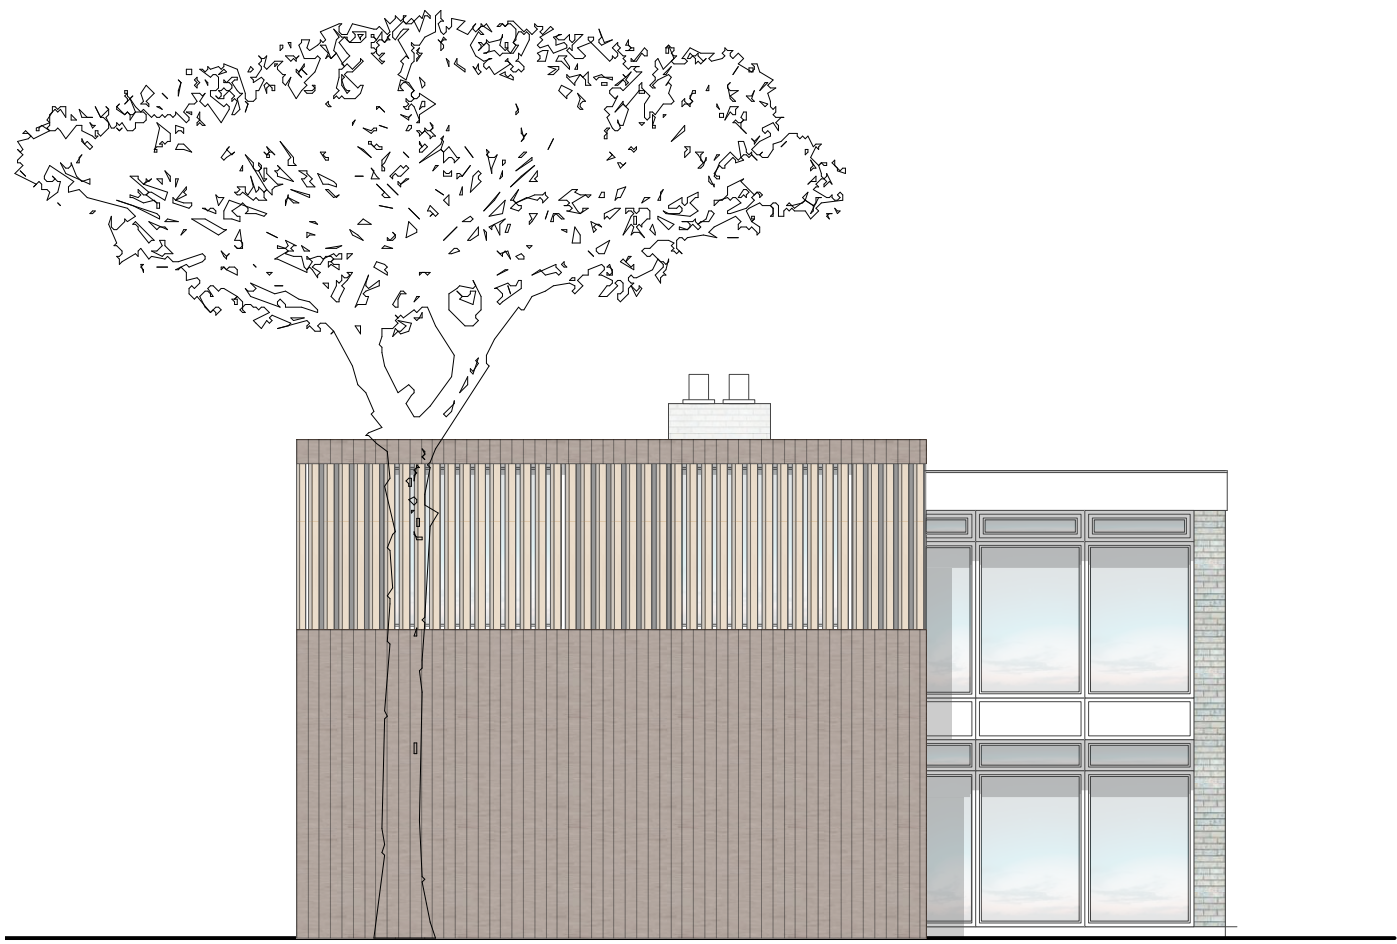
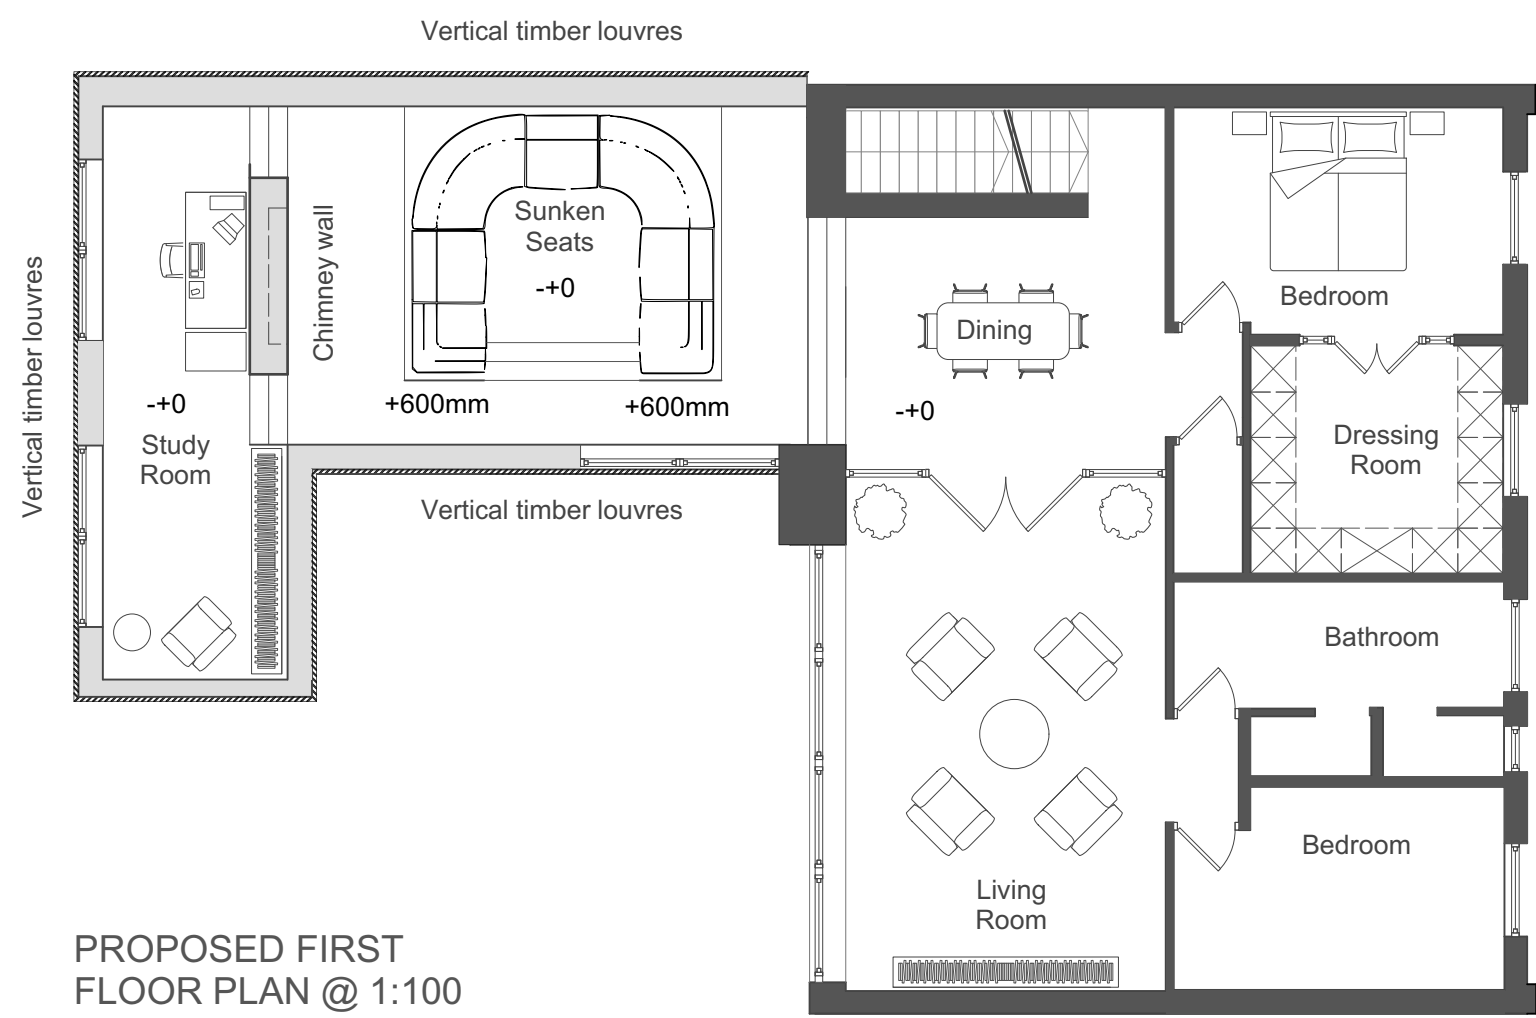


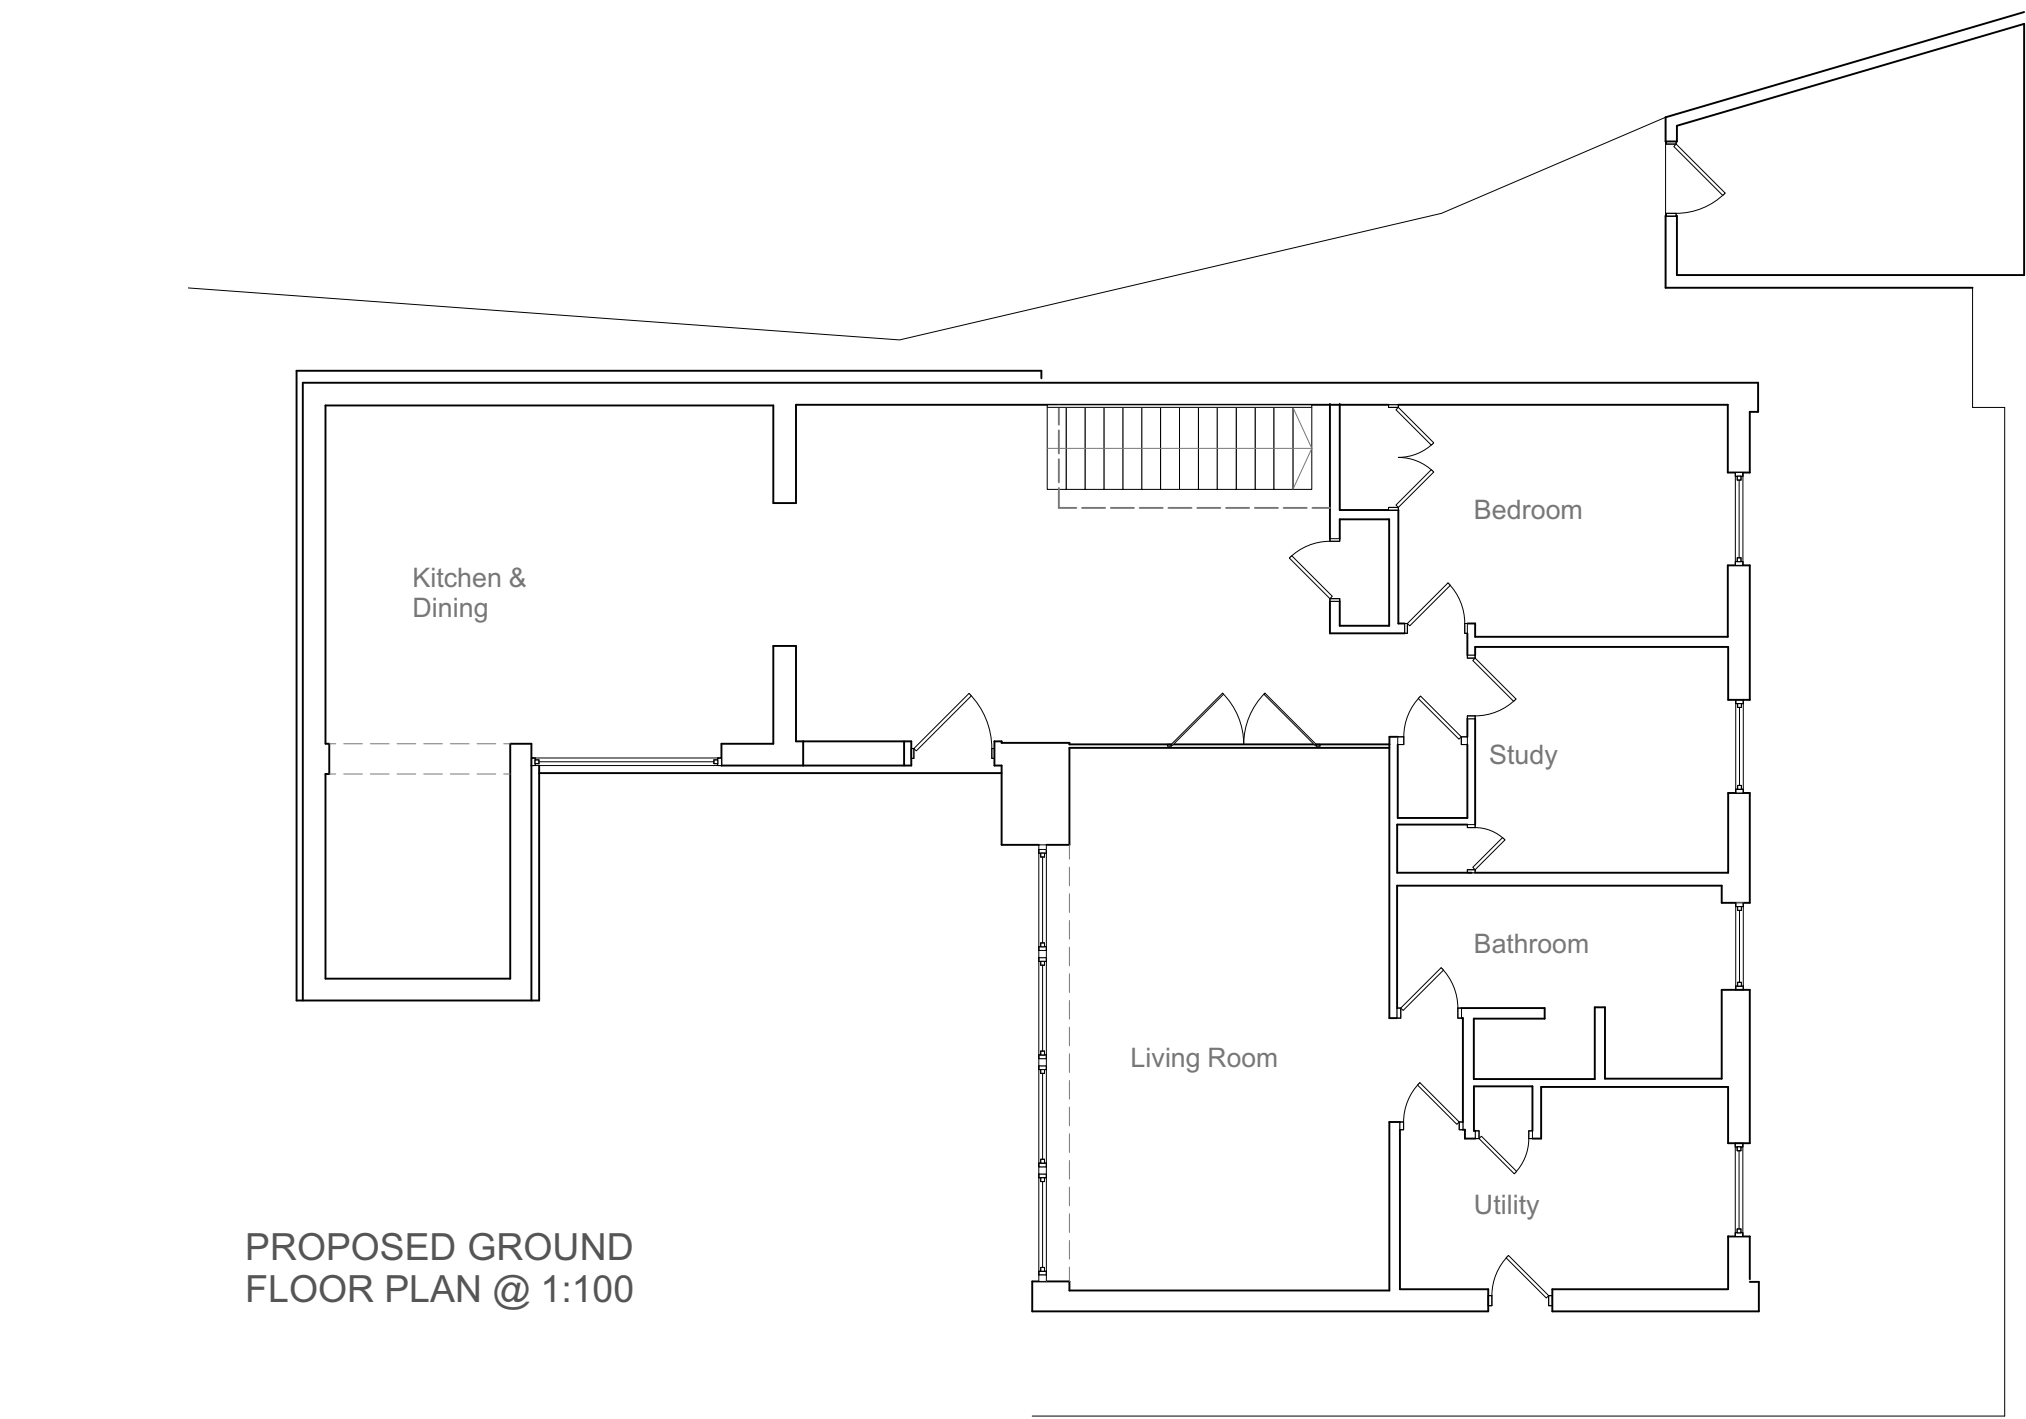

Amendments	by	Date
A		
B		
C		
Job Title 115/SFMG		
Proposed Drawings		
Plans, Elevations & 3D's		
Scale: As Shown @ A1		
Drg.No. HOPA-002-P		
Drawn by: LMW		
Issued to: Client / LA		
Status: Planning		
Date 28.06.2022		
		
HOP Architects Ltd		
02775 410330		
Company no. 1051380		