


PHYSICAL SCALE IN METERS @ 1:1250

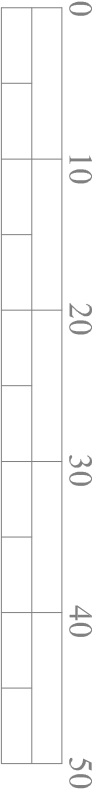

PHYSICAL SCALE IN METERS @ 1:500

NOTES:
This drawing has been produced solely for PLANNING/DESIGN.
Do not scale from this Drawing except for planning purposes.
Any drainage runs shown are presumed and to be checked on site before commencement of works.
This drawing is the copyright of MF Designs Ltd.



Produced on 27 April 2022 from the Ordnance Survey National Geographic Database and incorporating surveyed revision available at this date.
This map shows the area bounded by 474333 106194, 474433 106194, 474433 106294, 474333 106294, 474333 106194
Reproduction in whole or part is prohibited without the prior permission of Ordnance Survey.
Crown copyright 2022. Supplied by copla ltd trading as UKPlanningMaps.com a licensed Ordnance Survey partner (100054135).
Data licence expires 27 April 2023. Unique plan reference: vlc/7789000/1067013

Location



Block

mf designs ltd

Chartered Architects

36 Grove Road • Havant • Hampshire • PO9 1AR
Director: Martin Farrer RIBA • Co Registration No.4507379

t/f 02382 470967
e admh@mfdesigns.org.uk



SINGLE STOREY REAR EXTENSION - 85 Victoria Road, Emsworth. PO10 7NJ

Date: May 2022
Scale: 1:100

Job No: 3295
Dwg No: P_03