



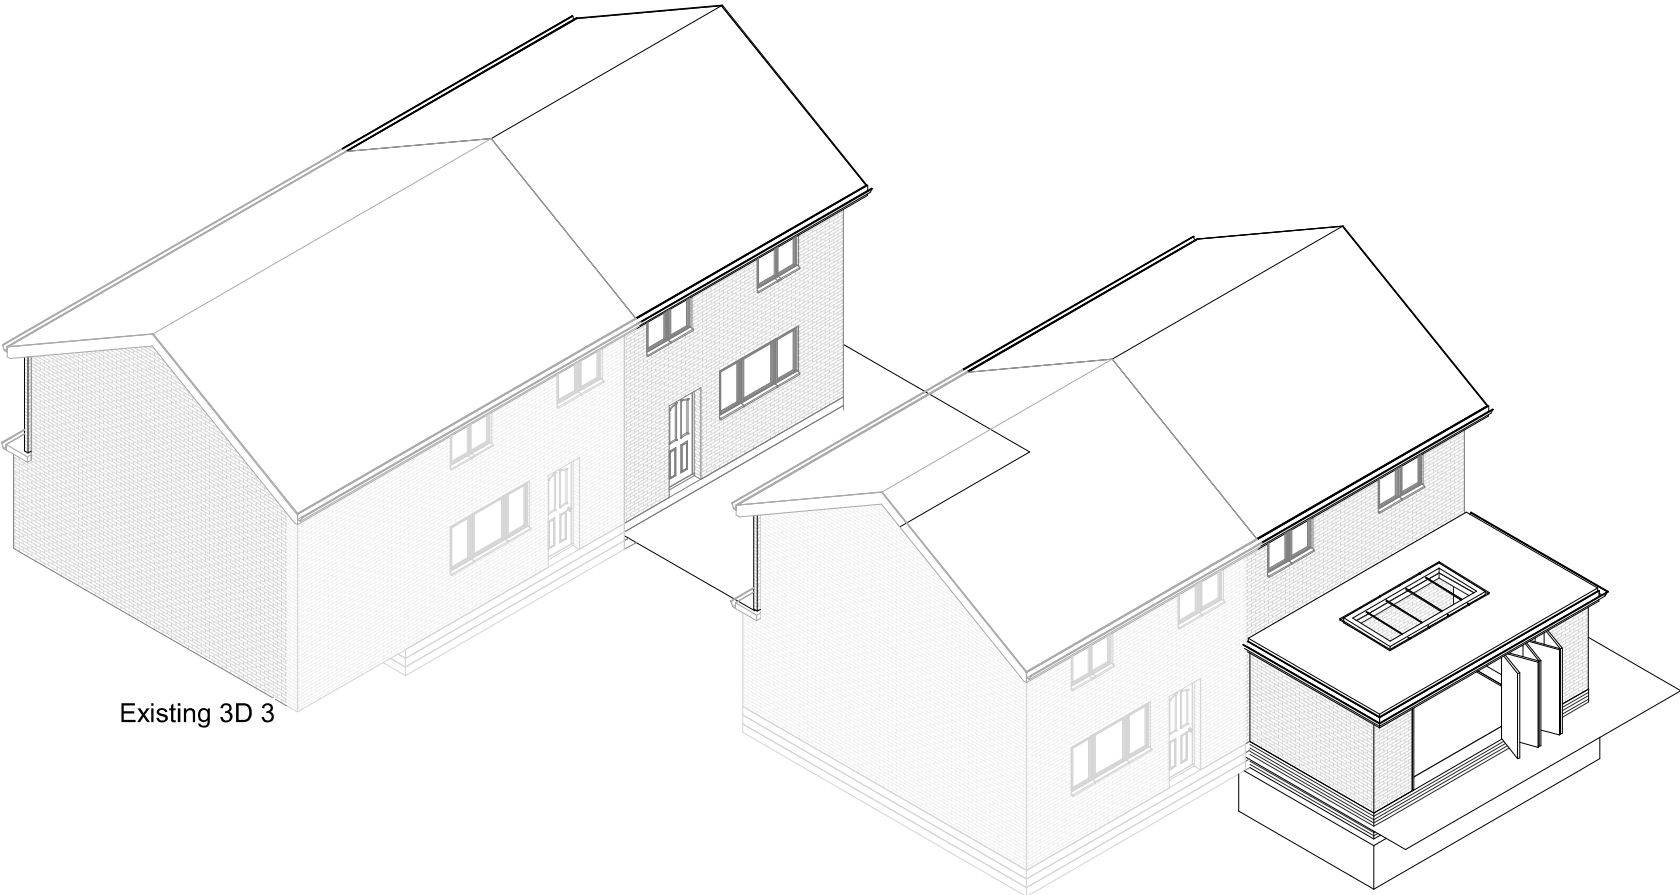

Existing 3D 3

Proposed 3D 3

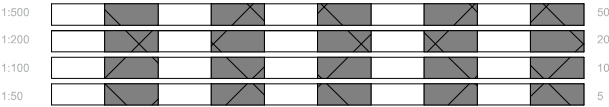

pd

parkers

executive

design

All measurement to be checked on site prior to any commenment  
(C) Copyright of Parkers Design (Southern) Limited. Any reproduction of these drawings will require written authority from the copyright owner.

Parkers Design Limited - The Studio @ 90, PO9 2PR

www.pexd.co.uk - info@parkersdesign.com - 07776 008822

|         |                          |
|---------|--------------------------|
| PROJECT | 171 Nutwick Road PO9 2UL |
| SHEET   | 3D 3                     |

|            |            |                |  |           |  |
|------------|------------|----------------|--|-----------|--|
| CLIENT     |            |                |  | Armstrong |  |
| Date       | Issue Date | Scale (@ A3)   |  |           |  |
| Drawn by   | SW         | DRAWING NUMBER |  | REV       |  |
| Checked by | SR         | P 7            |  |           |  |