




Existing 3D 4

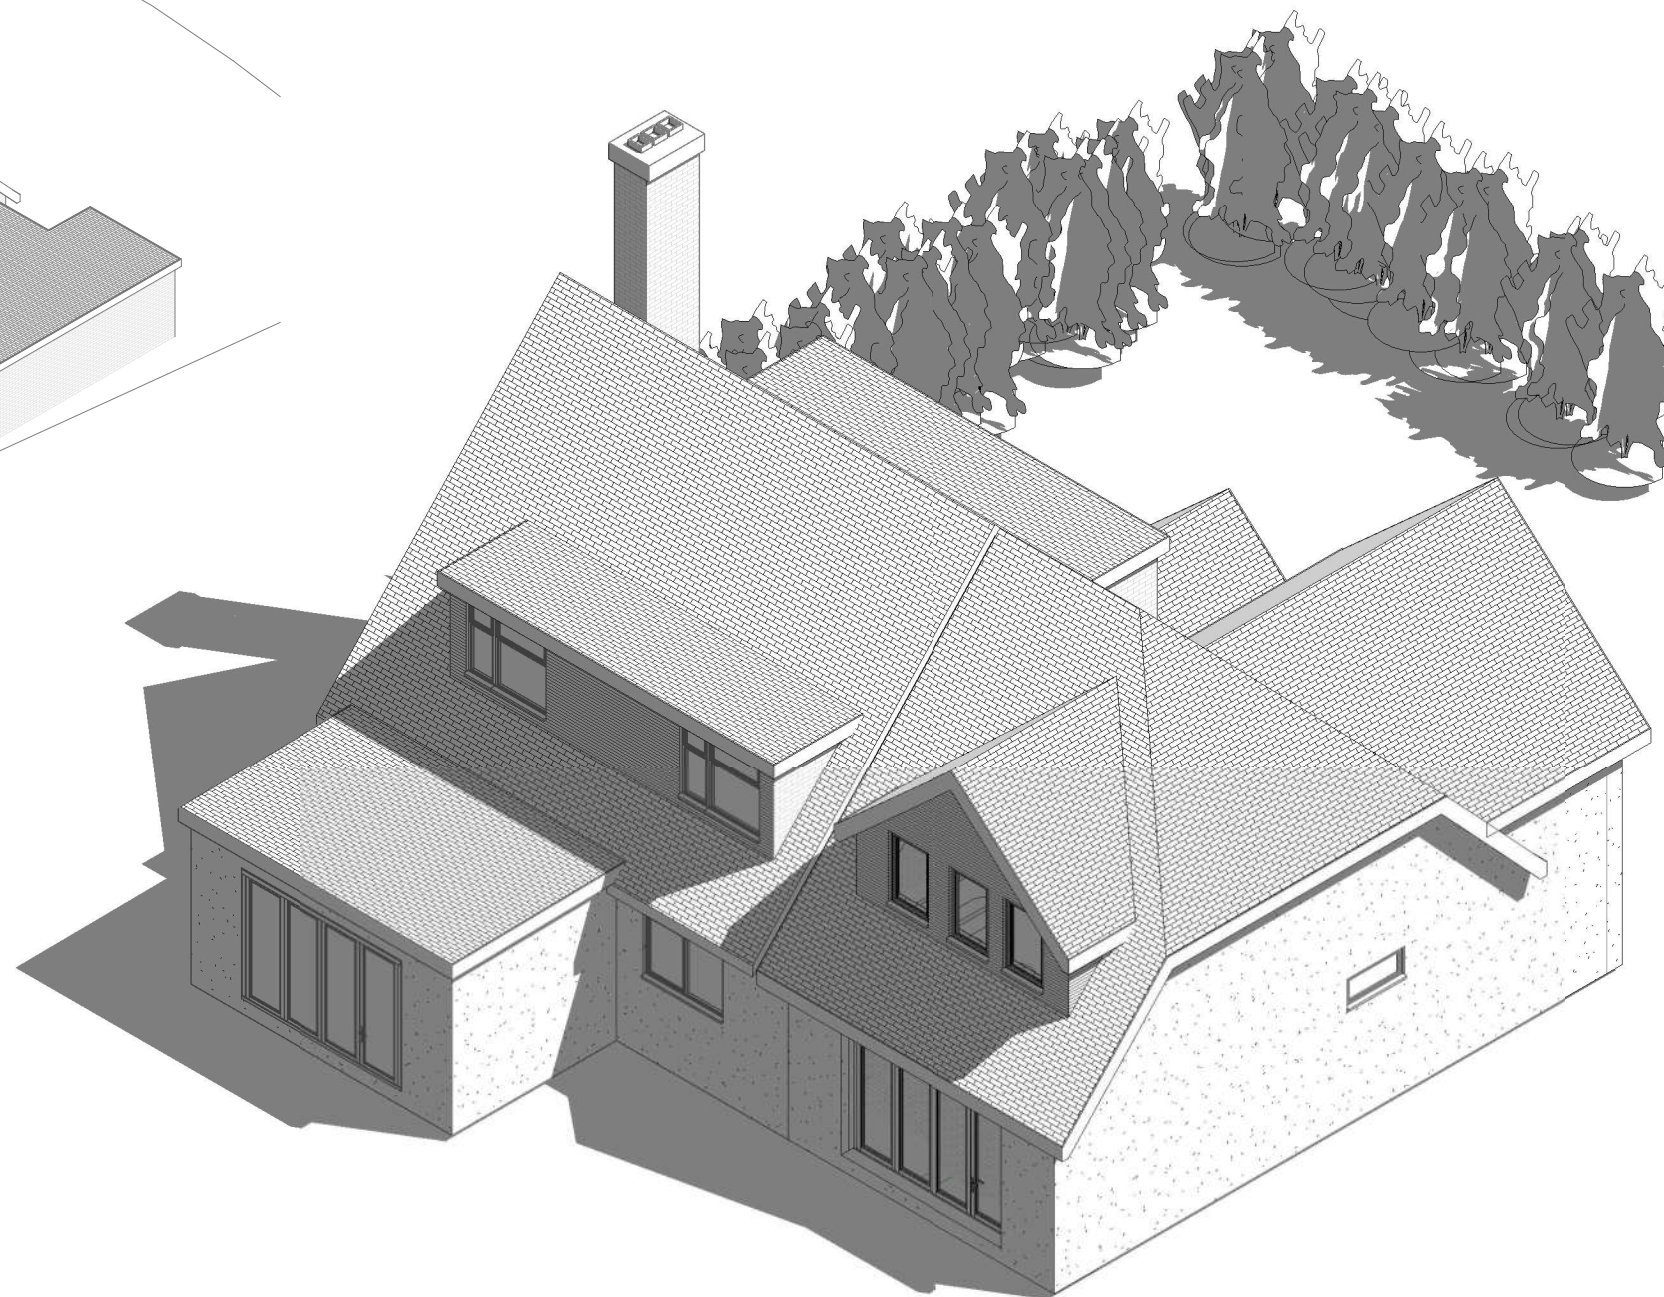

Proposed 3D 4

1:500							50
1:200							20
1:100							10
1:50							5



All measurement to be checked on site prior to any commenment (C) Copyright of Parkers Design (Southern) Limited. Any reproduction of these drawings will require written authority from the copyright owner.	PROJECT	97 St. Thomas Avenue PO11 0EU			CLIENT Tierney		
	SHEET 3D 4	Date		Issue Date	Scale (@ A3)		
		Drawn by	SW	DRAWING NUMBER		REV	
		Checked by	SR	P 9 v2			
Parkers Design Limited - The Studio @ 90, PO9 2PR		www.pexd.co.uk - info@parkersdesign.com - 07776 008822					