
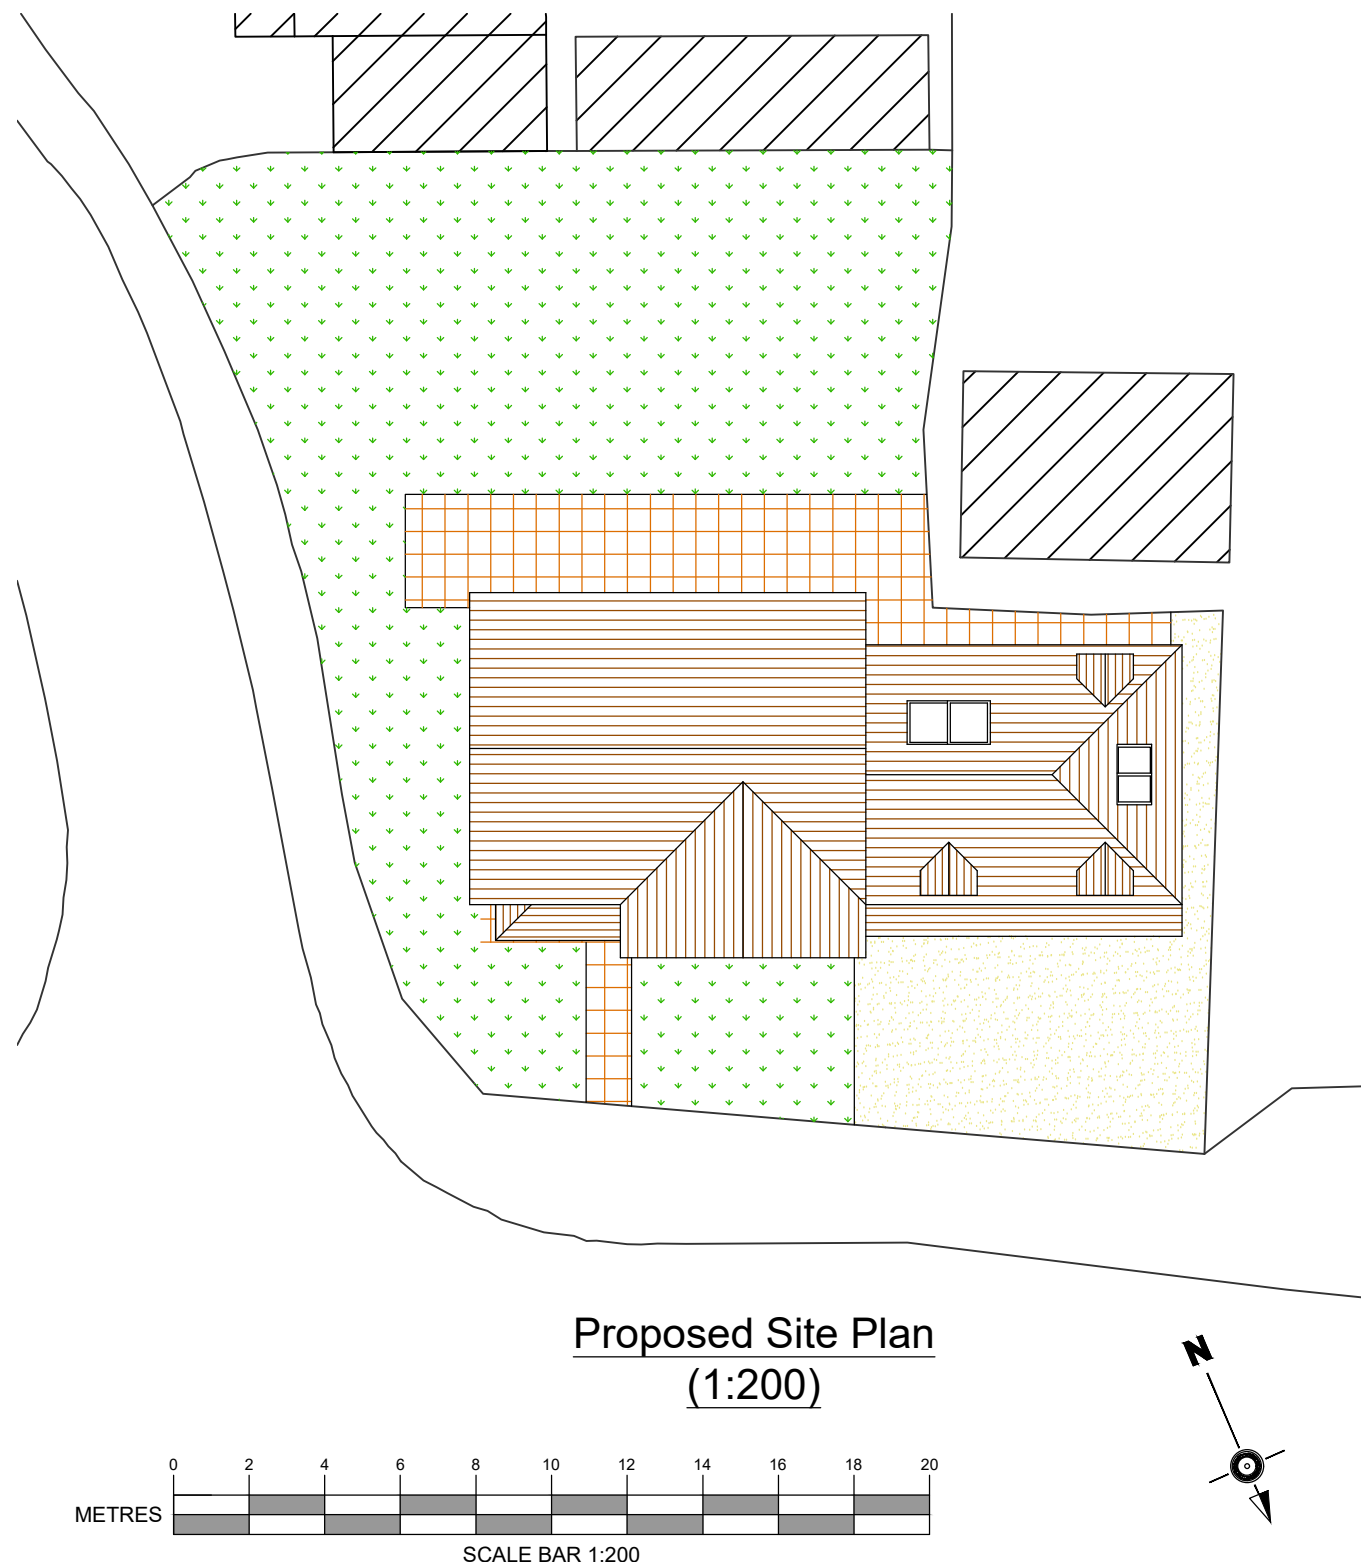
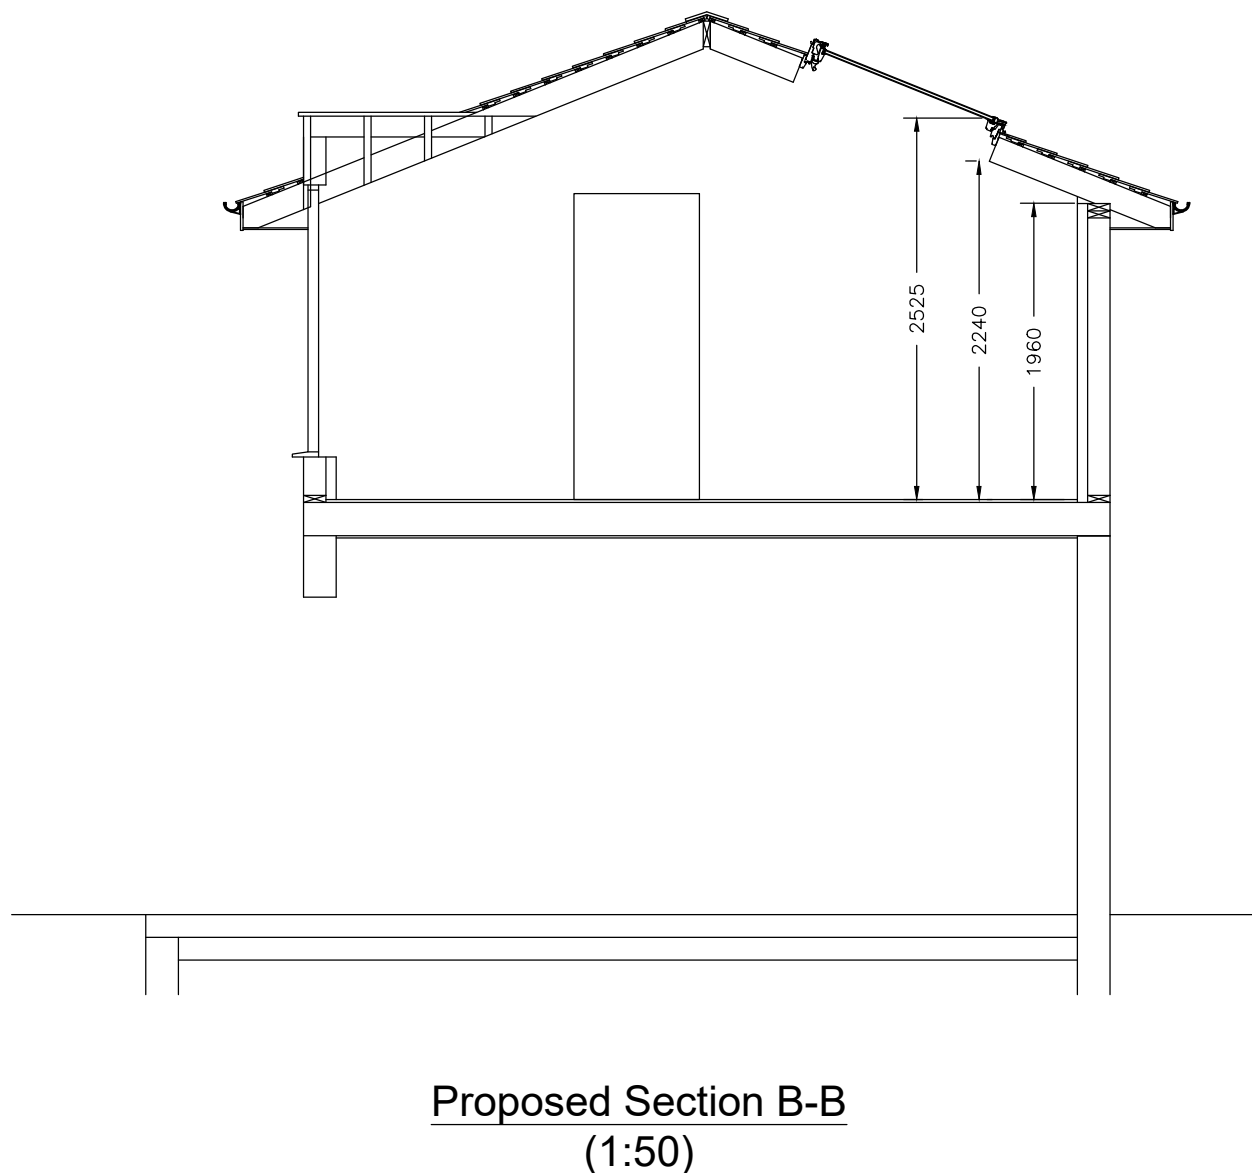
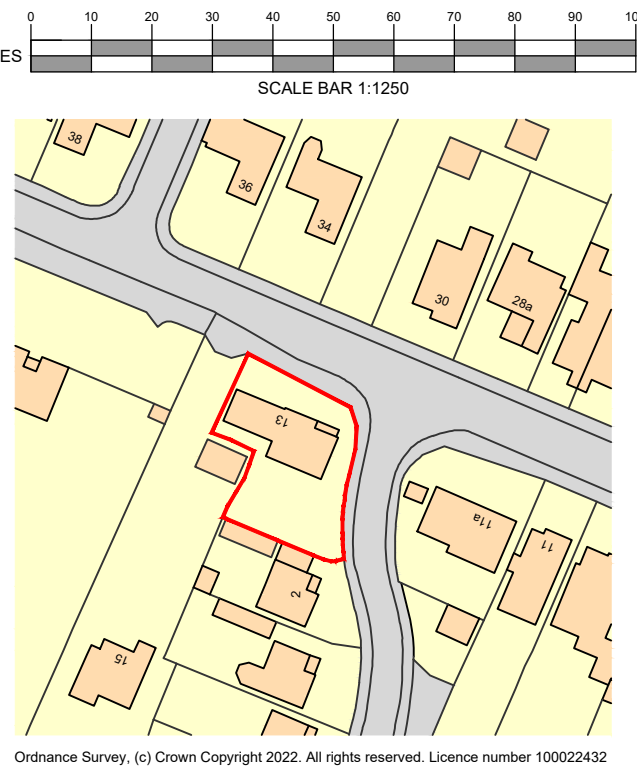
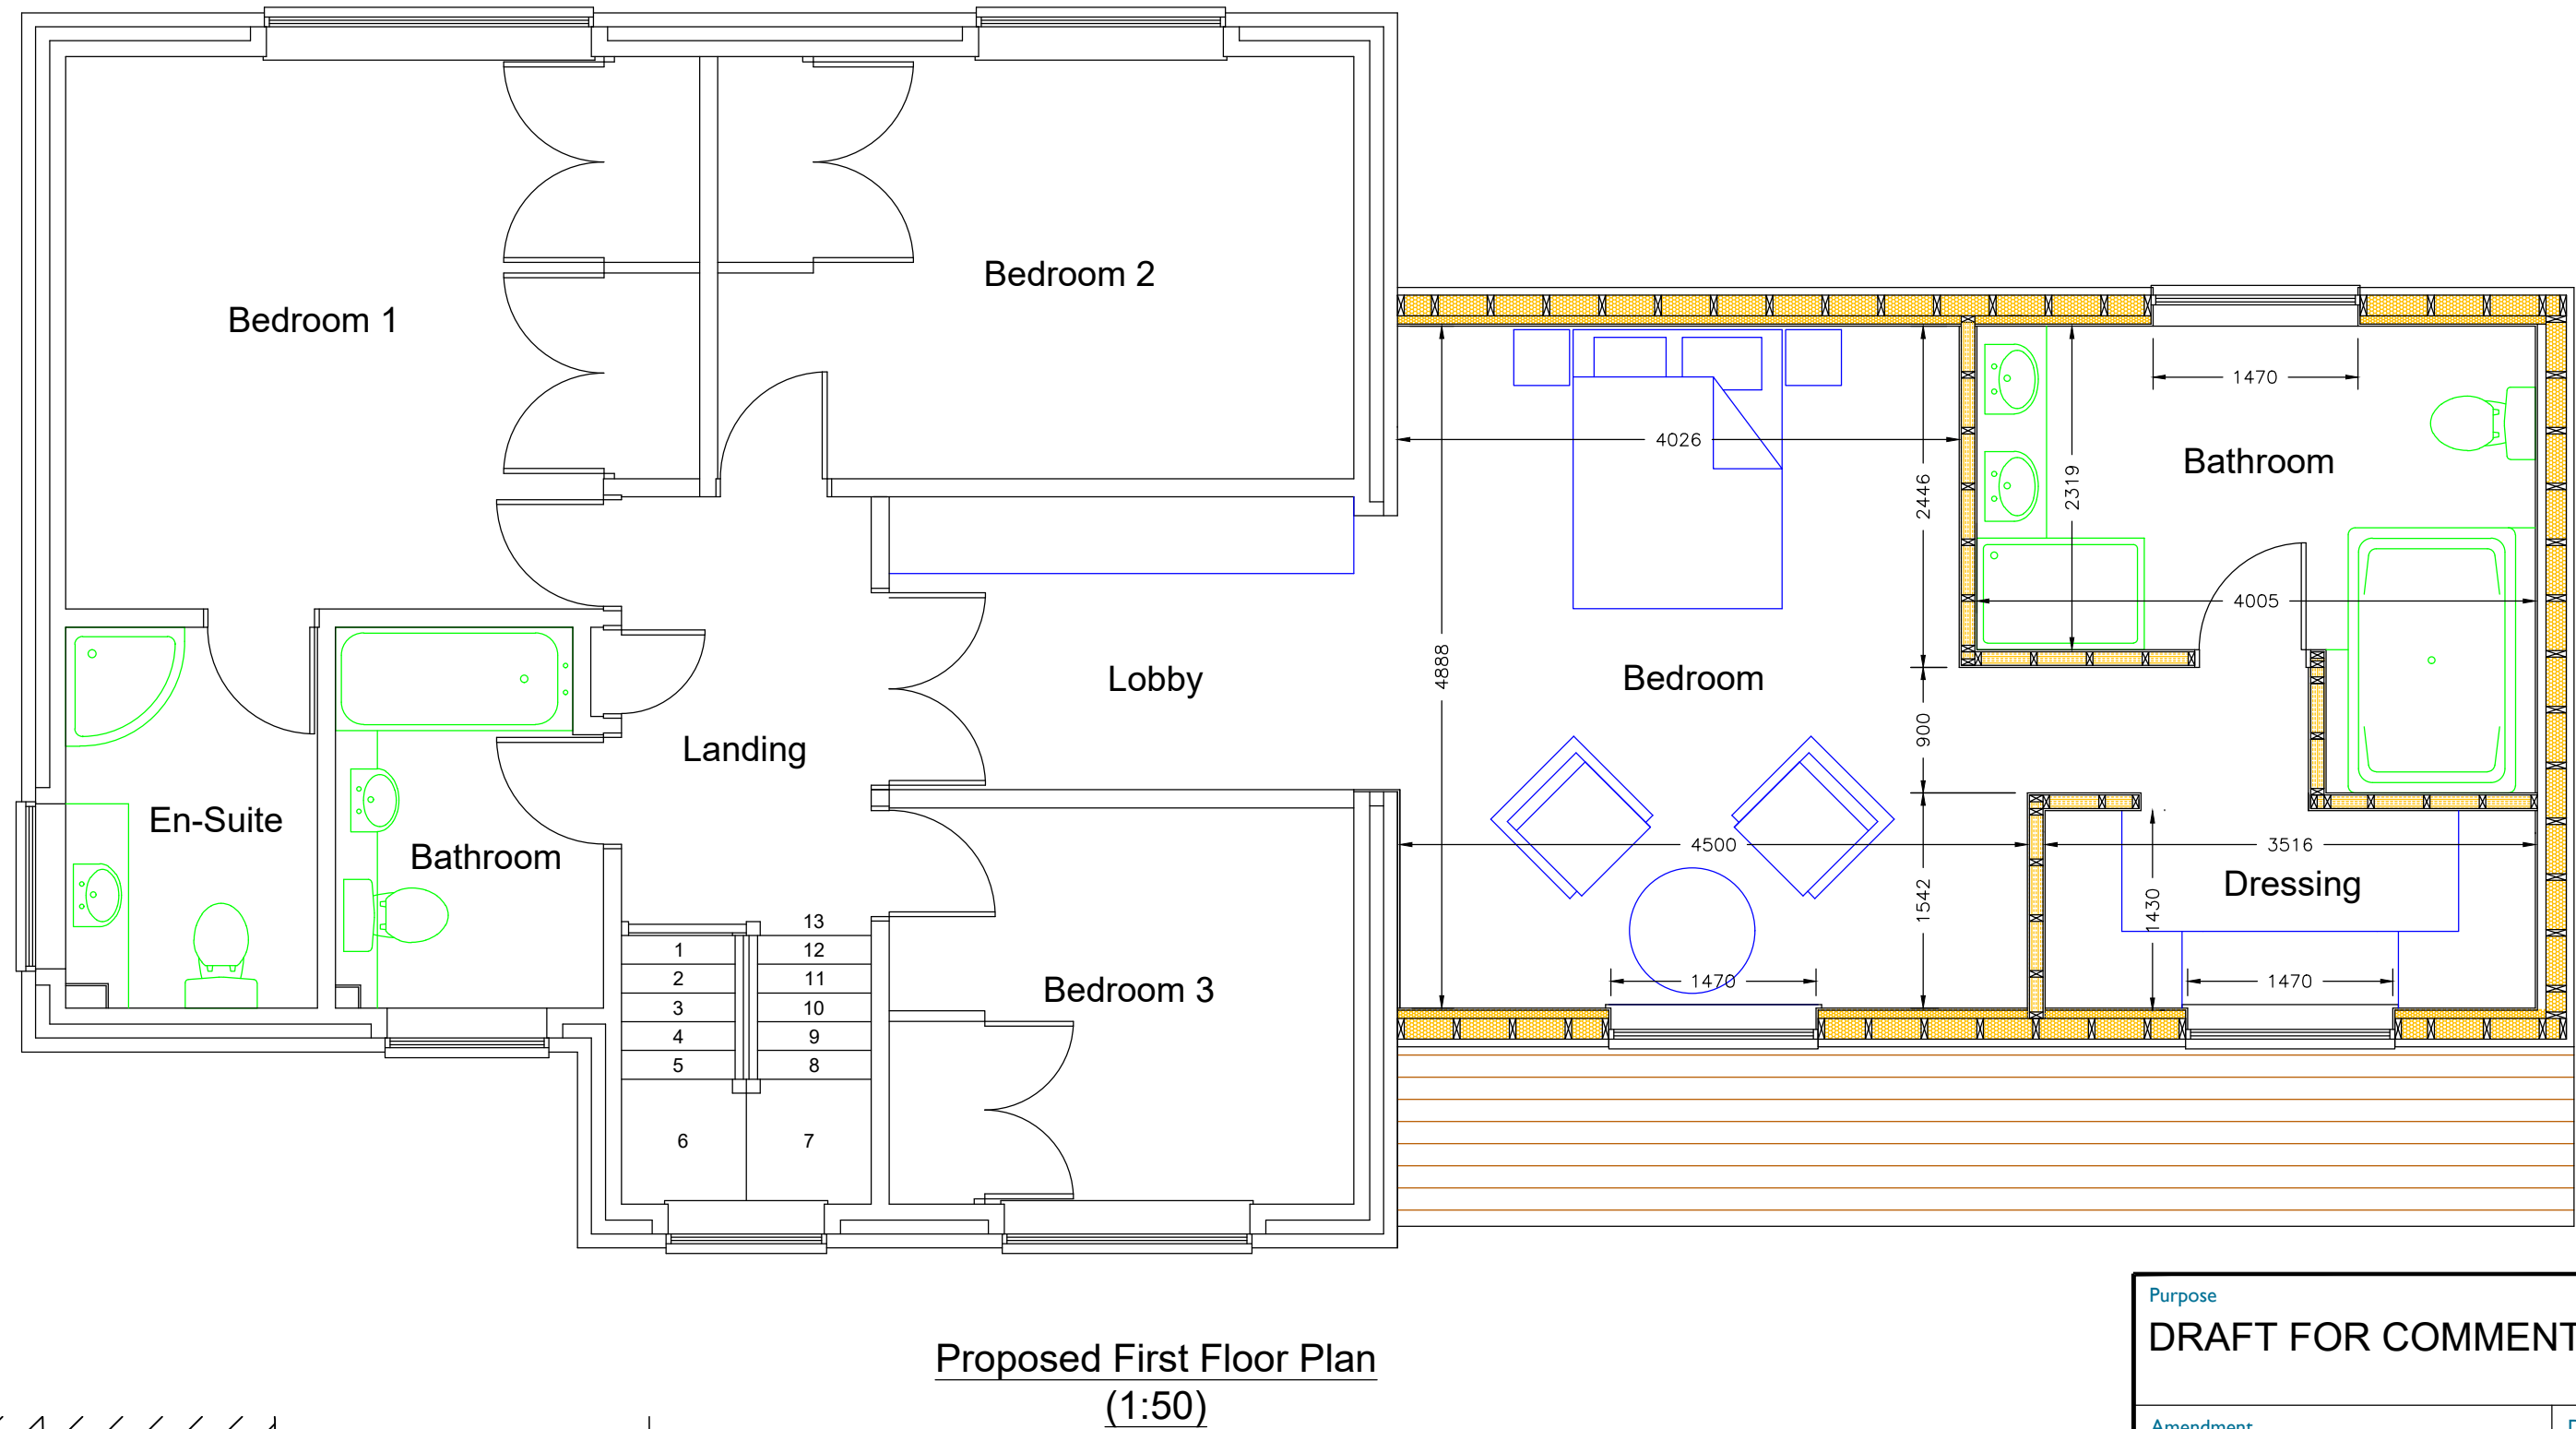
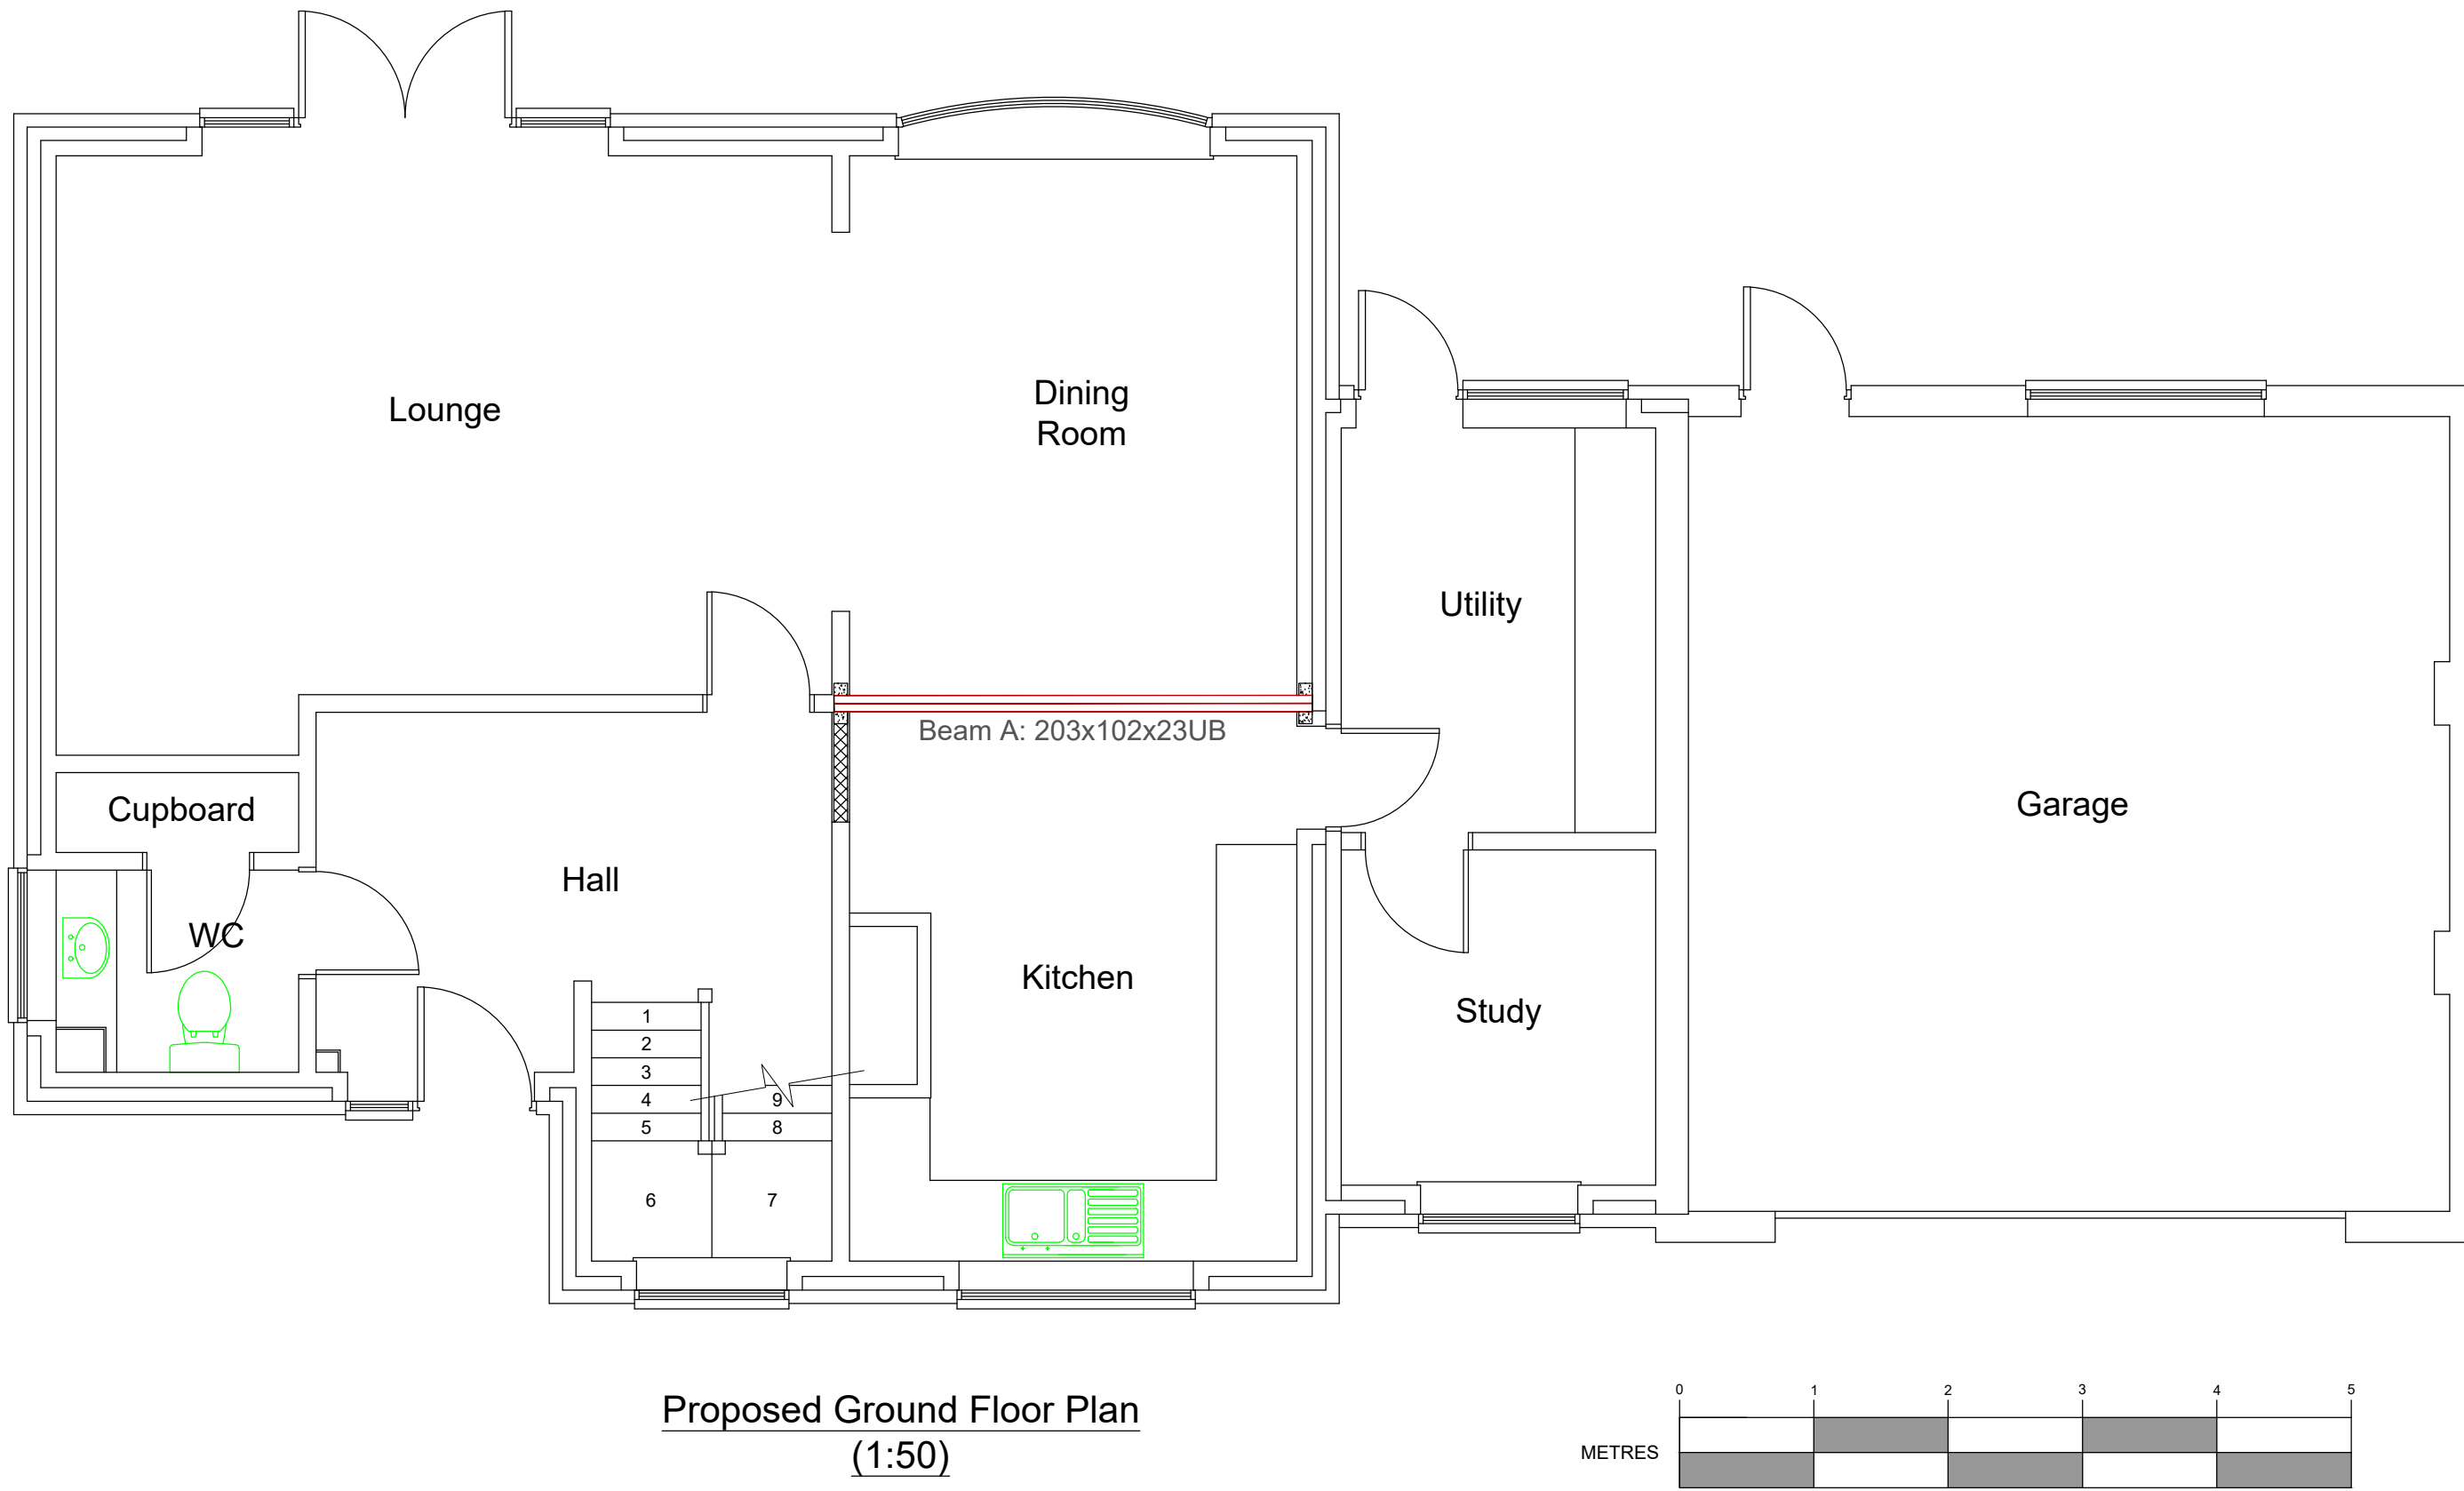


NOTES:  
All dimensions to be checked on site and any discrepancy notified. Written dimensions are to be used in preference to scaled dimensions.  
  
This drawing is the property of J.M. Ralph Associates and must not be reproduced, in part or whole, or deviated from, without their permission.

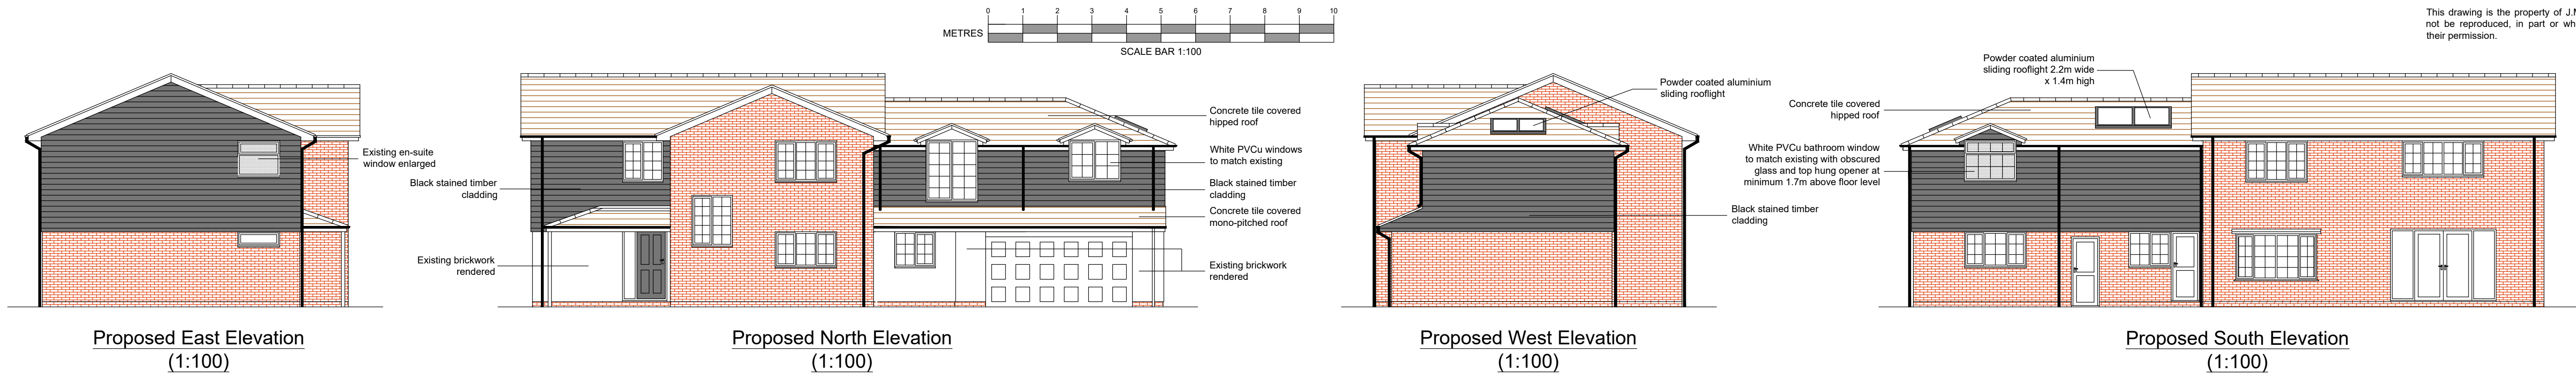

| Purpose   |                                           |            |
|---|-------------------------------------------|------------|
| DRAFT FOR COMMENT   |                                           |            |
| Amendment   |                                           | Date       |
| P9   | LAYOUT AMENDED; REAR WINDOW REMOVED       | 08/11/2022 |
| P8   | ROOFLIGHT ADDED TO HIP                    | 03/11/2022 |
| P7   | HIP ADDED; REAR WINDOWS OBSCURED          | 02/11/2022 |
| P6   | CLADDING AMENDED; EN-SUITE WINDOW ALTERED | 27/10/2022 |
| Client   |                                           |            |
| MR & MRS HOYLAND<br>13 WALLIS ROAD<br>COWPLAIN<br>WATERLOOVILLE<br>HAMPSHIRE<br>PO7 7RX                                      |                                           |            |
| Project   |                                           |            |
| 13 WALLIS ROAD<br>COWPLAIN<br>WATERLOOVILLE<br>HAMPSHIRE<br>PO7 7RX                                                          |                                           |            |
| Title   |                                           |            |
| PROPOSED PLANS & ELEVATIONS                                                                                                  |                                           |            |
| Scale   |                                           | Date       |
| 1:50; 1:100; 1:200; 1:1250 @ A1                                                                                              |                                           | 30.06.2022 |
| Drawing No.   |                                           | Revision   |
| 22/043/003   |                                           | P9         |
| J.M. Ralph Associates   |                                           |            |
| Chartered Building Surveyors                                                                                                 |                                           |            |
| 6-7 Culverin Square<br>Limberline Road<br>Portsmouth<br>Hampshire<br>PO3 5BU<br>Email: jason@jmralf.com<br>Tel: 07990 617707 |                                           |            |
| RICS   |                                           |            |