


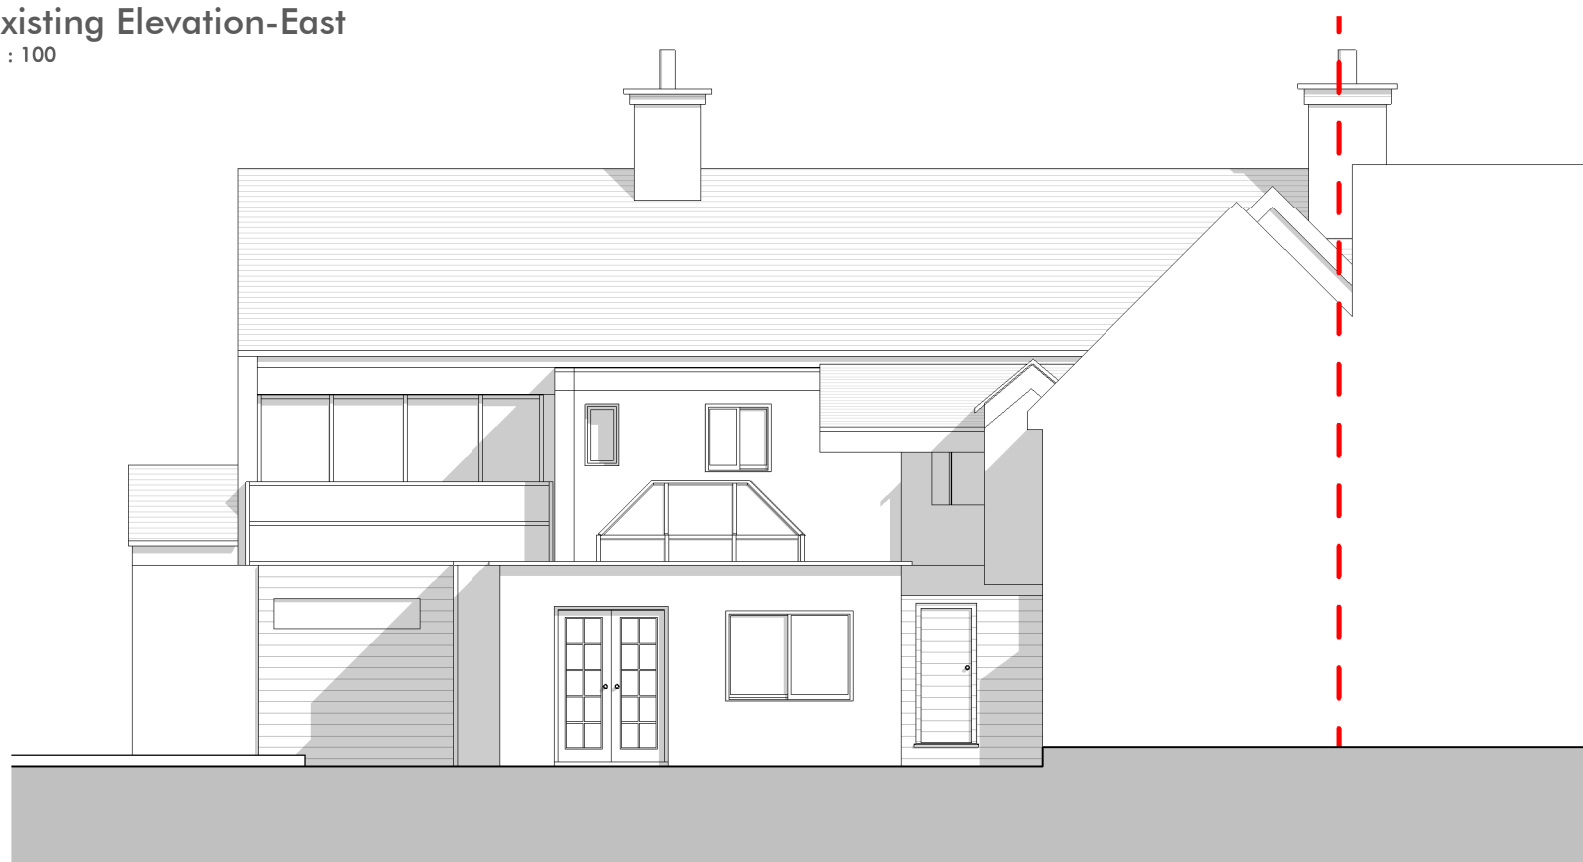


Existing Elevation-East
1 : 100



Existing Elevation-North
1 : 100



Existing Elevation-West
1 : 100

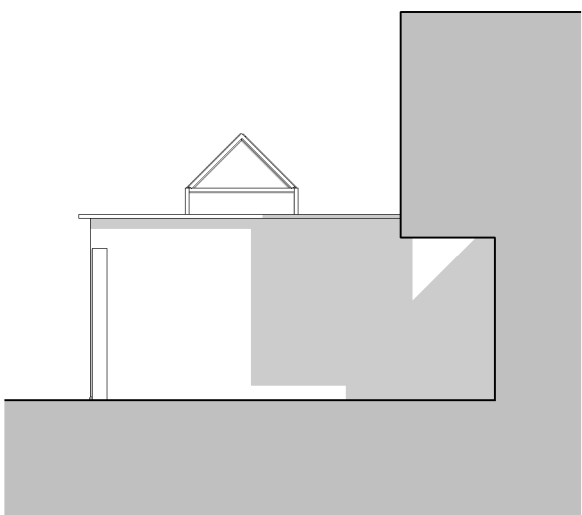

Existing Elevation - West
1 : 100



Project title Rook Farmhouse II, 91 St. Mary's Road Status Drawing title Existing Elevations	Project number 2133 Drawing number 1.200 Scale 1 : 100 @ A3	Rev. Description Date Issue for Planning 03.05.22 Revision	HDS @ Lavant House, West Lavant Road, Lavant, PO18 9AB tel: +44 (0)7365 111998 info@hebdendesignstudio.com www.hebdendesignstudio.com	Hebden design studio architecture / town planning / interior design / project management	Do not scale this drawing unless for the purposes of Local Authority Planning Approval. Please verify that the information is correctly printed to scale by checking the control bar. This drawing must be read in conjunction with all other related drawings and documentation. Architects to be informed of all discrepancies in dimensions. Contractor to check all dimensions on site. This drawing is copyright of Hebden Design Studio Ltd ©. All rights reserved.
---	---	---	--	---	---