
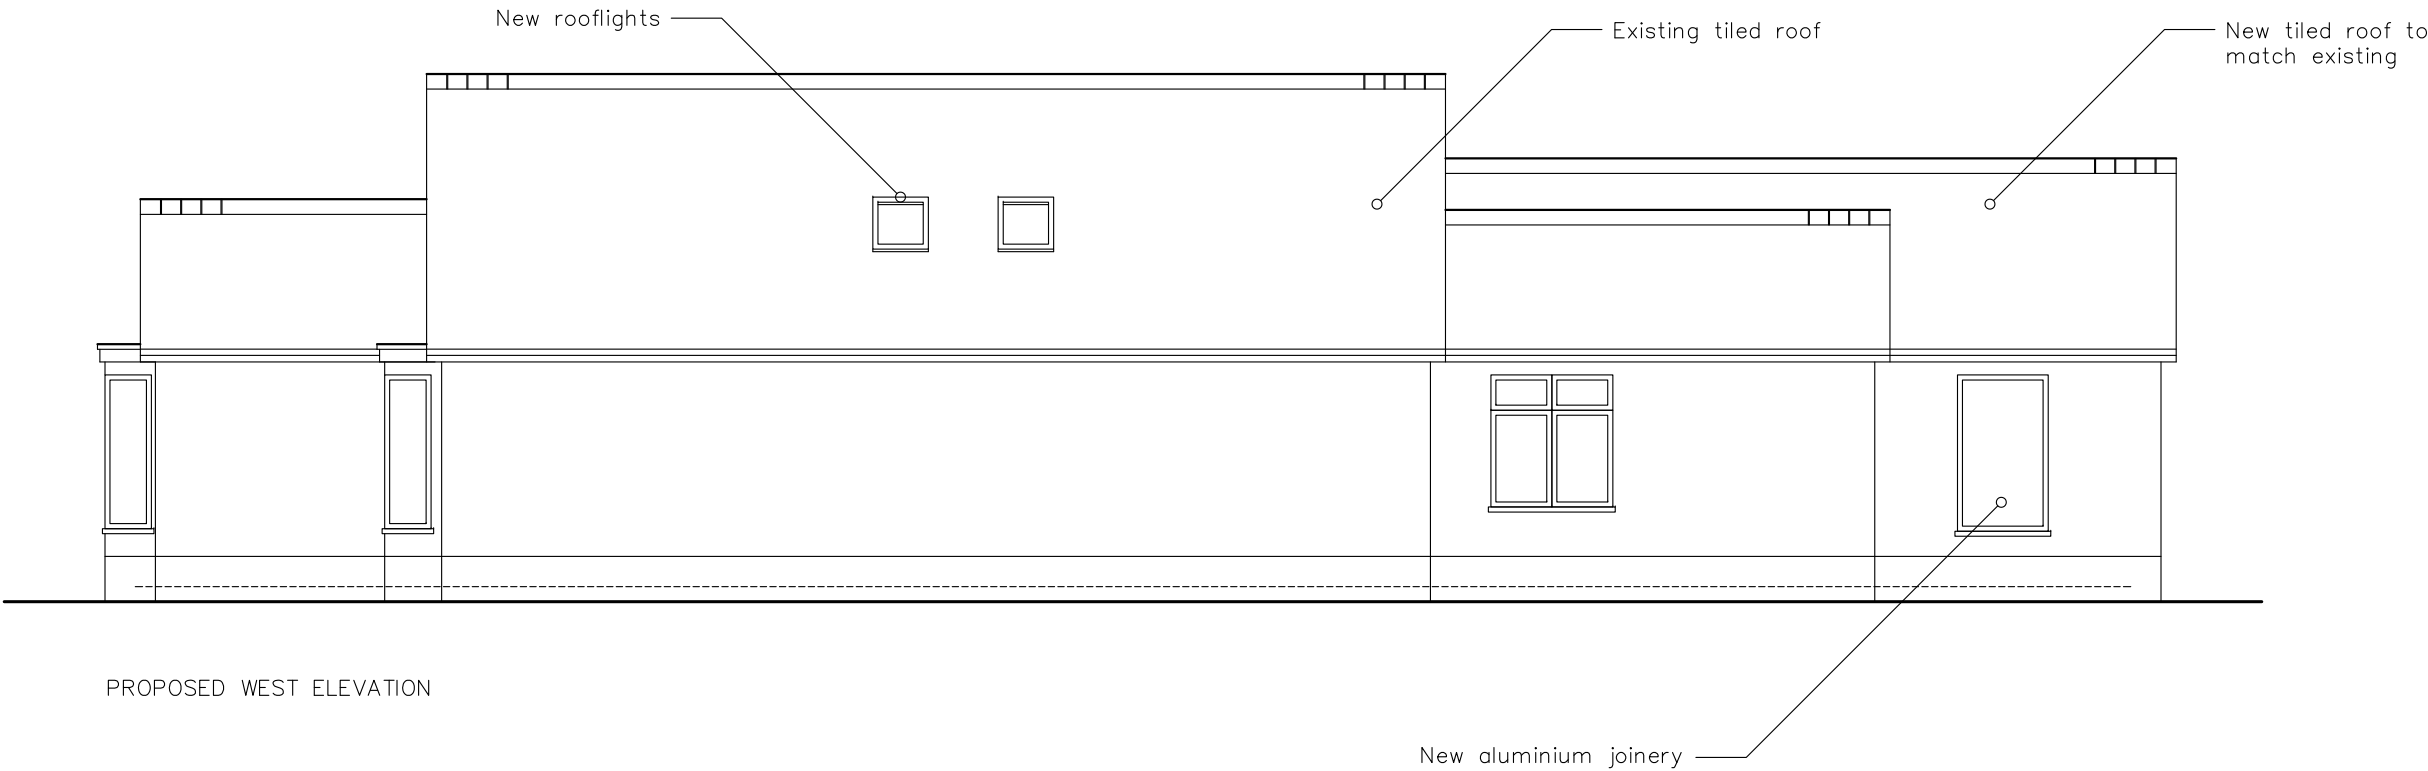


0 1 2 3m

All dimension and levels to be checked on site prior to construction

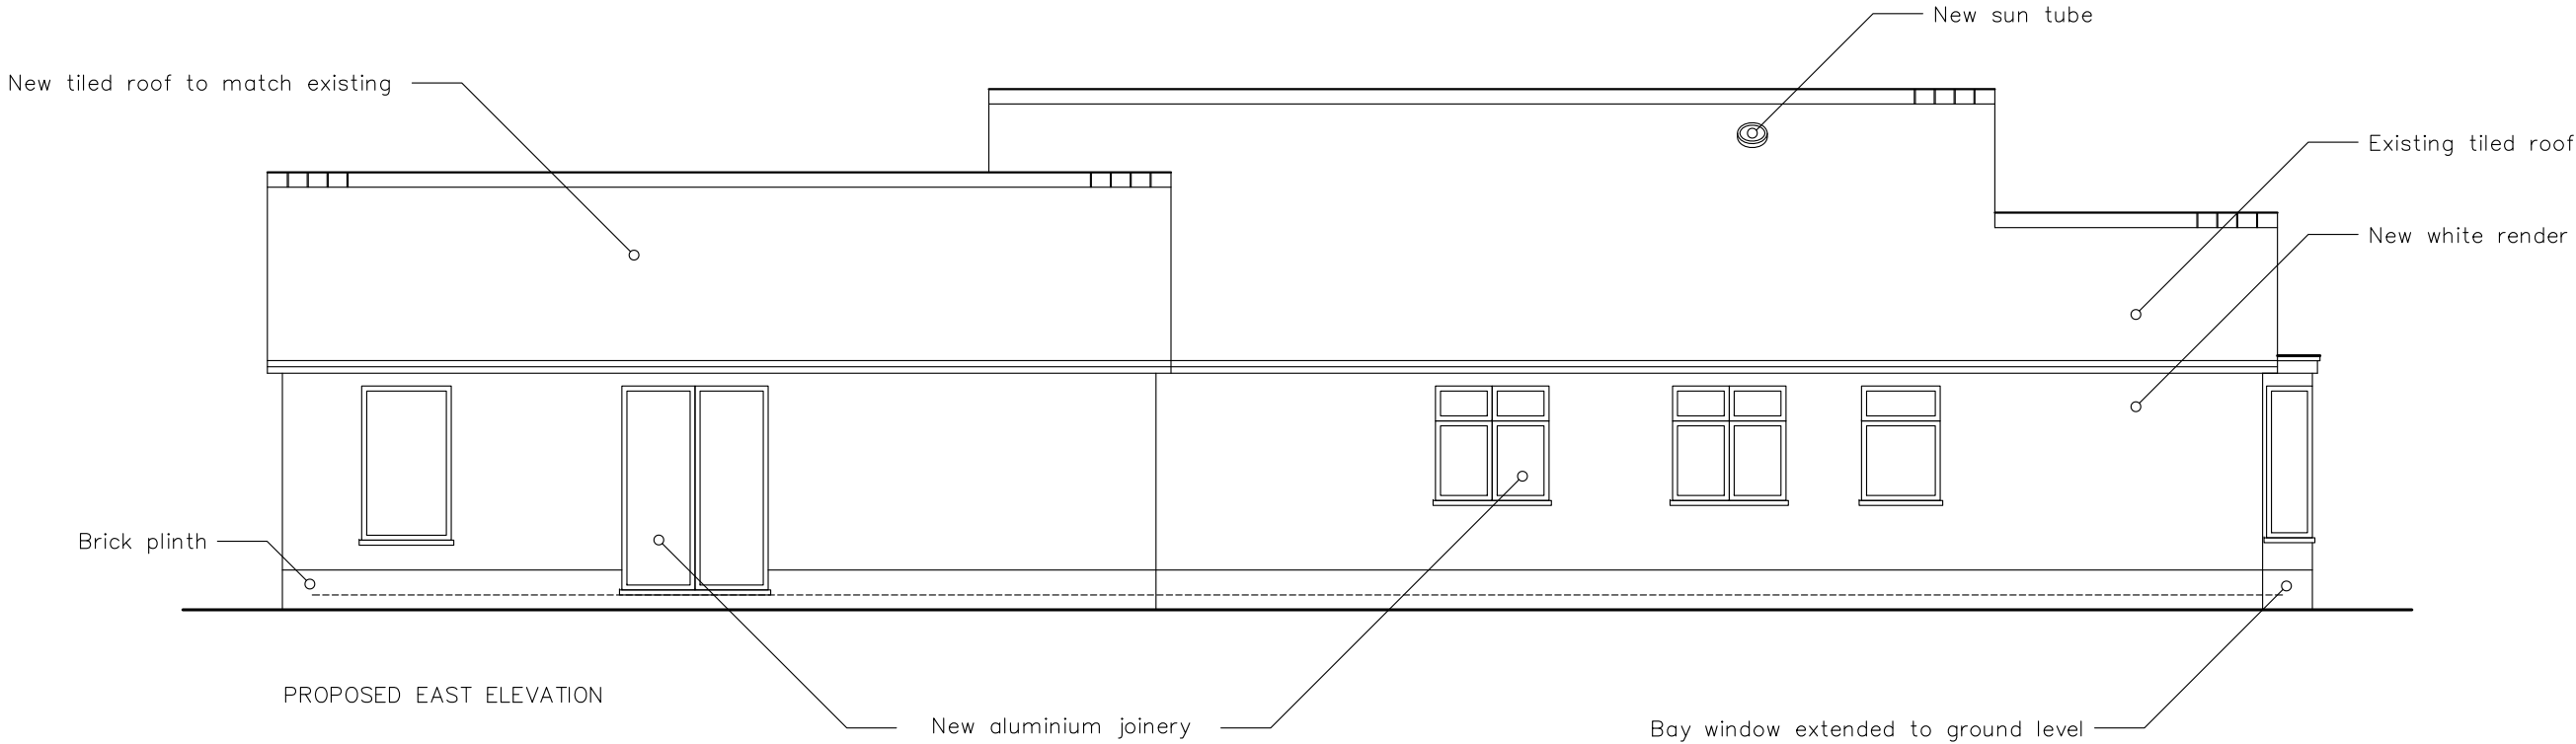

CLIENT:	PROJECT:	DRAWING TITLE:	NOTES:
Mr & Mrs Hatcher 48 Selsmore Road Hayling Island Hampshire PO11 9LD	48 Selsmore Road Hayling Island Hampshire PO11 9LD	Proposed East & West Elevation 103 1:75 @ A3	