SECOND FLOOR PLAN

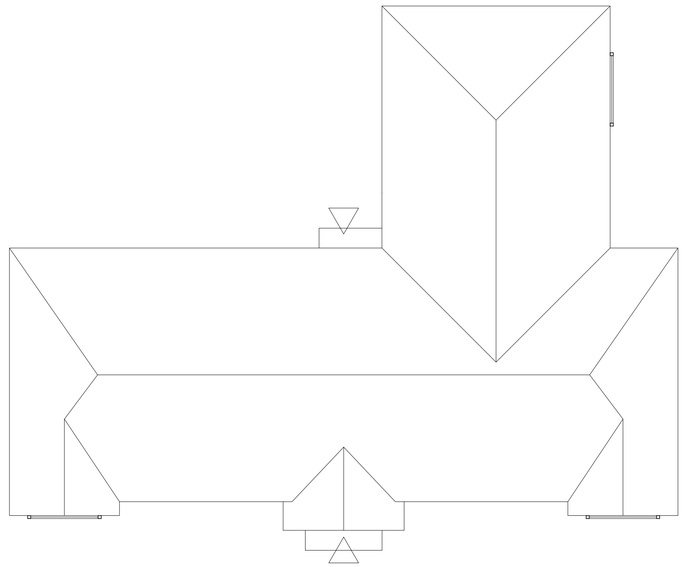

ROOF FLOOR PLAN

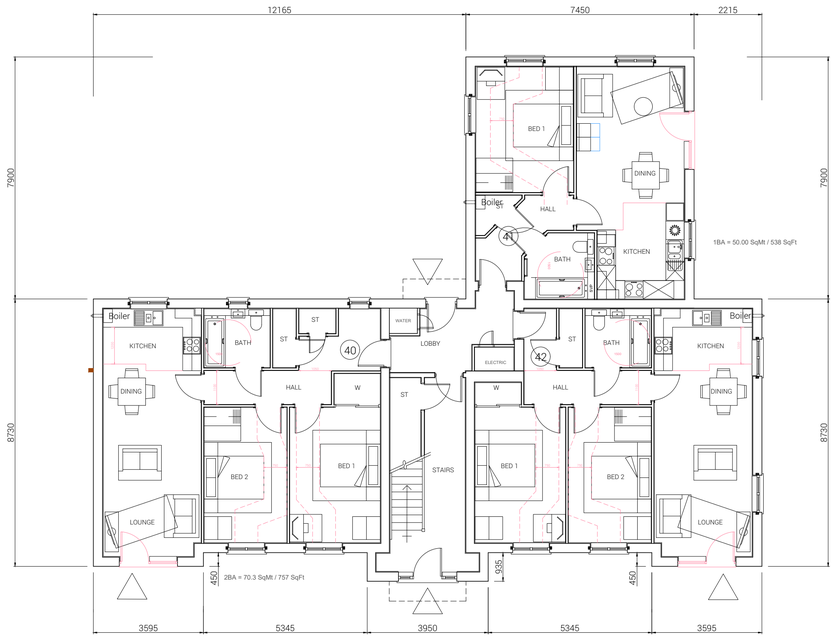

GROUND FLOOR PLAN

FIRST FLOOR PLAN

Plots 40-48

1 & 2 BED APARTMENTS.

FLOOR PLANS

1BA = 50.0 SqMt / 538 SqFt

2BA = 70.3 SqMt / 757 SqFt

2BAB = 65 SqMt / 700 SqFt

Affordable

0 2 4 6 8 10m

Scale 1:100 at A1

Fathom's Reach
Hayling Island

Taylor Wimpey Southern Counties

+(44) 1962 589 030
designs@sdadesigngroup.com
Ground Floor Studio, Unit 2,
East Horton Business Park,
Knowle Lane, Fair Oak,
Hampshire, SO50 7HN

SDA DESIGN GROUP

DRAWING TITLE
Plots 40-48
Apartment Block
Floor Plans

SCALE	SHEET SIZE	DRAWN	CHKD	DATE
1:100	A1	ML		25/11/2021

DETAIL PLANNING

19-1105-041-1ST

THIS DRAWING IS THE COPYRIGHT OF SDA DESIGN GROUP AND MAY NOT BE COPIED, ALTERED OR REPRODUCED IN ANY FORM, OR PASSED TO A THIRD PARTY WITHOUT THE WRITTEN CONSENT. DIMENSIONS SHOULD BE CHECKED AND VERIFIED ON SITE AND ANY DISCREPANCIES SHOULD BE REPORTED TO THE ARCHITECT. DO NOT SCALE FROM THIS DRAWING, EXCEPT FOR PLANNING PURPOSES. USE FIGURED DIMENSIONS ONLY. IF IN DOUBT ASK FOR CONFIRMATION.

WWW.SDADESIGNGROUP.COM