



ED.G.01

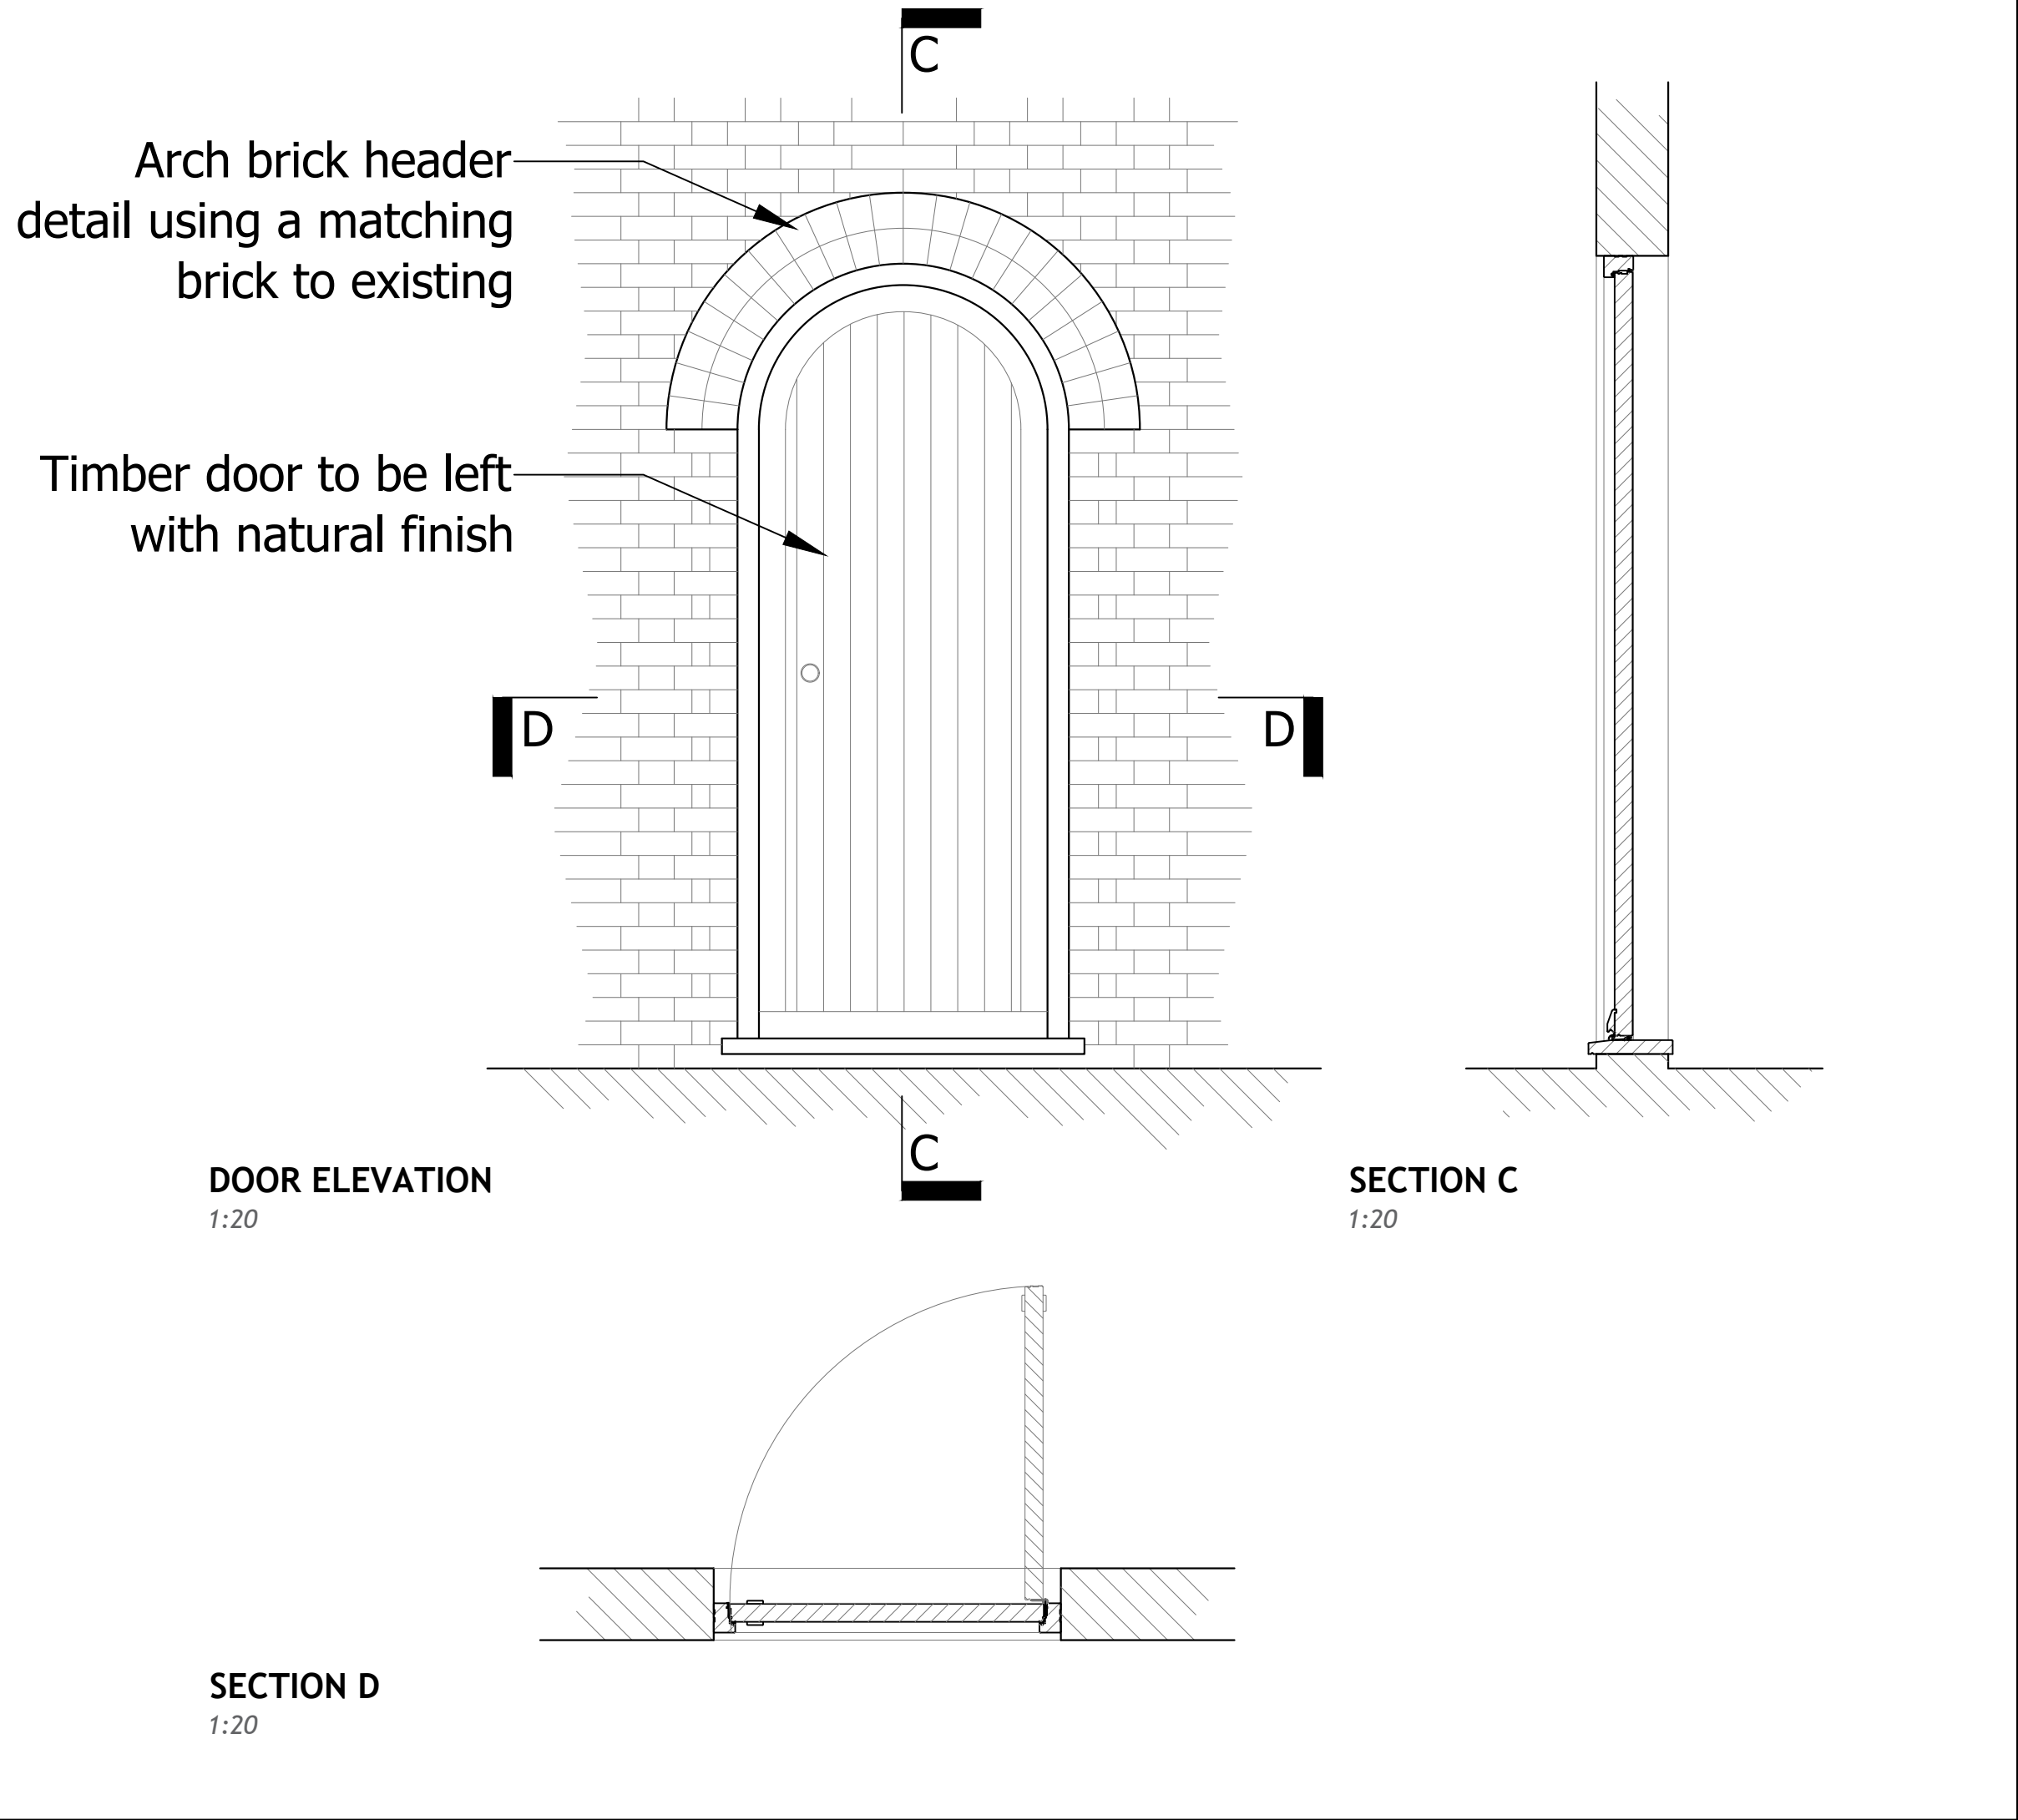

ED.G.02

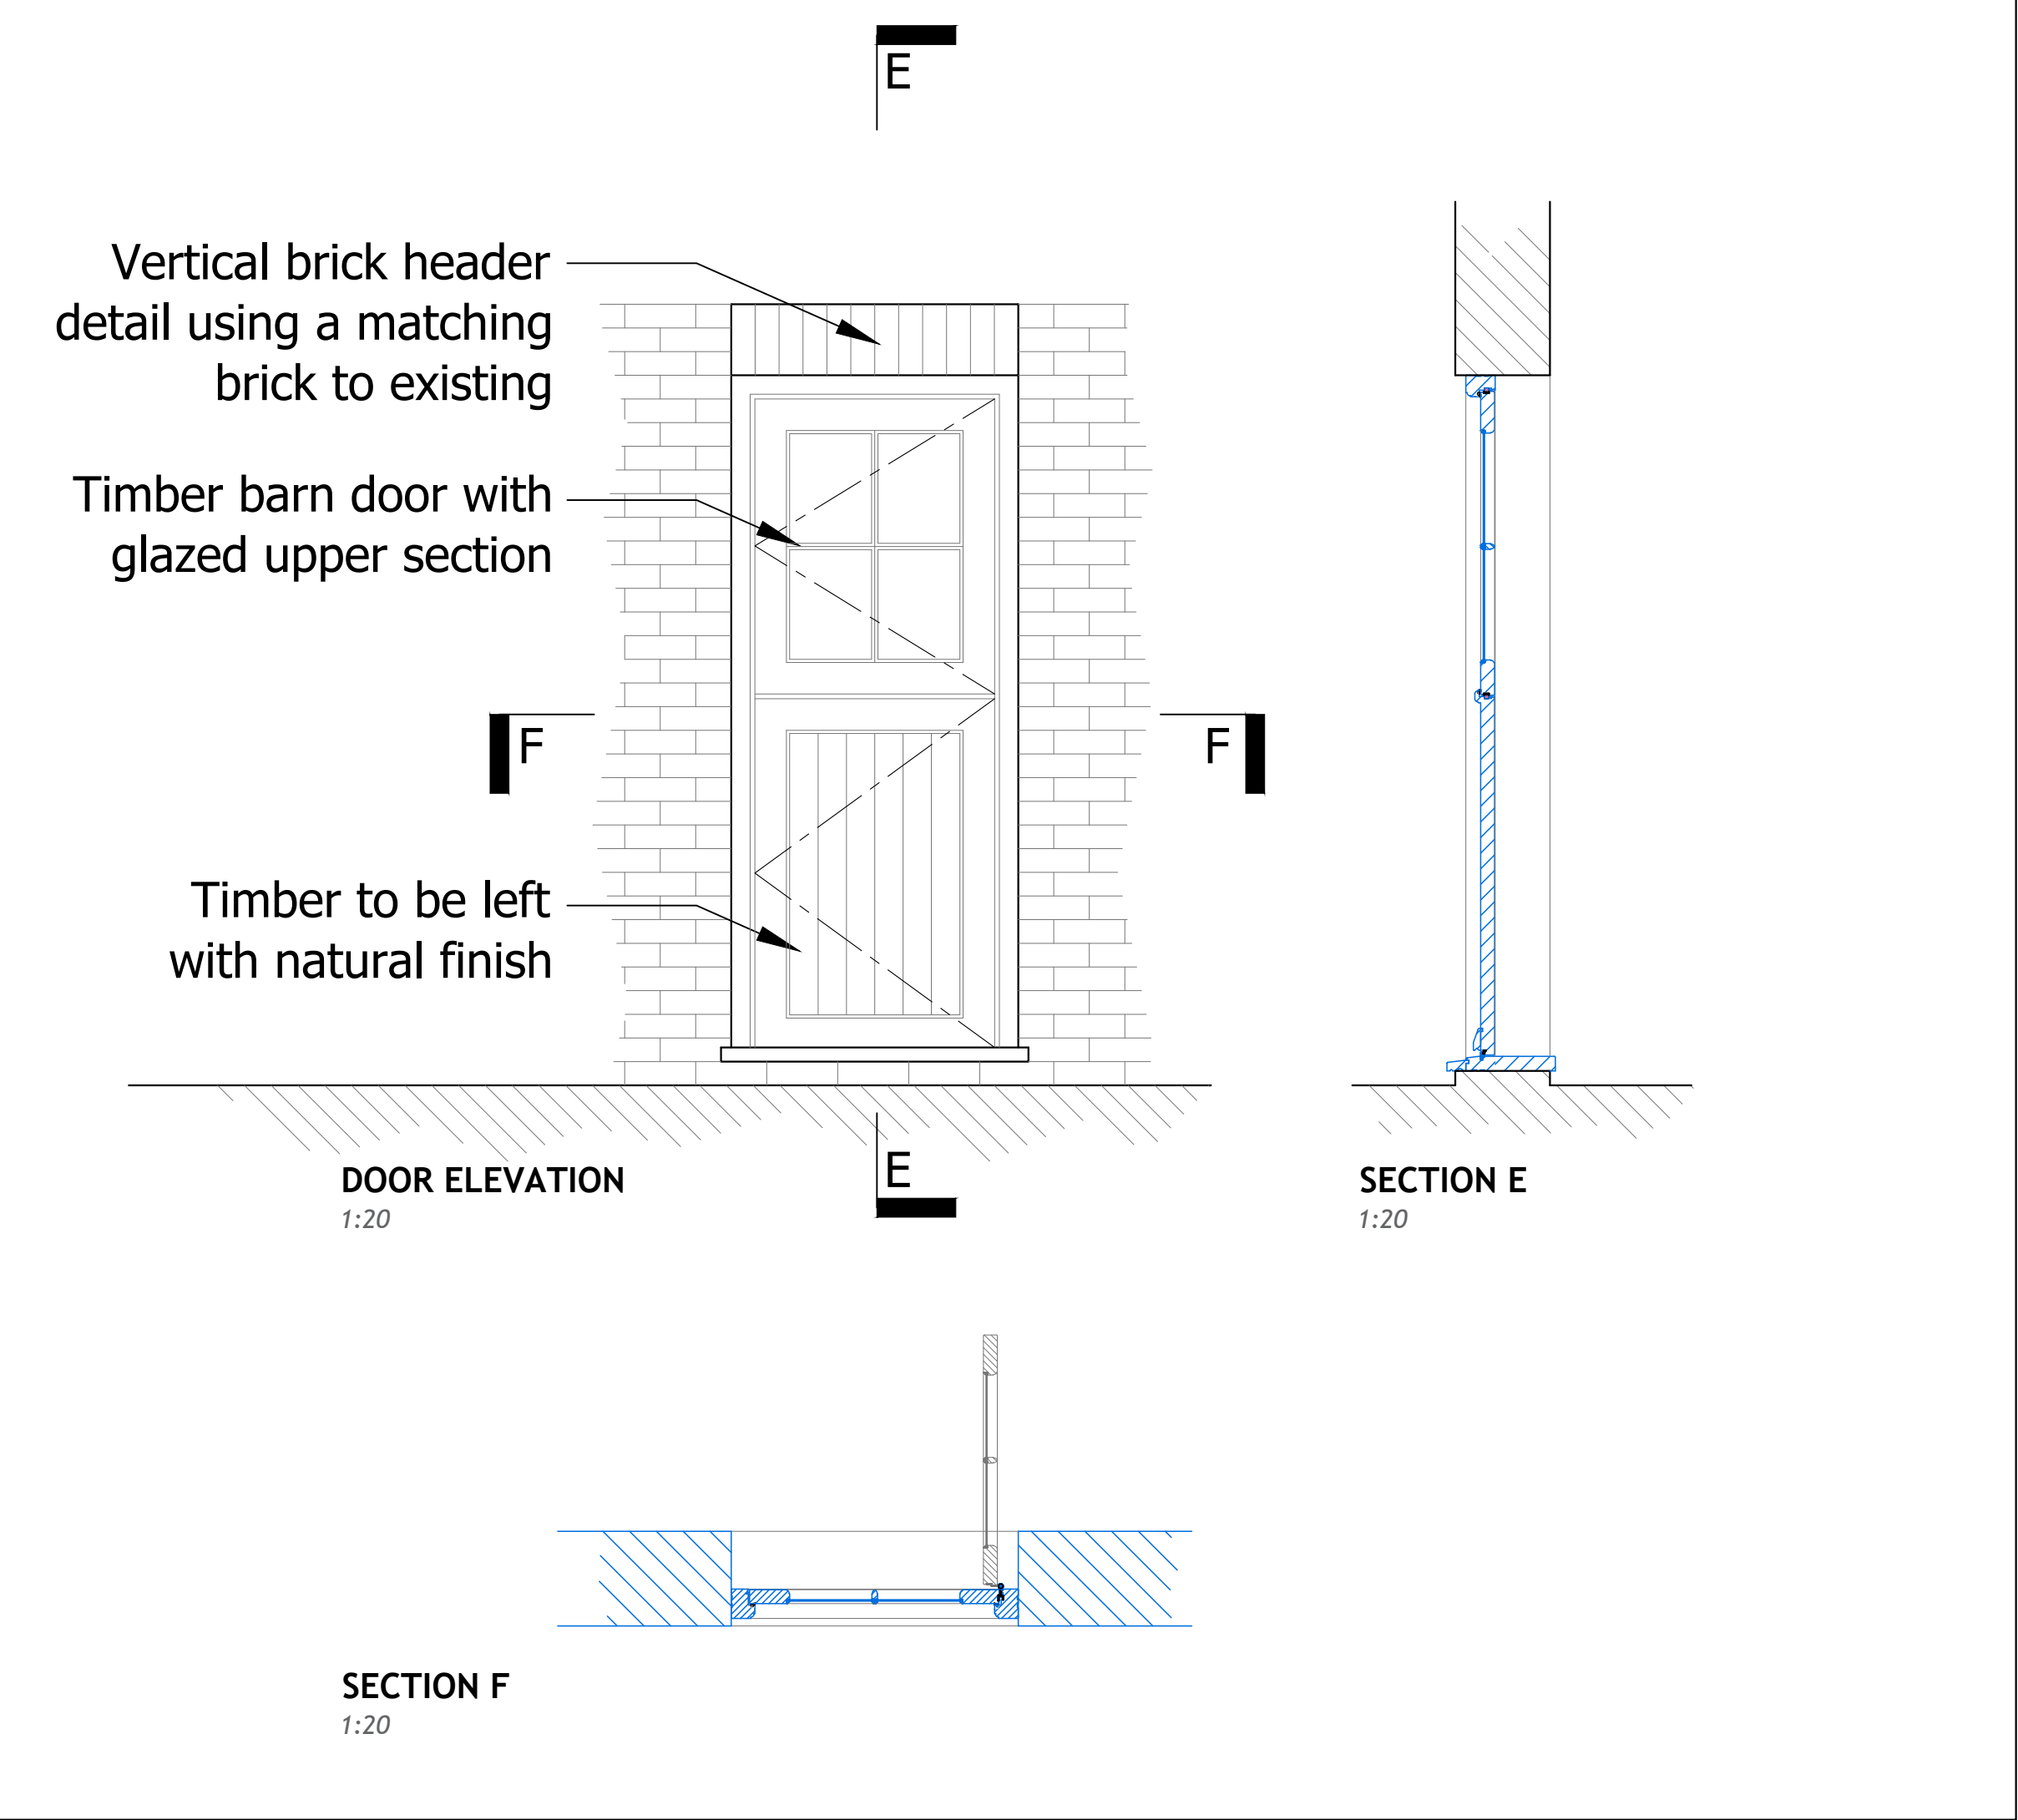

NOTES:

Dimensions to be checked on site before commencing work. Any discrepancies shall be reported to the architect immediately.


Do not scale from these drawings except for planning purposes.

Use figured dimensions only.



Where applicable this drawing is to be read in conjunction with other consultants' drawings.

All drawings to be read in conjunction with specification and all other drawings including structural engineer and mechanical and electrical drawings / specification

SL.G.01-03

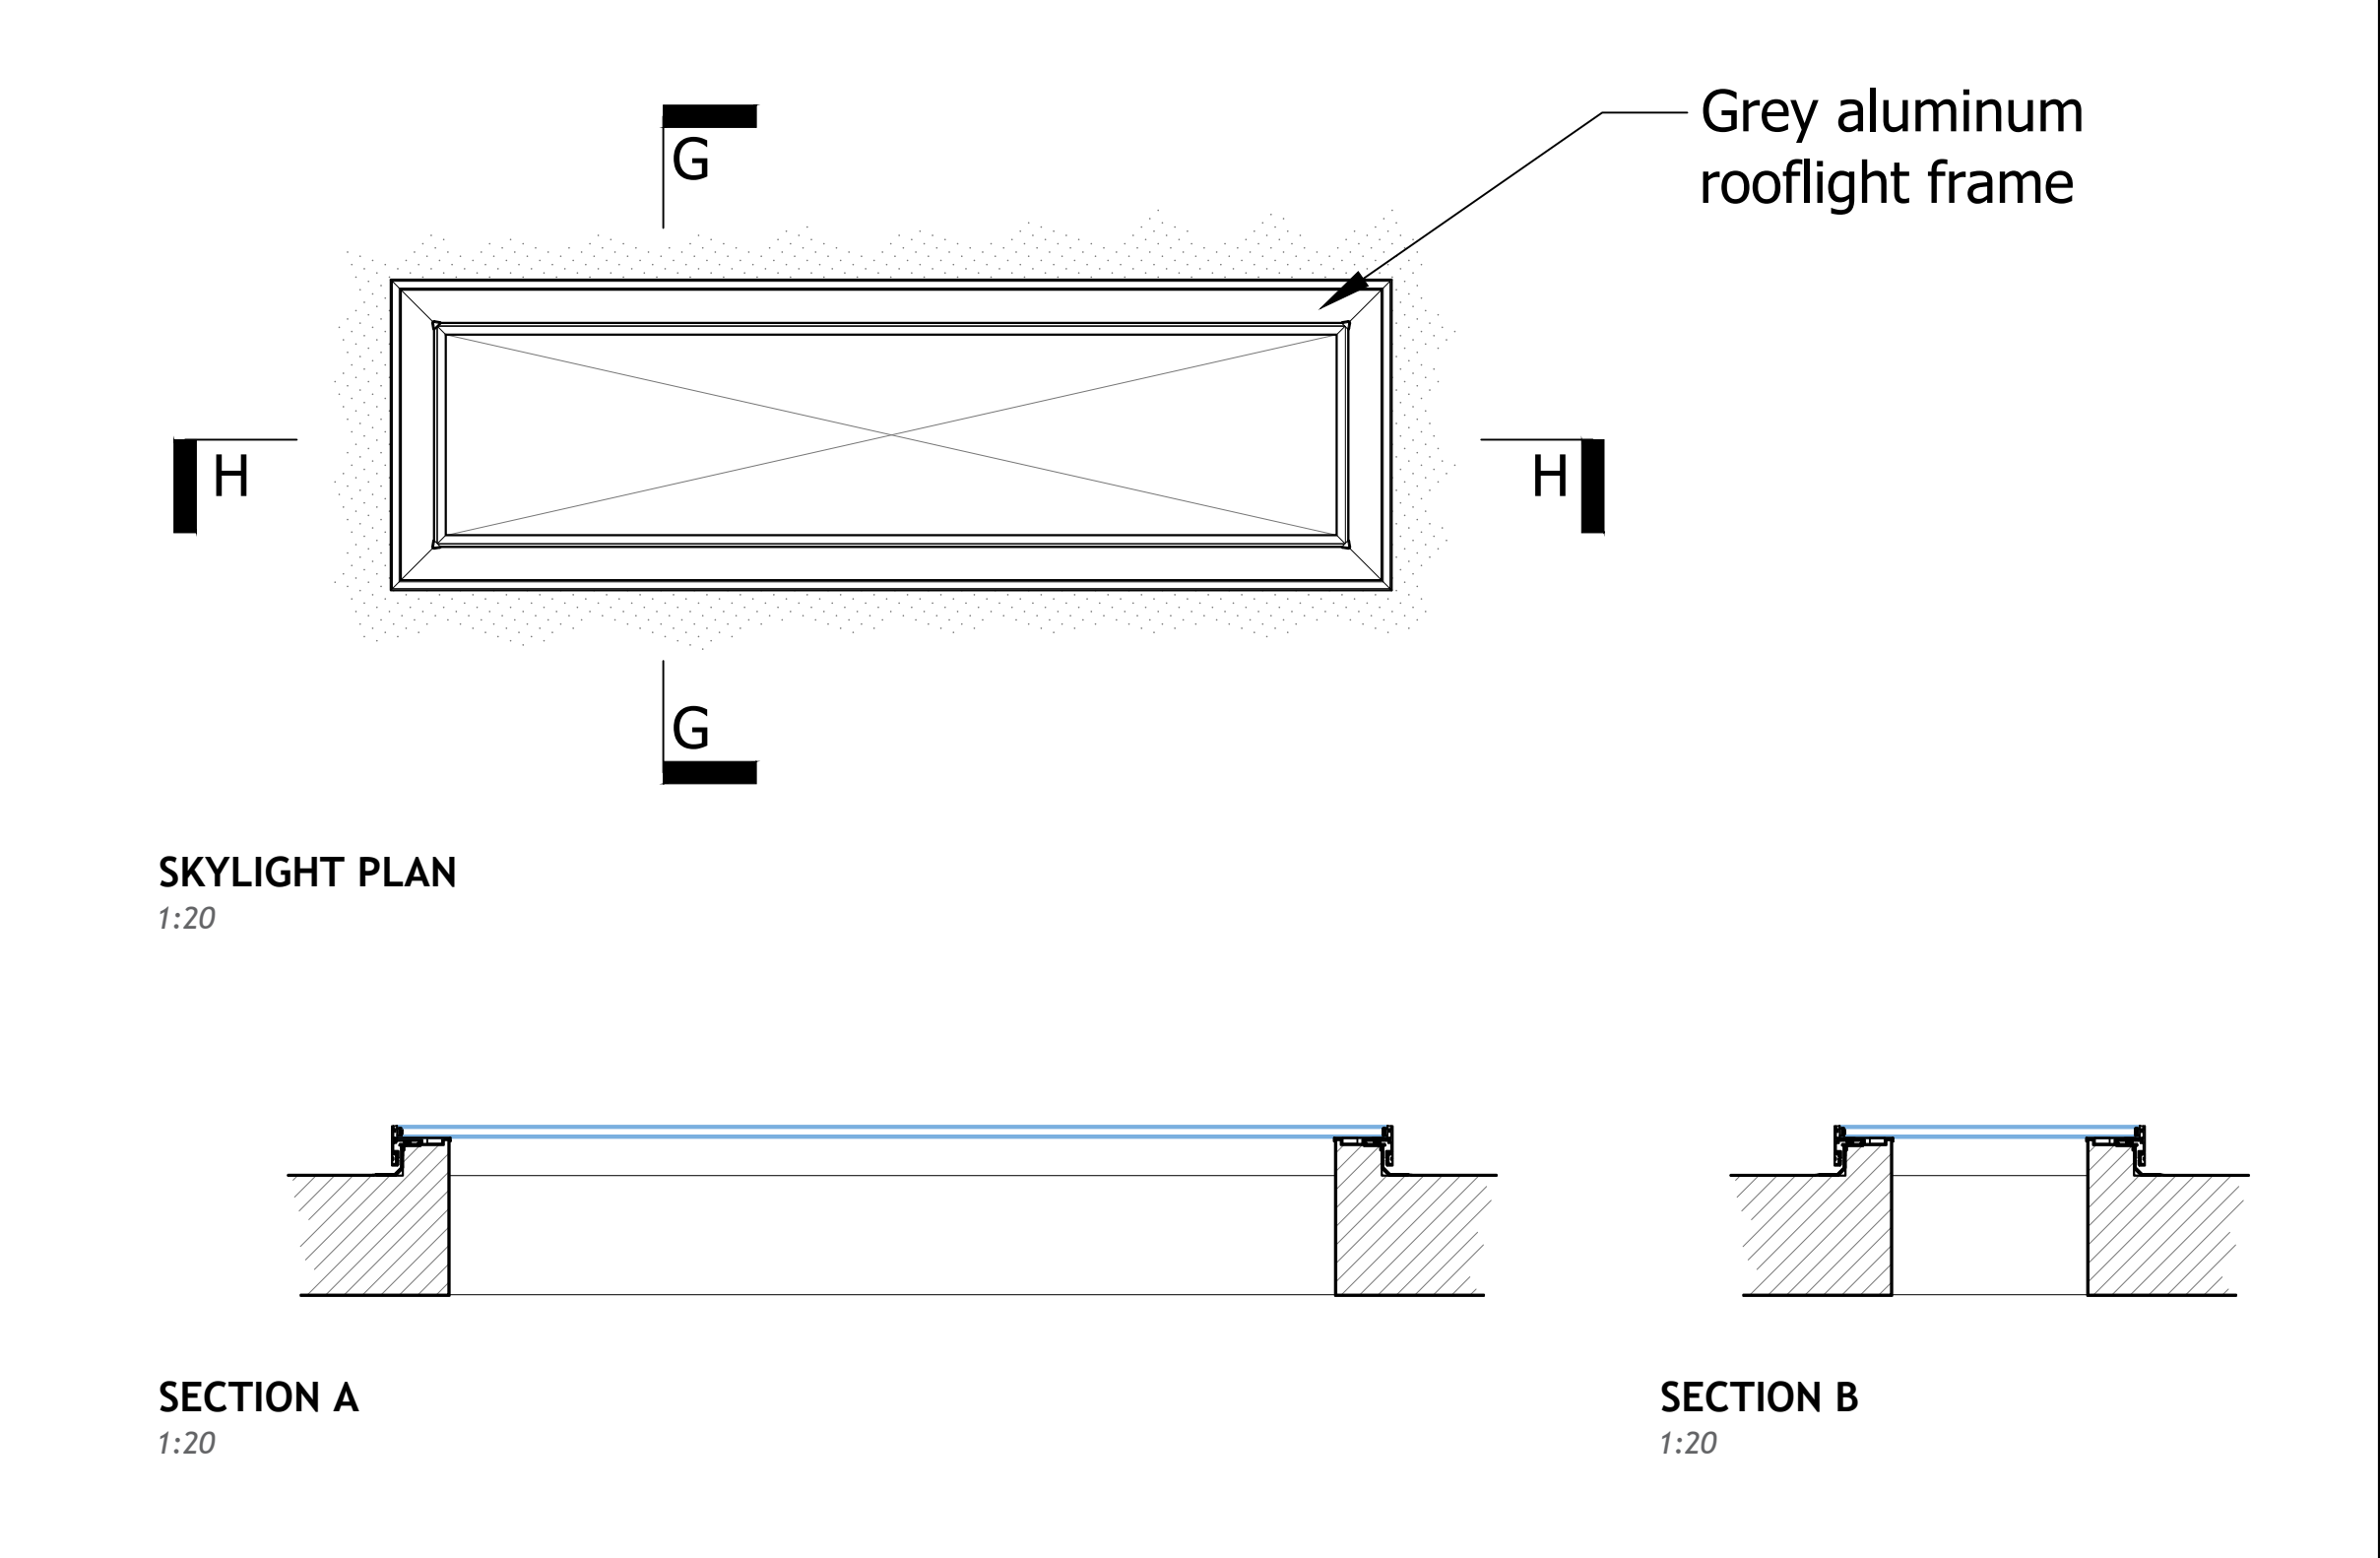

SL.G.04

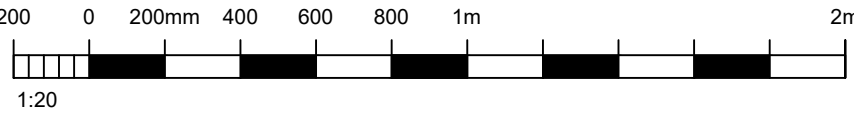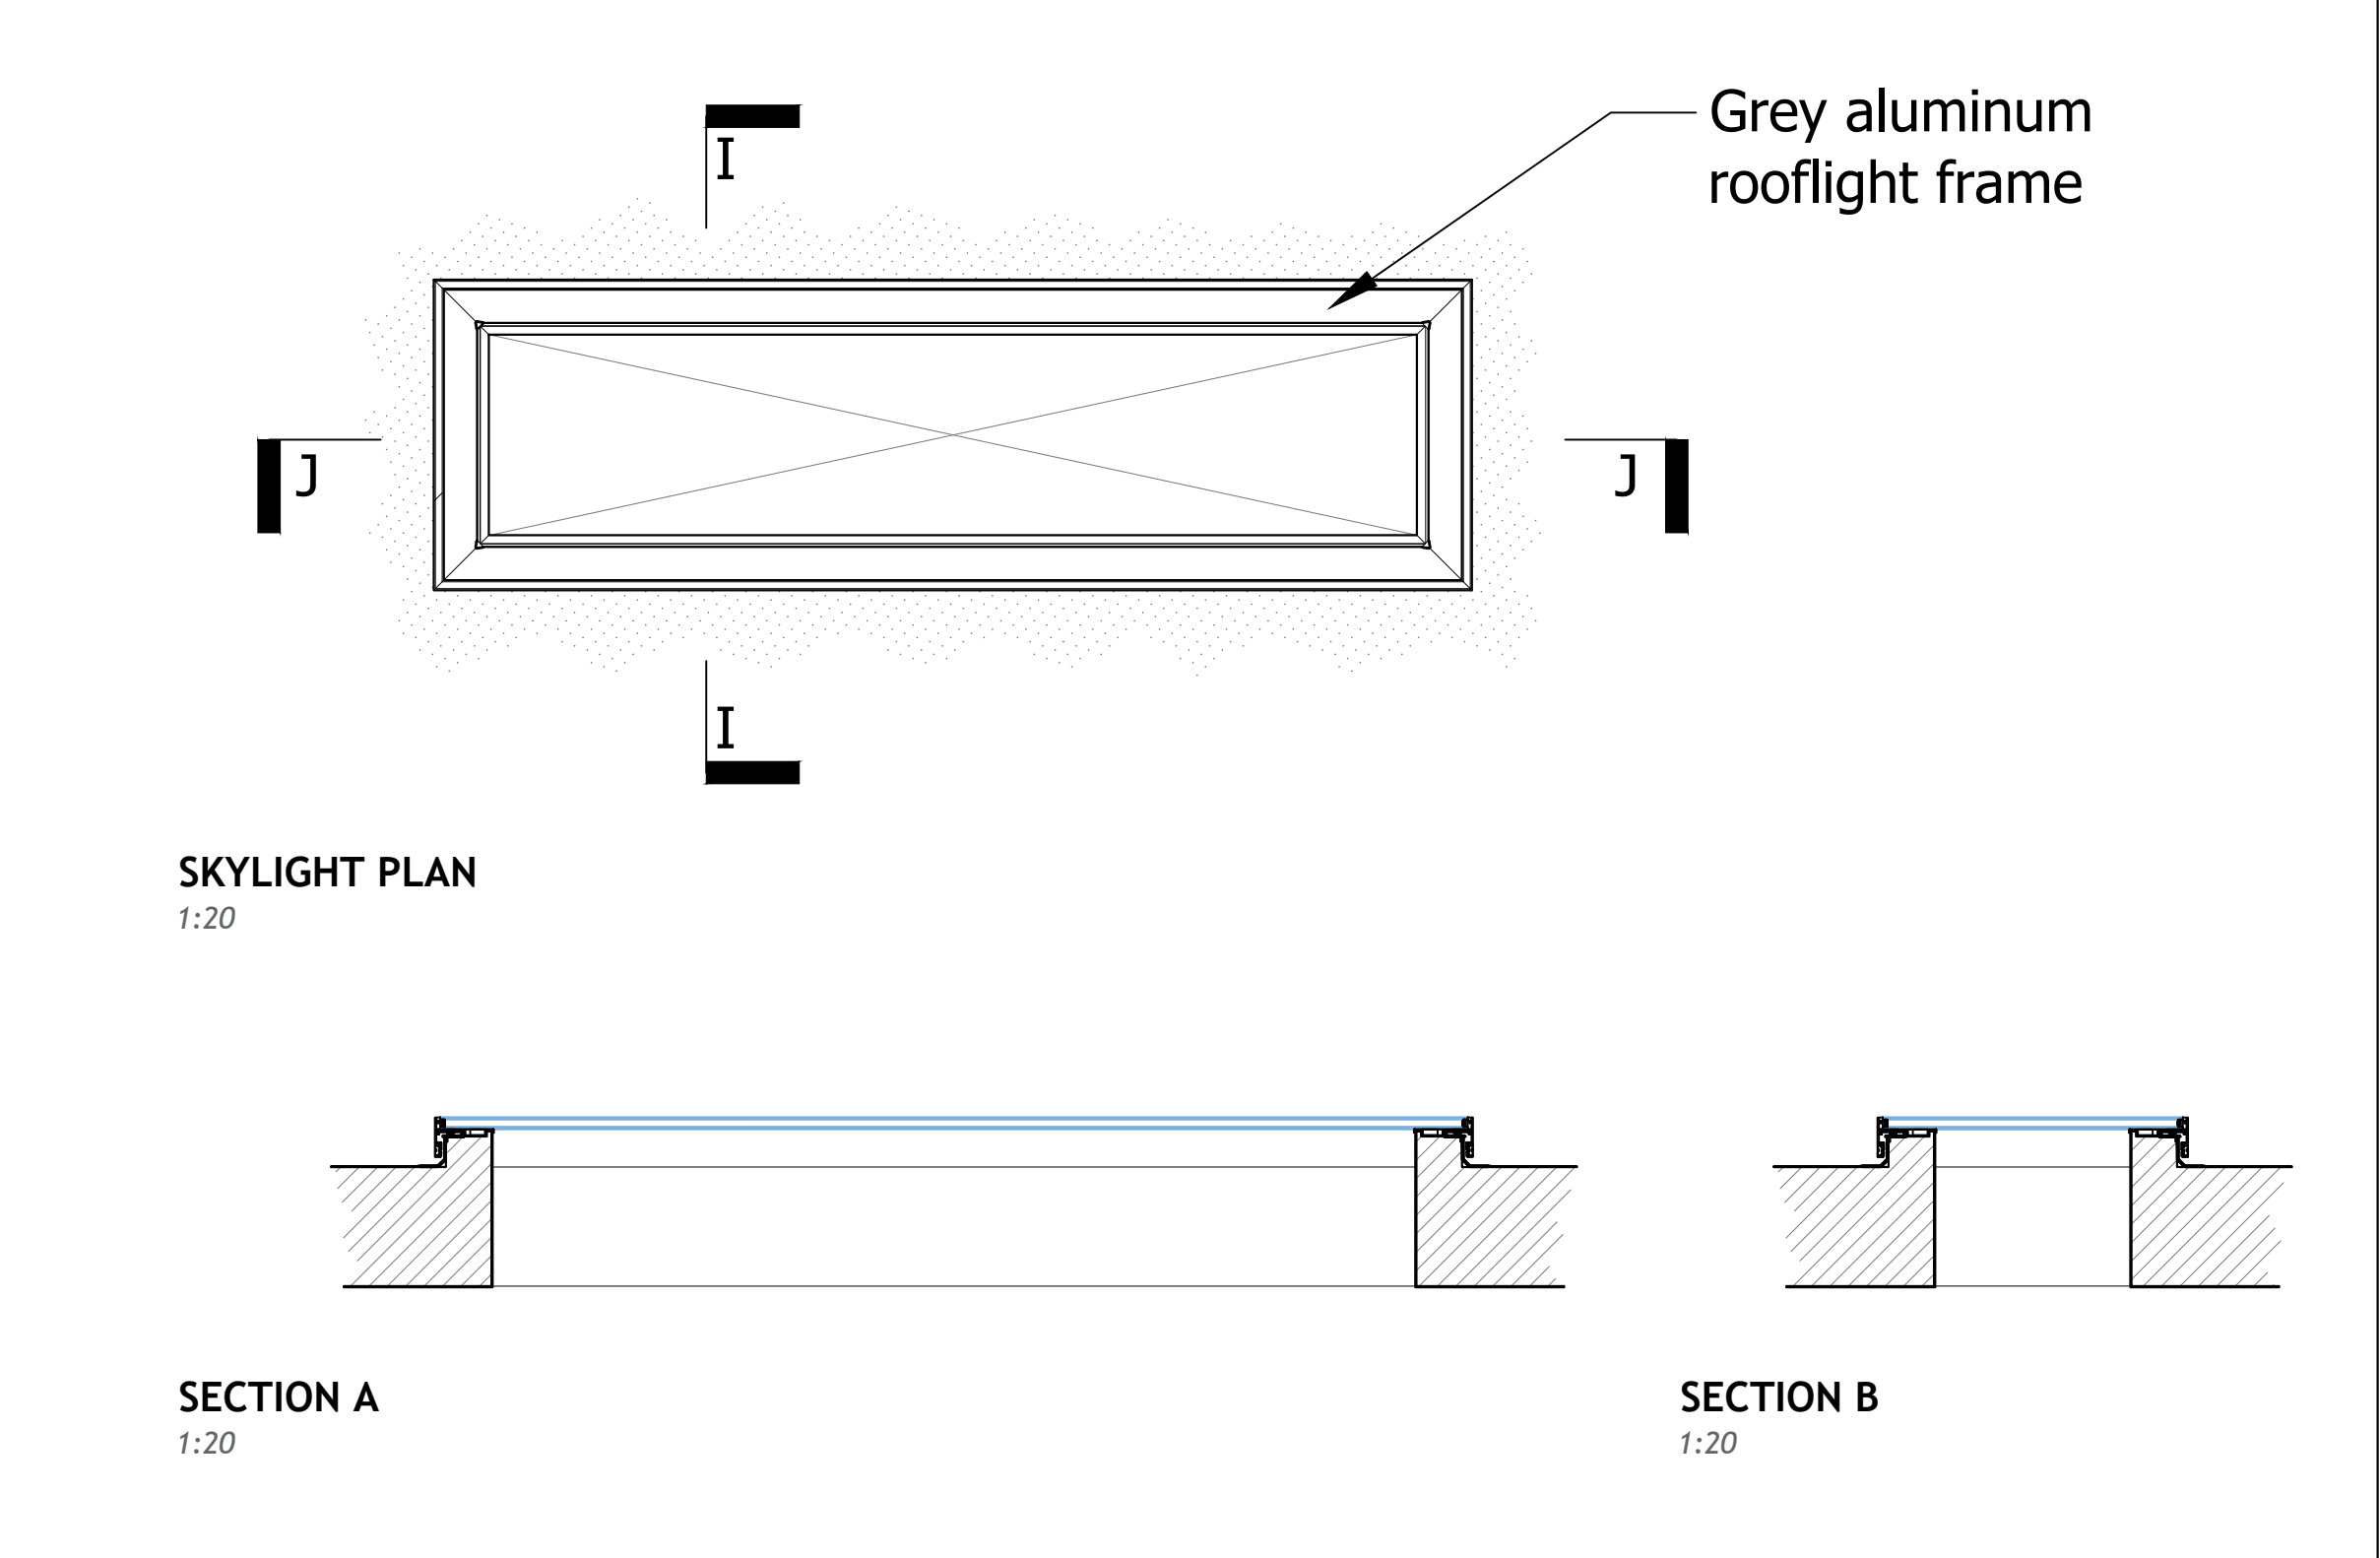

REV	DATE	AMENDMENT	DRAWN
hd architects		Helyer Davies Architects Ltd 1 The Old Flour Mill, Emsworth, PO10 7BT 01243 370 715 www.hdarchitects.co.uk mail@hdarchitects.co.uk	
PROJECT Wharf House King Street Emsworth PO10 7AZ			
DRAWING Window planning condition drawings. External Doors and Skylights		SCALE as noted @ A1	
DATE	APR 2022	DRAWN	TP
DRAWING NUMBER 19165-07		REVISION b	