



KEY

SITE BOUNDARY

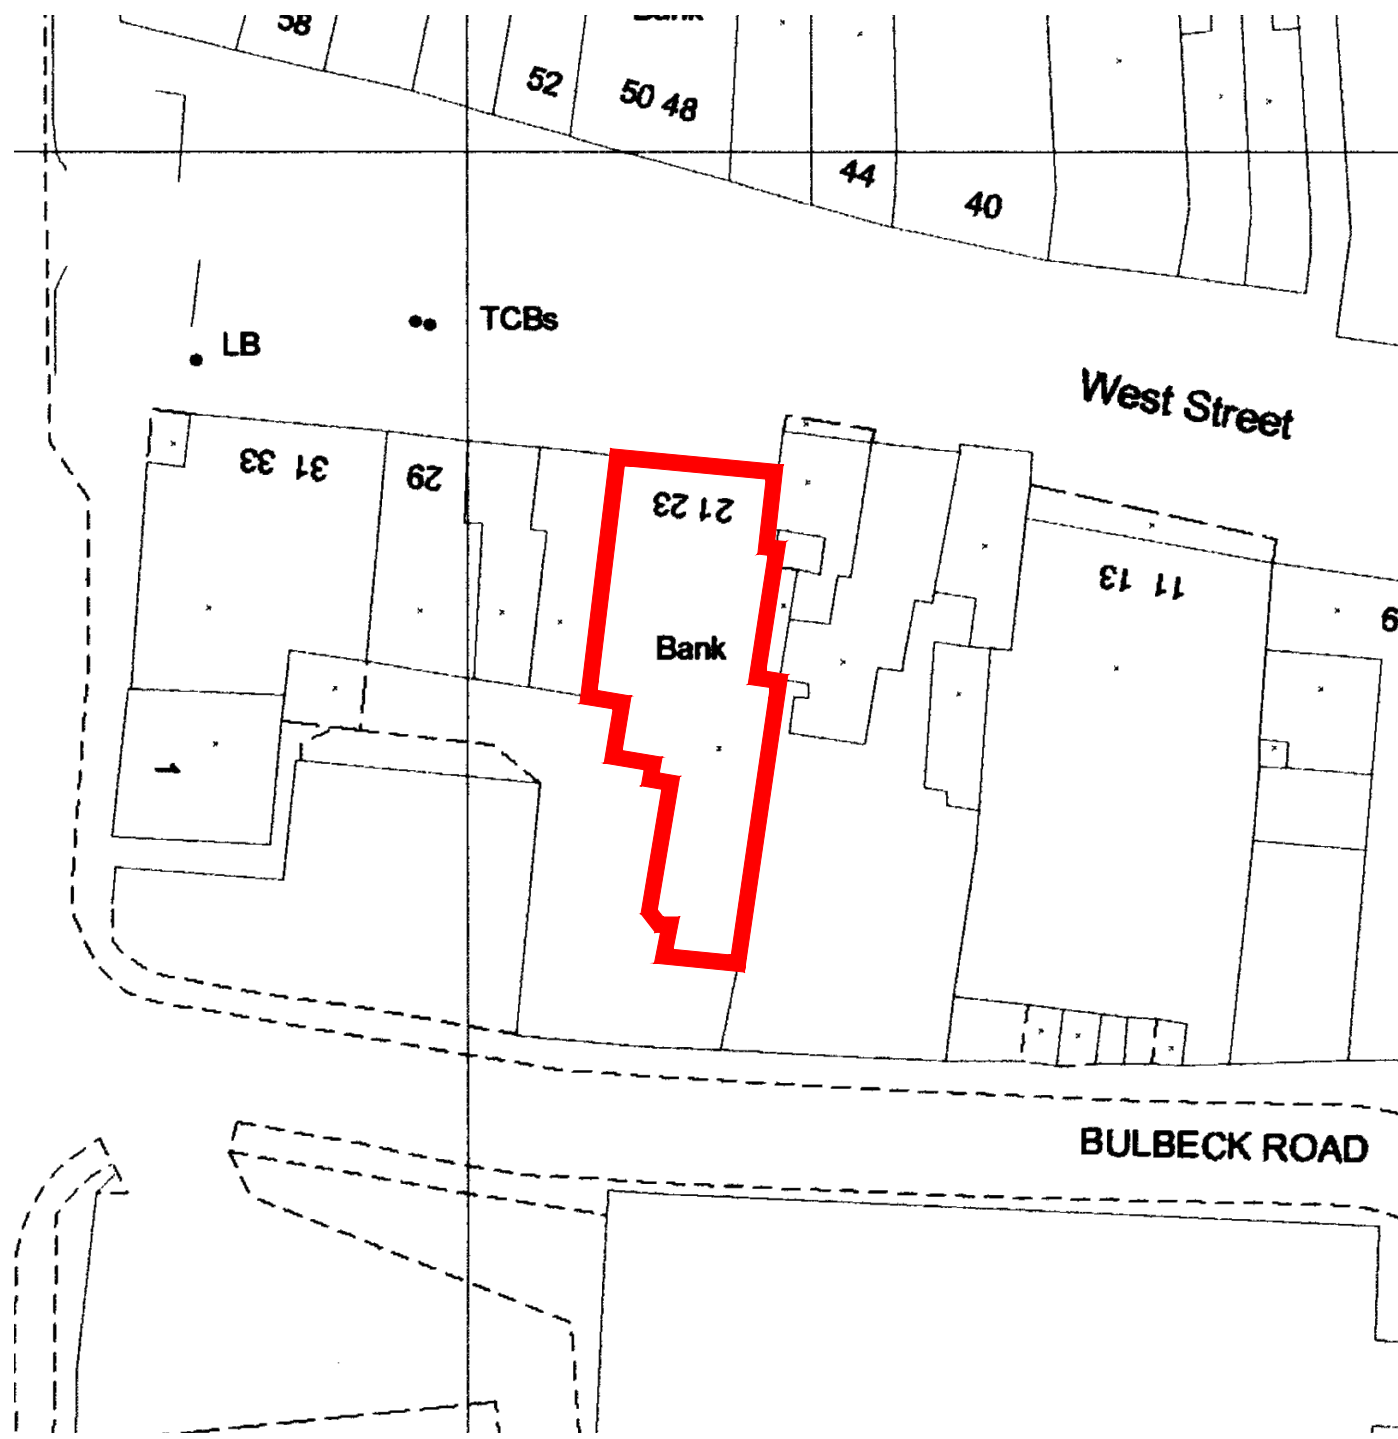

SITE BLOCK PLAN 1:500

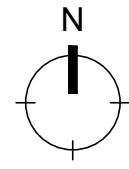


Produced 20 Jul 2000 from Ordnance Survey digital data and incorporating surveyed revision available at this date. © Crown copyright 2000.

Due to the resolution of this image, the depiction of a solid line within dashed lines does not necessarily constitute an obstruction at ground level.

Reproduction in whole or in part is prohibited without prior permission of Ordnance Survey.

NATWEST
23 WEST STREET
HAVANT
PO9 1EU 104231/77 ZNWBO

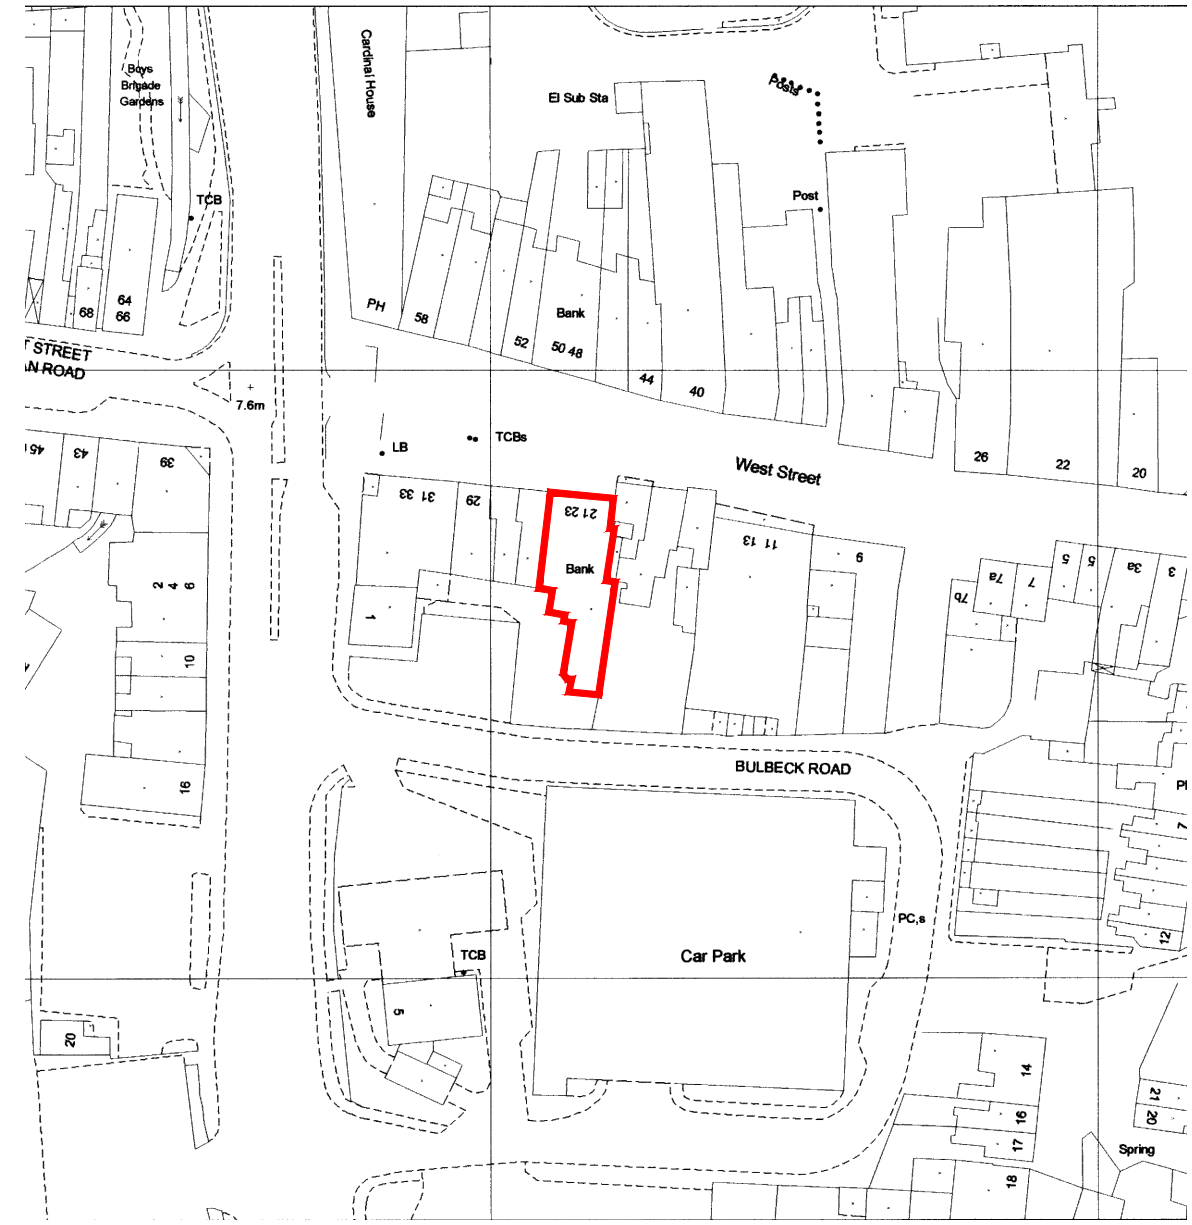

SITE LOCATION PLAN 1:1250



Centre coordinates : 471616mE 106260mN

National Grid sheet reference at centre of this Siteplan: SU7106SE.

Supplied by : National Map Centre Tel 020 7222 2466
Serial Number : 2101



address
NW HAVANT
23 WEST STREET
HAVANT
PO9 1EU

ref no. 10826 sortcode 601020

description
SITE LOCATION PLAN

status

IPMS1		sqm
IPMS2		sqm
scale	paper size	brand 
scale AS SHOWN	paper size A3	
dm date KL 28.03.24	chk date -- --/--/--	
nw drawing number E7690-GA-LP-BP		rev. ----