


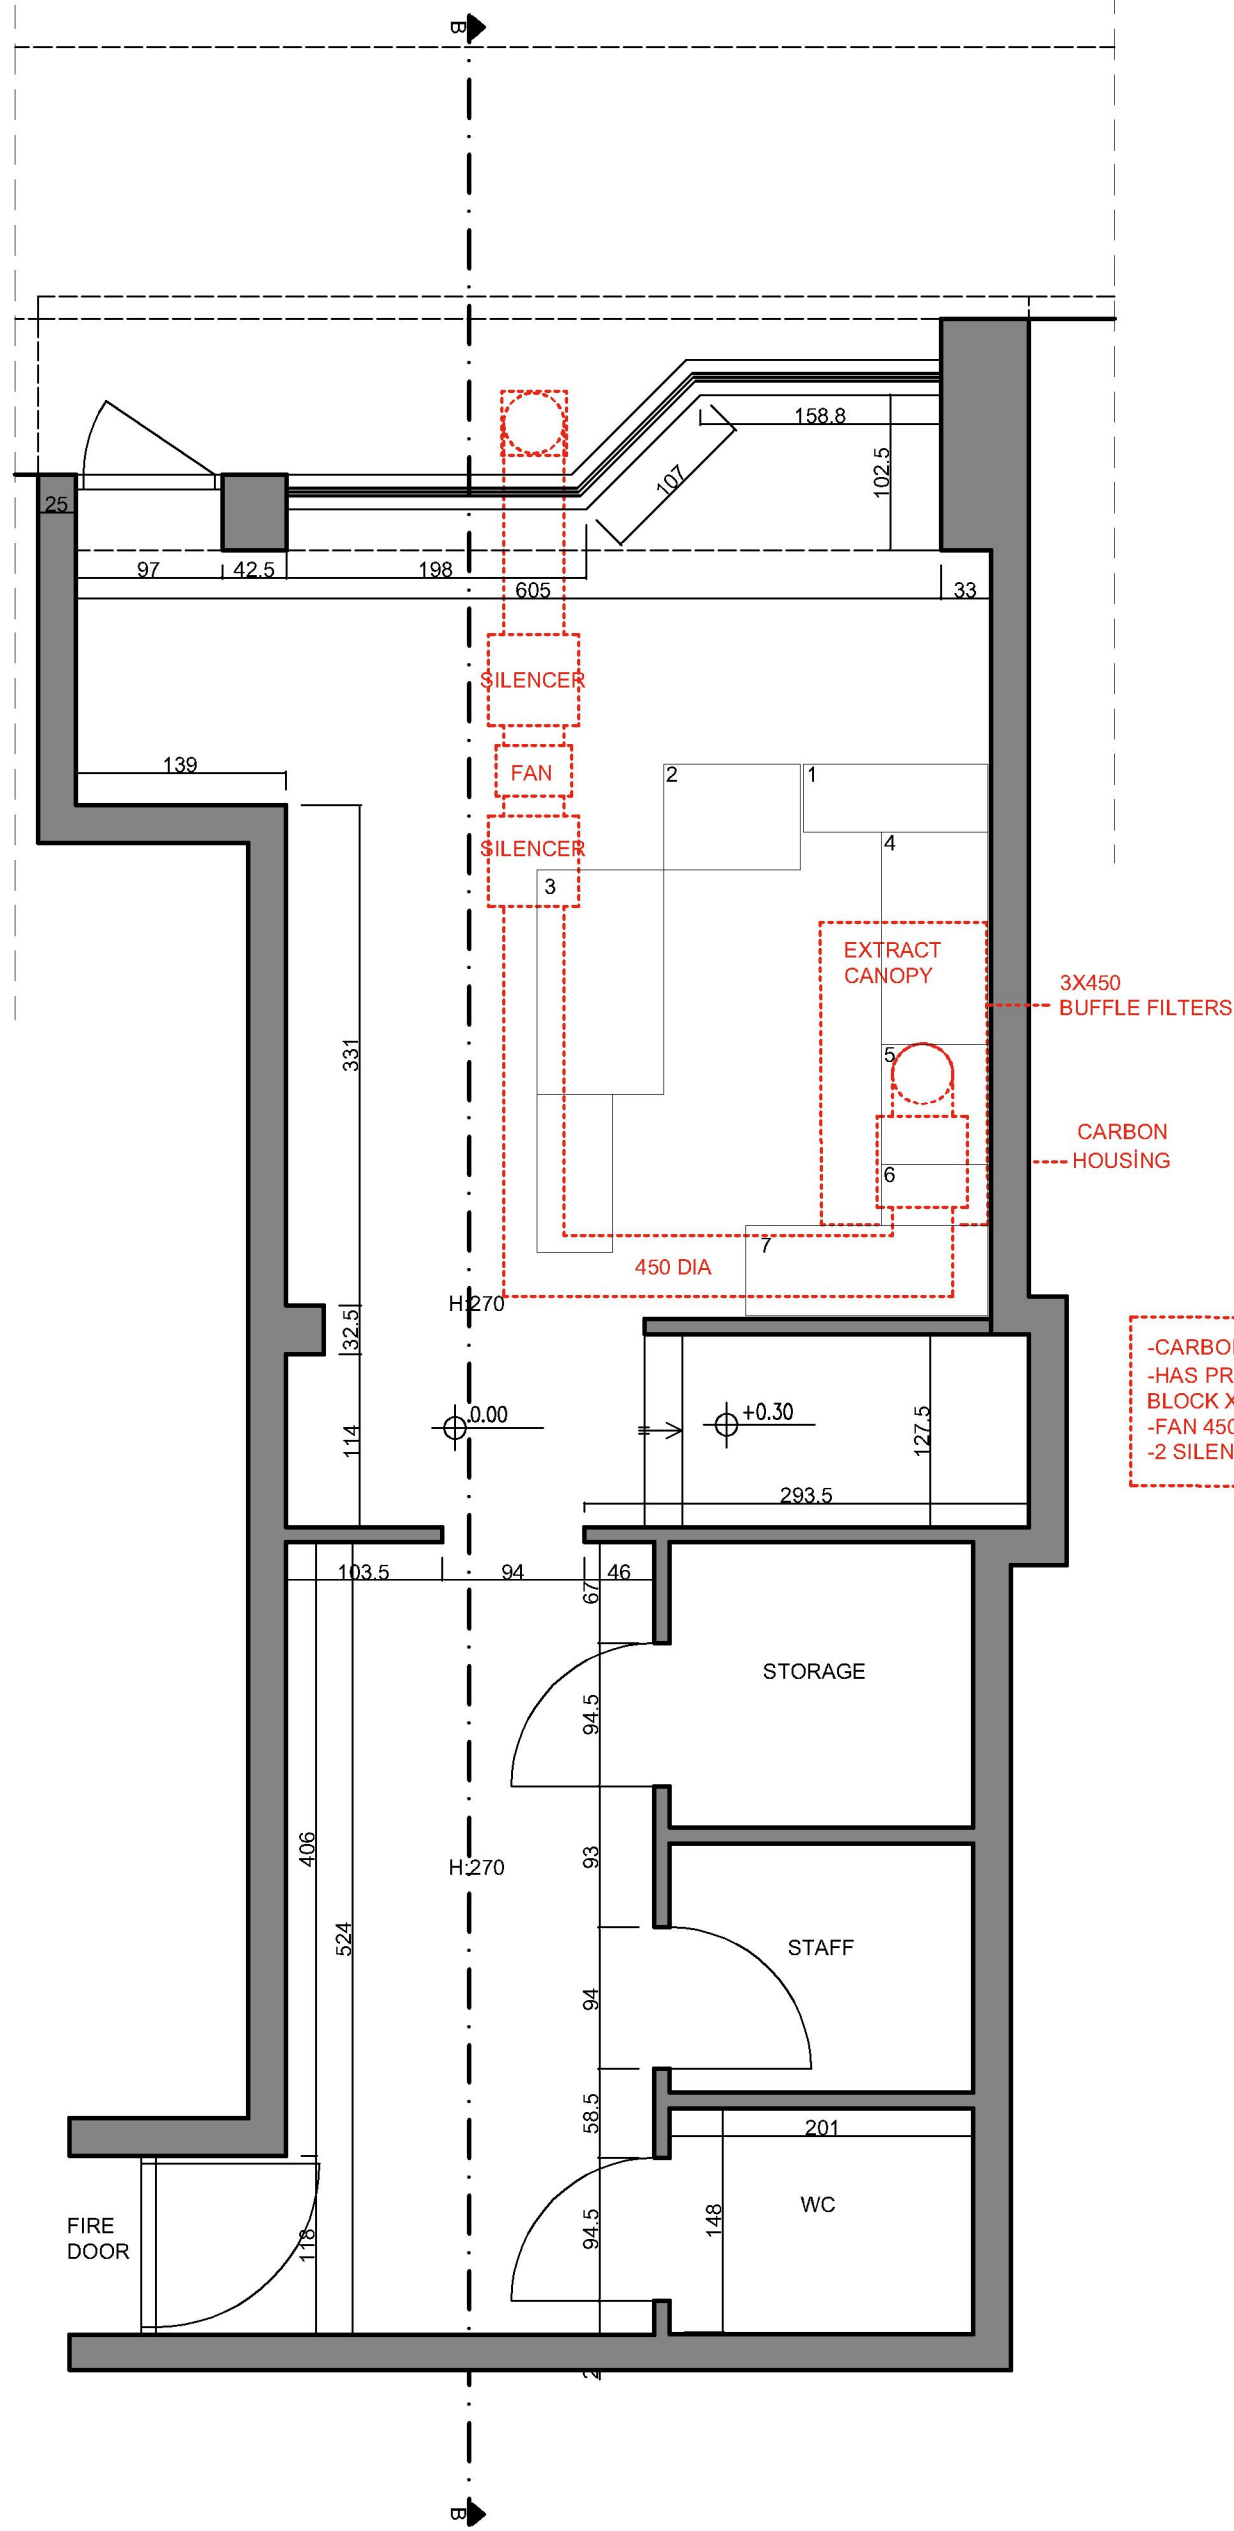

- CARBON HOUSING
- HAS PRO FILTER AND CARBON BLOCK X3
- FAN 450 TURBO PRO
- 2 SILENCERS

Proposed Ground Floor Plan

Waterloooville Cafe Project

Design&Drawing:
M.BULENT MUFTUOGLU

Numbers :
2022-10-13/01

Scale Date
1:50 2022

SHAKERS
STUDIO
ART & INTERIOR DESIGN COMPANY LIMITED