

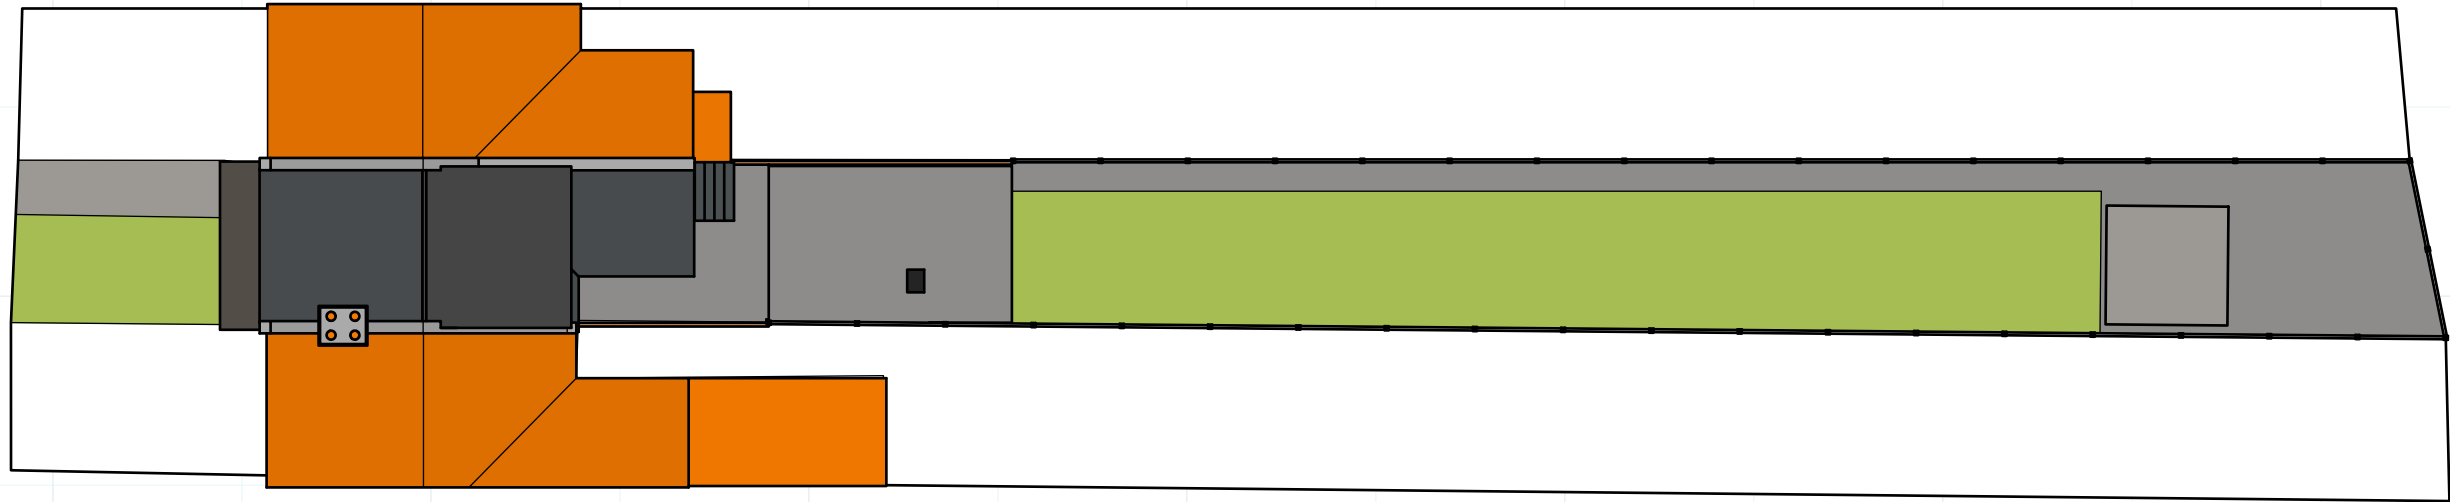
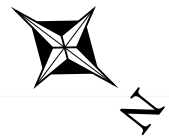




EXISTING BLOCK PLAN
SCALE 1:200

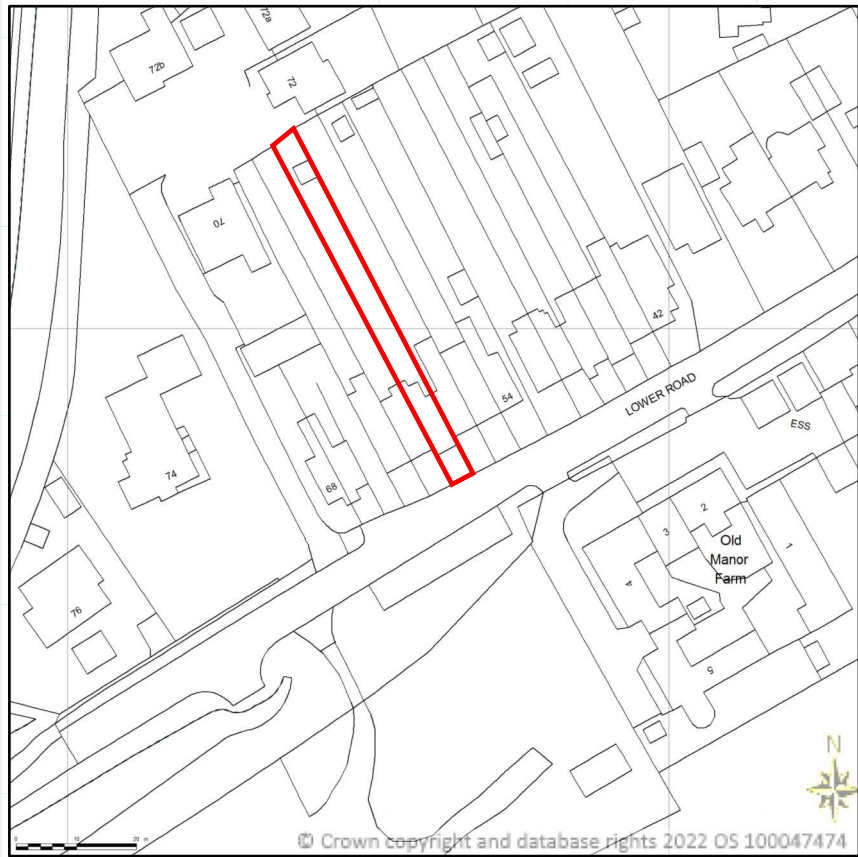

PROPOSED BLOCK PLAN
SCALE 1:200

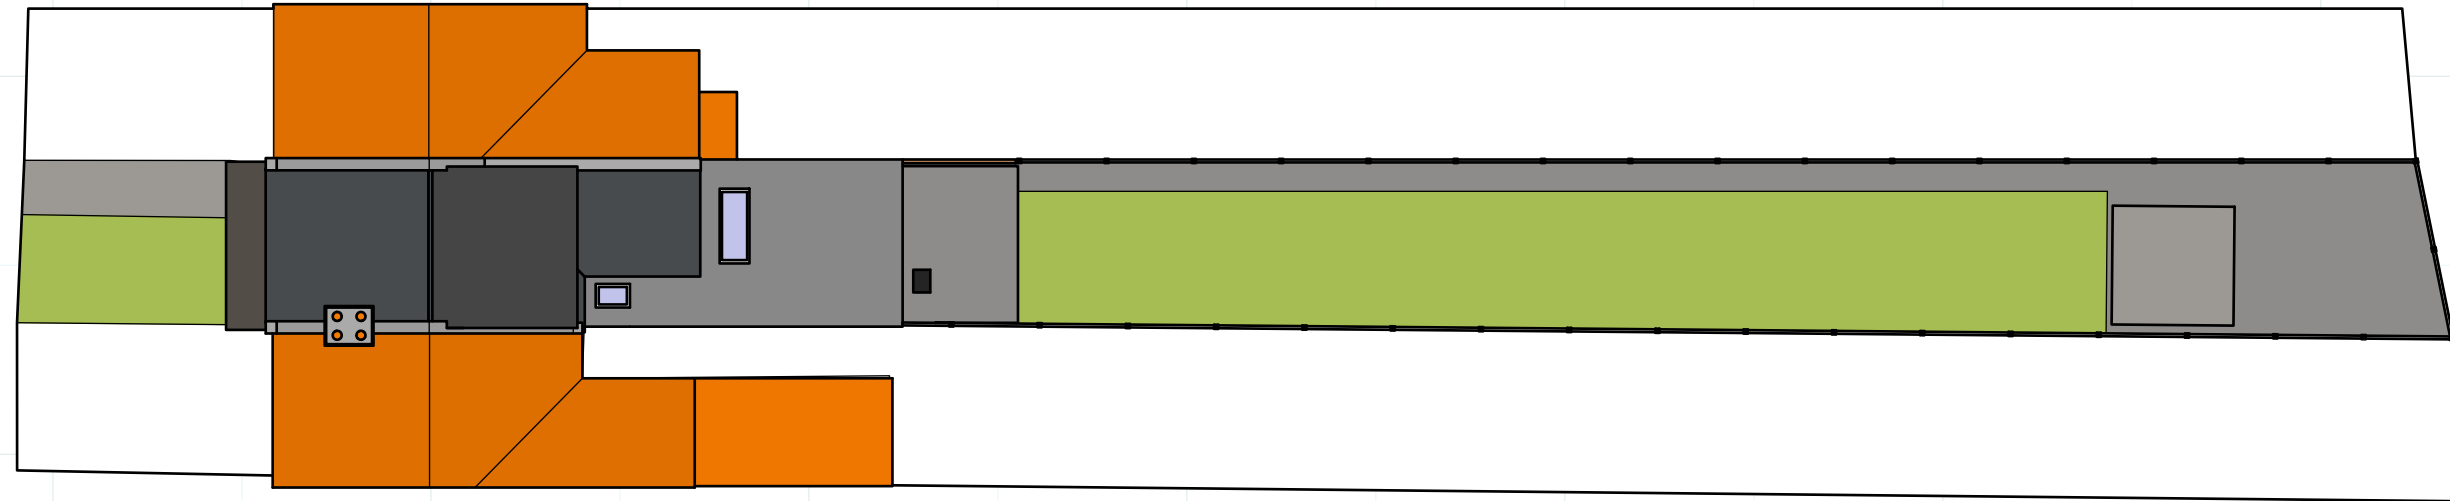

SCALE BAR 1:1250

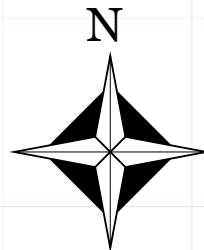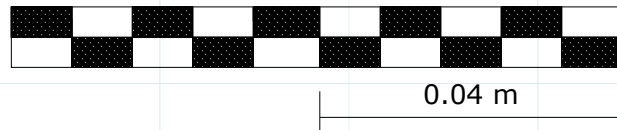

60 LOWER RD
BEDHAMPTON
HAVANT
PO9 3LJ

PLANNING APPLICATION:
SINGLE STOREY REAR
EXTENSIONS
SCALE 1:100/200/1250

DATE:
11/8/22