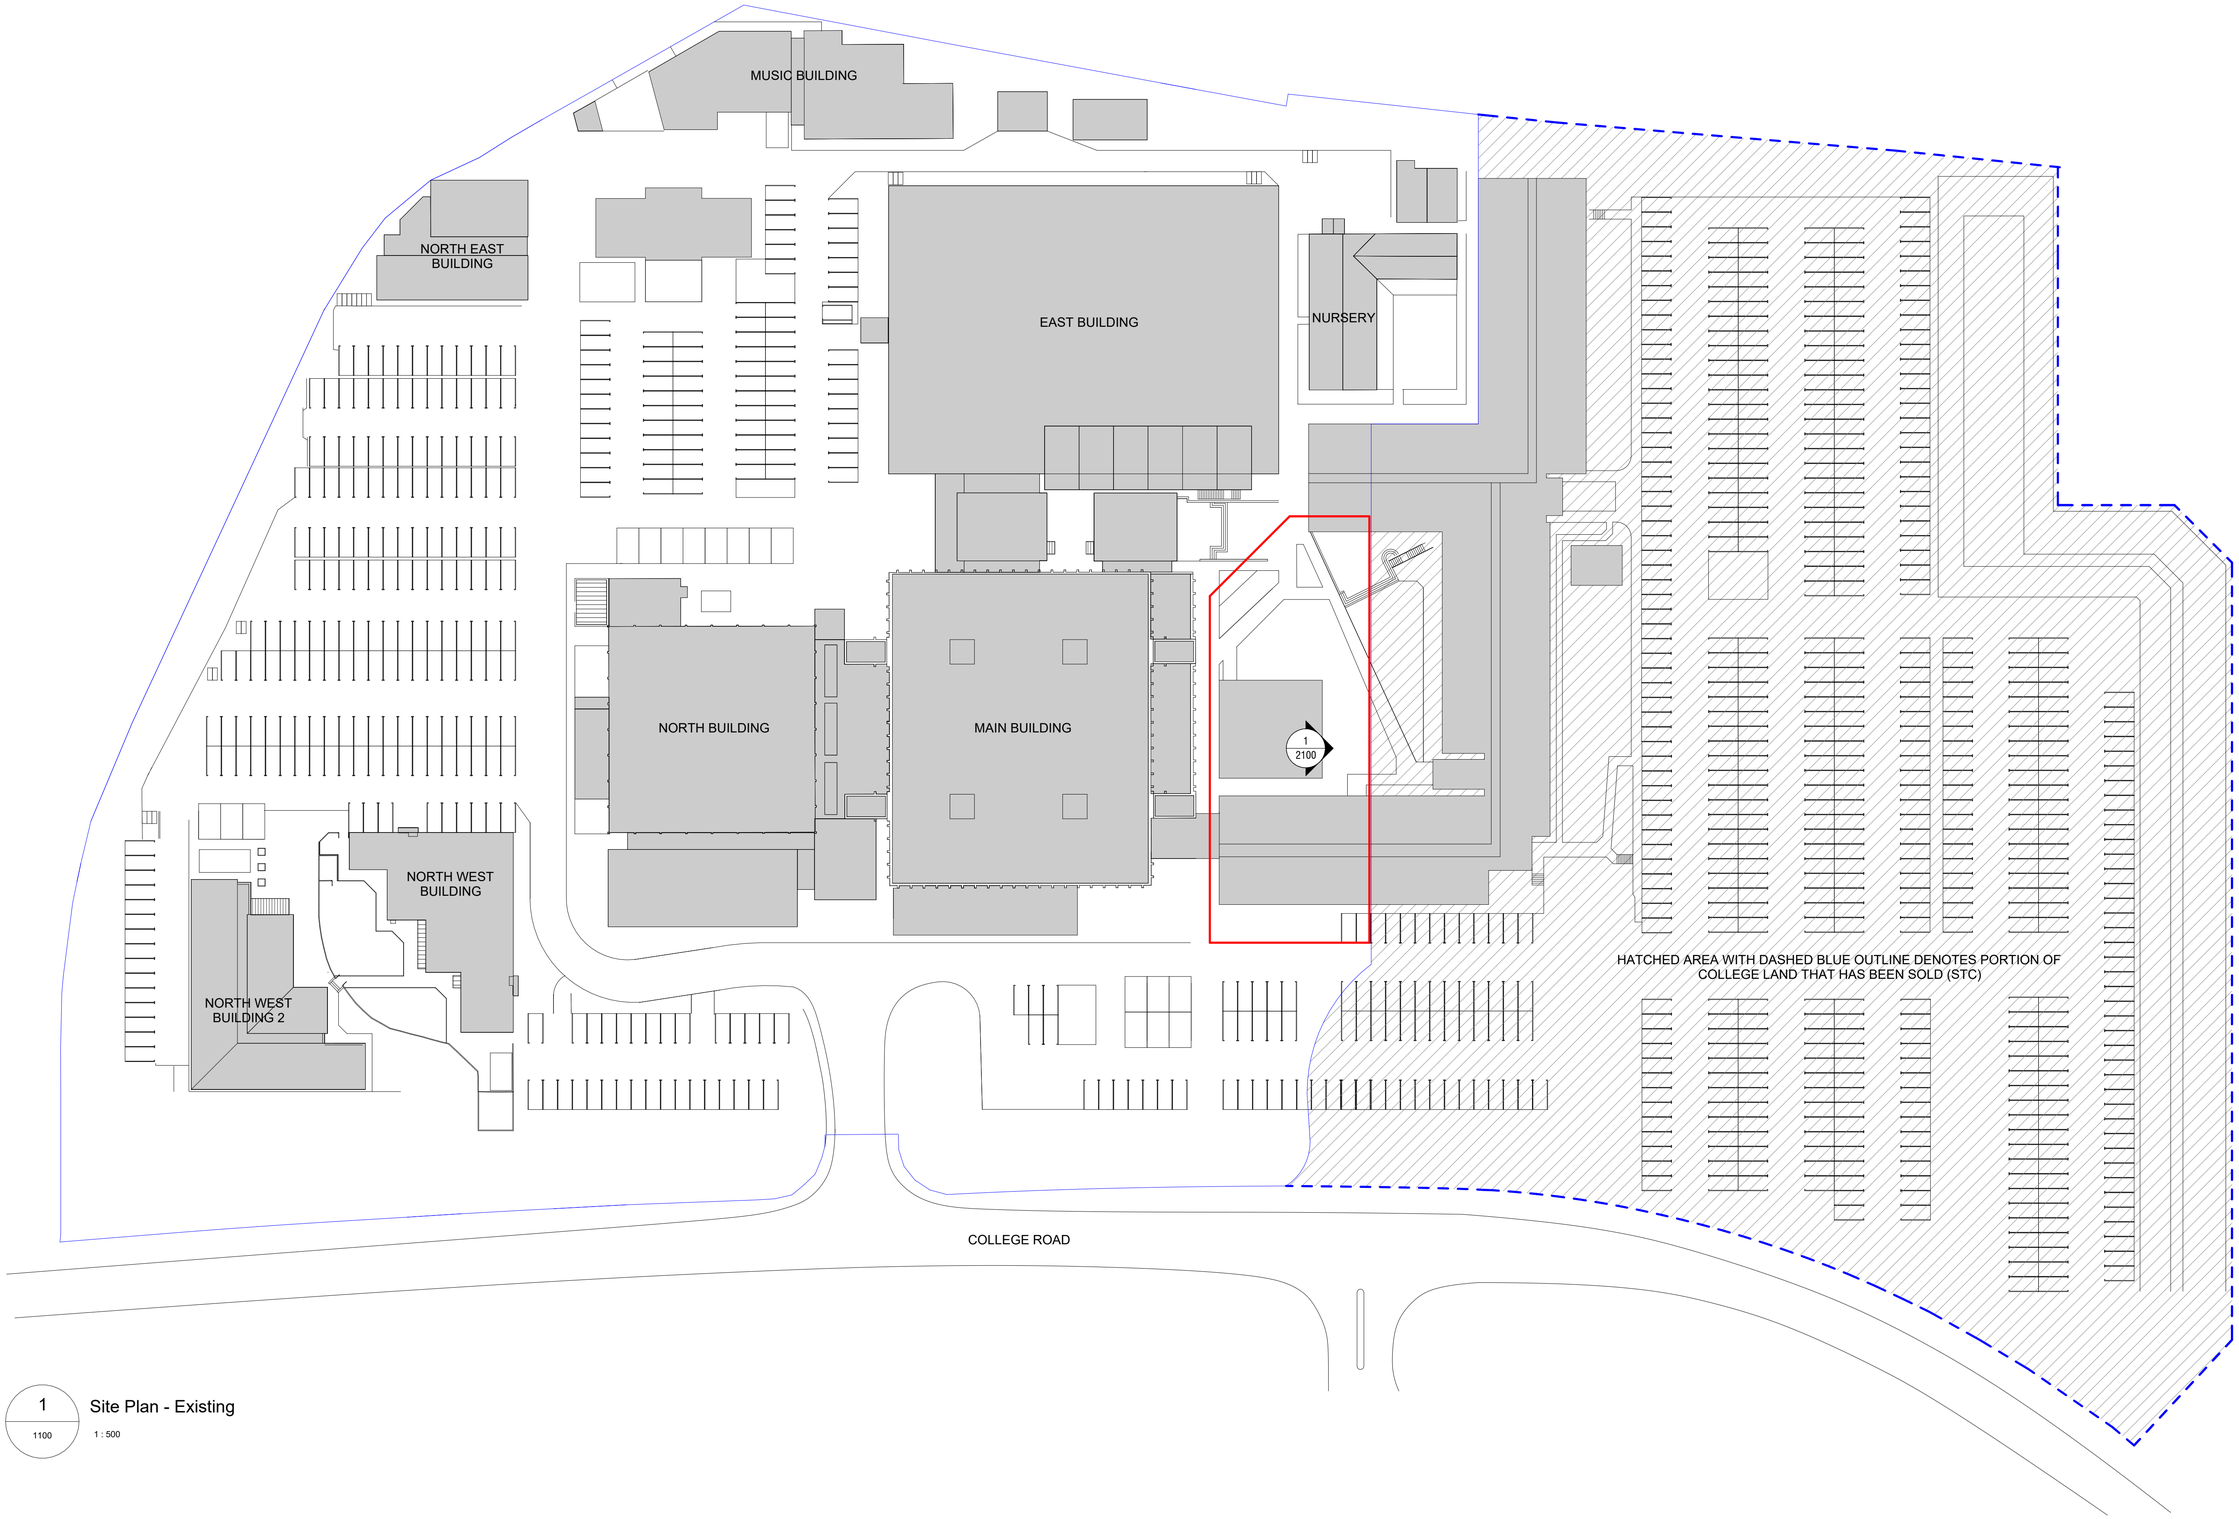

1
1100

Site Plan - Existing

1 : 500

Drawing Reference: 2202-HOST-ZZ-00-DR-A-1100		Revision P4	Drawing Status: PLANNING (REV 1)
Scale @A1: 1 : 500		Issue Date: 14.02.22	Drawing Title: Site Plan - Existing
Drawn By: JG	Checked By: JG		
Project Title: 2202-HSDC Car Park 6			Client: PMC / HSDC

Rev	Date	Note	CHKD
P1	01.02.22	FOR REVIEW	JG
P2	03.02.22	FOR REVIEW	JG
P3	07.02.22	PLANNING	JG
P4	14.02.22	PLANNING (REV 1)	JG

Notes:

GENERAL NOTES:
Dimensions, areas and levels where given are only approximate and subject to site survey. All dimensions are to be checked on site. Any discrepancies or variations are to be reported to the architect before work commences.
Electronic data / drawings are issued as "read only" and should not be interrogated for measurement. All dimensions and levels should be read, only from those values stated in text, on the drawing. DO NOT SCALE OFF THIS DRAWING

APPLICATION BOUNDARY

OWNERSHIP BOUNDARY

0 10m 50m

NORTH

host

www.host-architecture.co.uk
info@host-architecture.co.uk