
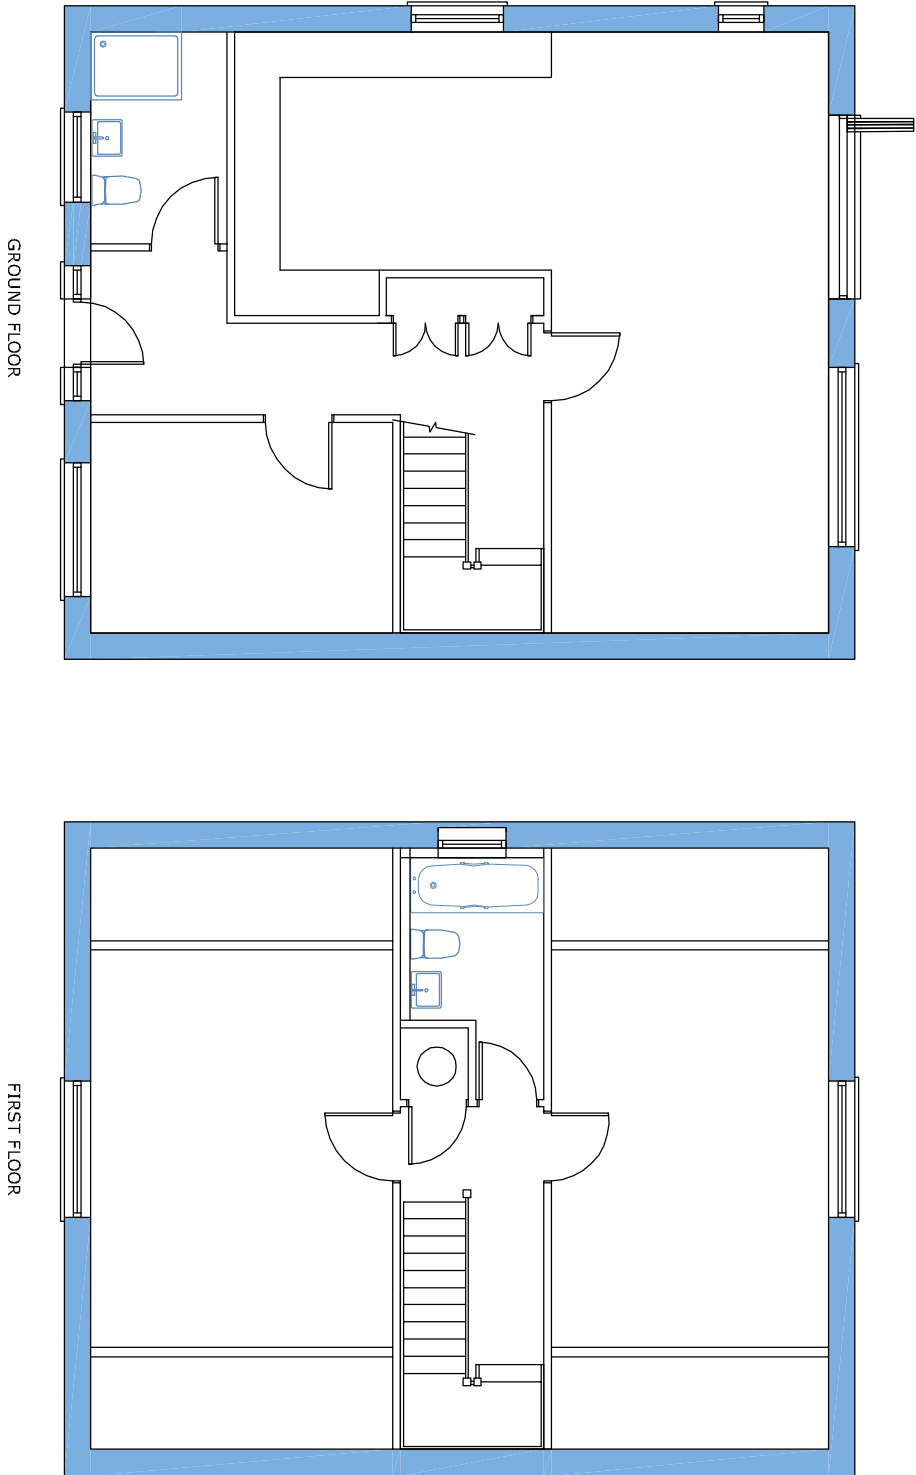


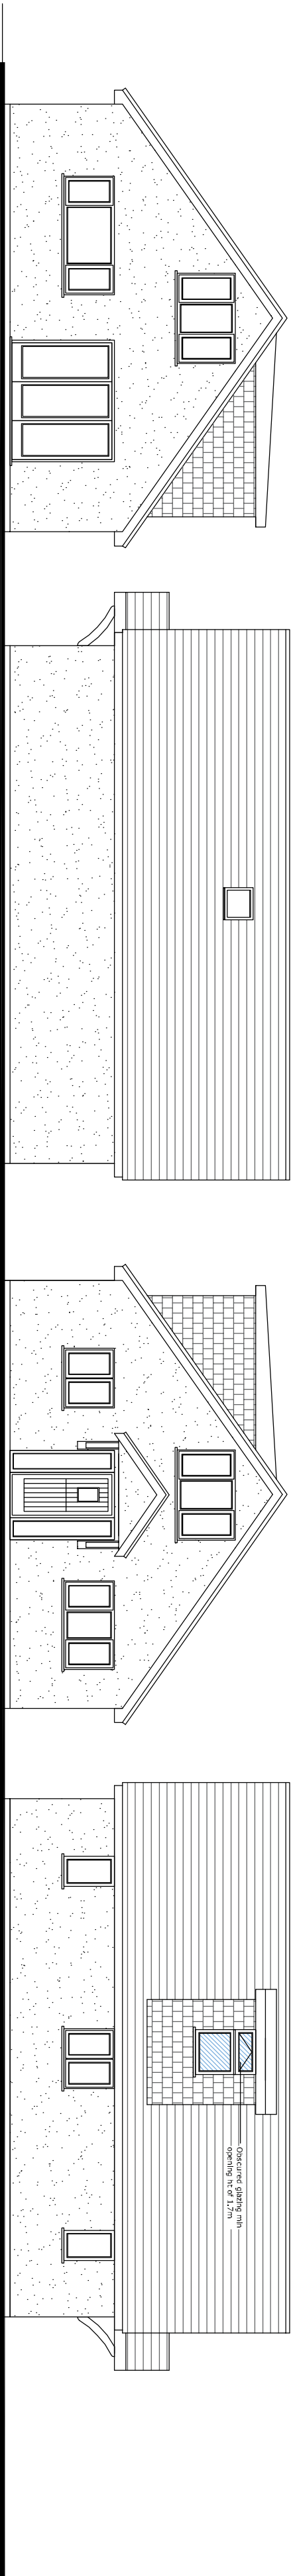

REVISION:

01 Revised dormer elevation 16/11/22

Drawing Title:

Proposed Dormer

Project:

Land adj 2A Longwood Avenue,  
Waterlooville,  
PO8 8HX

Drawn By

CRF

Date

21/09/22

SHEET SIZE

A2

Approved By

Date

CFA | FULL | BS | Revision: 01 | Scale: 1/100

PLANNING

Chris Flint Associates Ltd

CHARTERED SURVEYORS - PROJECT MANAGERS  
DEVELOPMENT CONSULTANTS

2 Emerald Close Waterlooville Hants PO7 8NZ  
tel: 023 92 432484 fax: 023 92 358554  
Email: [chrisflintassociates@gmail.com](mailto:chrisflintassociates@gmail.com)