



PHYSICAL SCALE IN METERS @ 1:1250

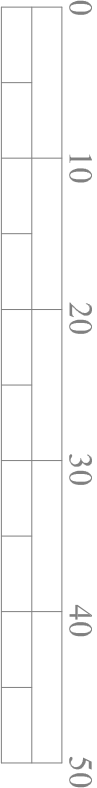


PHYSICAL SCALE IN METERS @ 1:500

NOTES:
This drawing has been produced solely for PLANNING/DESIGN.
Do not scale from this Drawing except for planning purposes.
Any drainage runs shown are presumed and to be checked on site before commencement of works.
This drawing is the copyright of MF Designs Ltd.

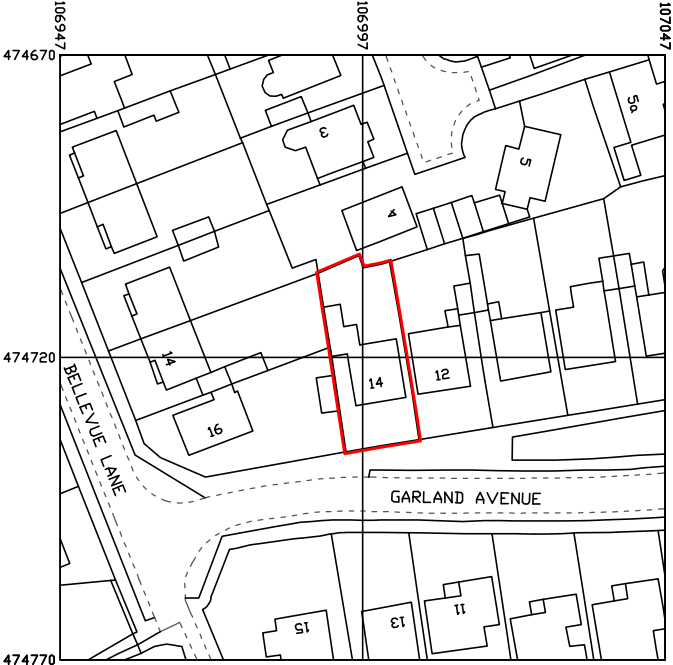

Produced on 21 November 2022 from the Ordnance Survey National Geographic Database and incorporating surveyed revision available at this date.
This map shows the area bounded by 474670 106947 474720 106947 474720 107047 474670 107047 474670 106947
Reproduction in whole or part is prohibited without the prior permission of Ordnance Survey.
Crown copyright 2022. Supplied by Copia Ltd trading as UKPlanningData.com a licensed Ordnance Survey partner (100054135).
Data licence expires 21 November 2023. Unique plan reference: VIC/1877869/1185390

Location

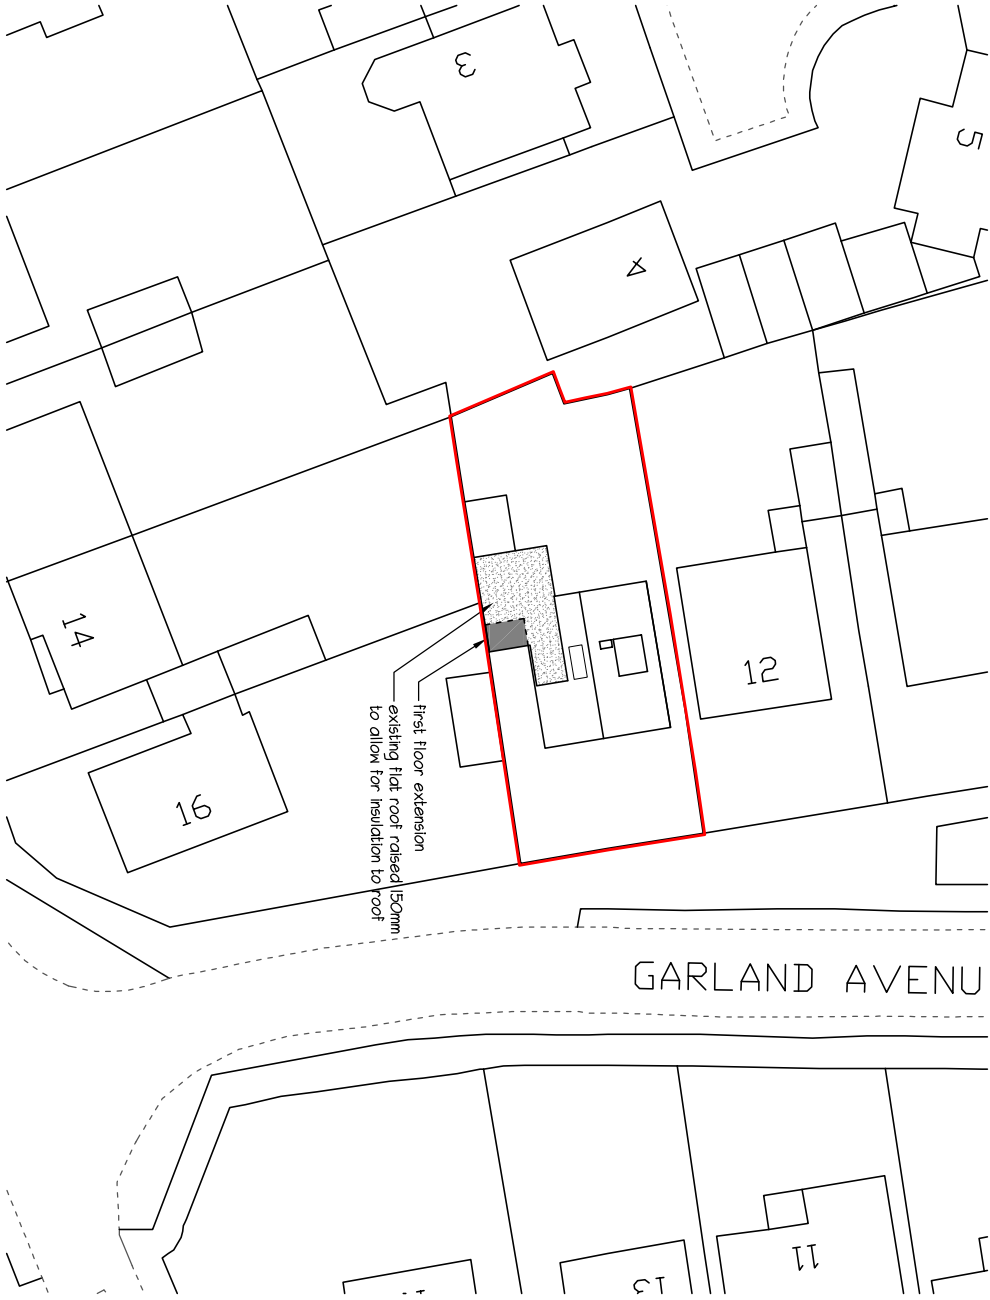

Block



mf designs ltd

Chartered Architects



36 Grove Road • Havant • Hampshire • PO9 1AR

t/f 02382 470967

Director: Martin Farrer RIBA • Co Registration No.4507379

e admin@mfdesigns.org.uk

Date: Nov 2022

Job No: 3310

Scale: 1:1250/500

Dwg No: P_03

FIRST FLOOR EXTENSION - 14 Garland Avenue, Emsworth. PO10 7QA