




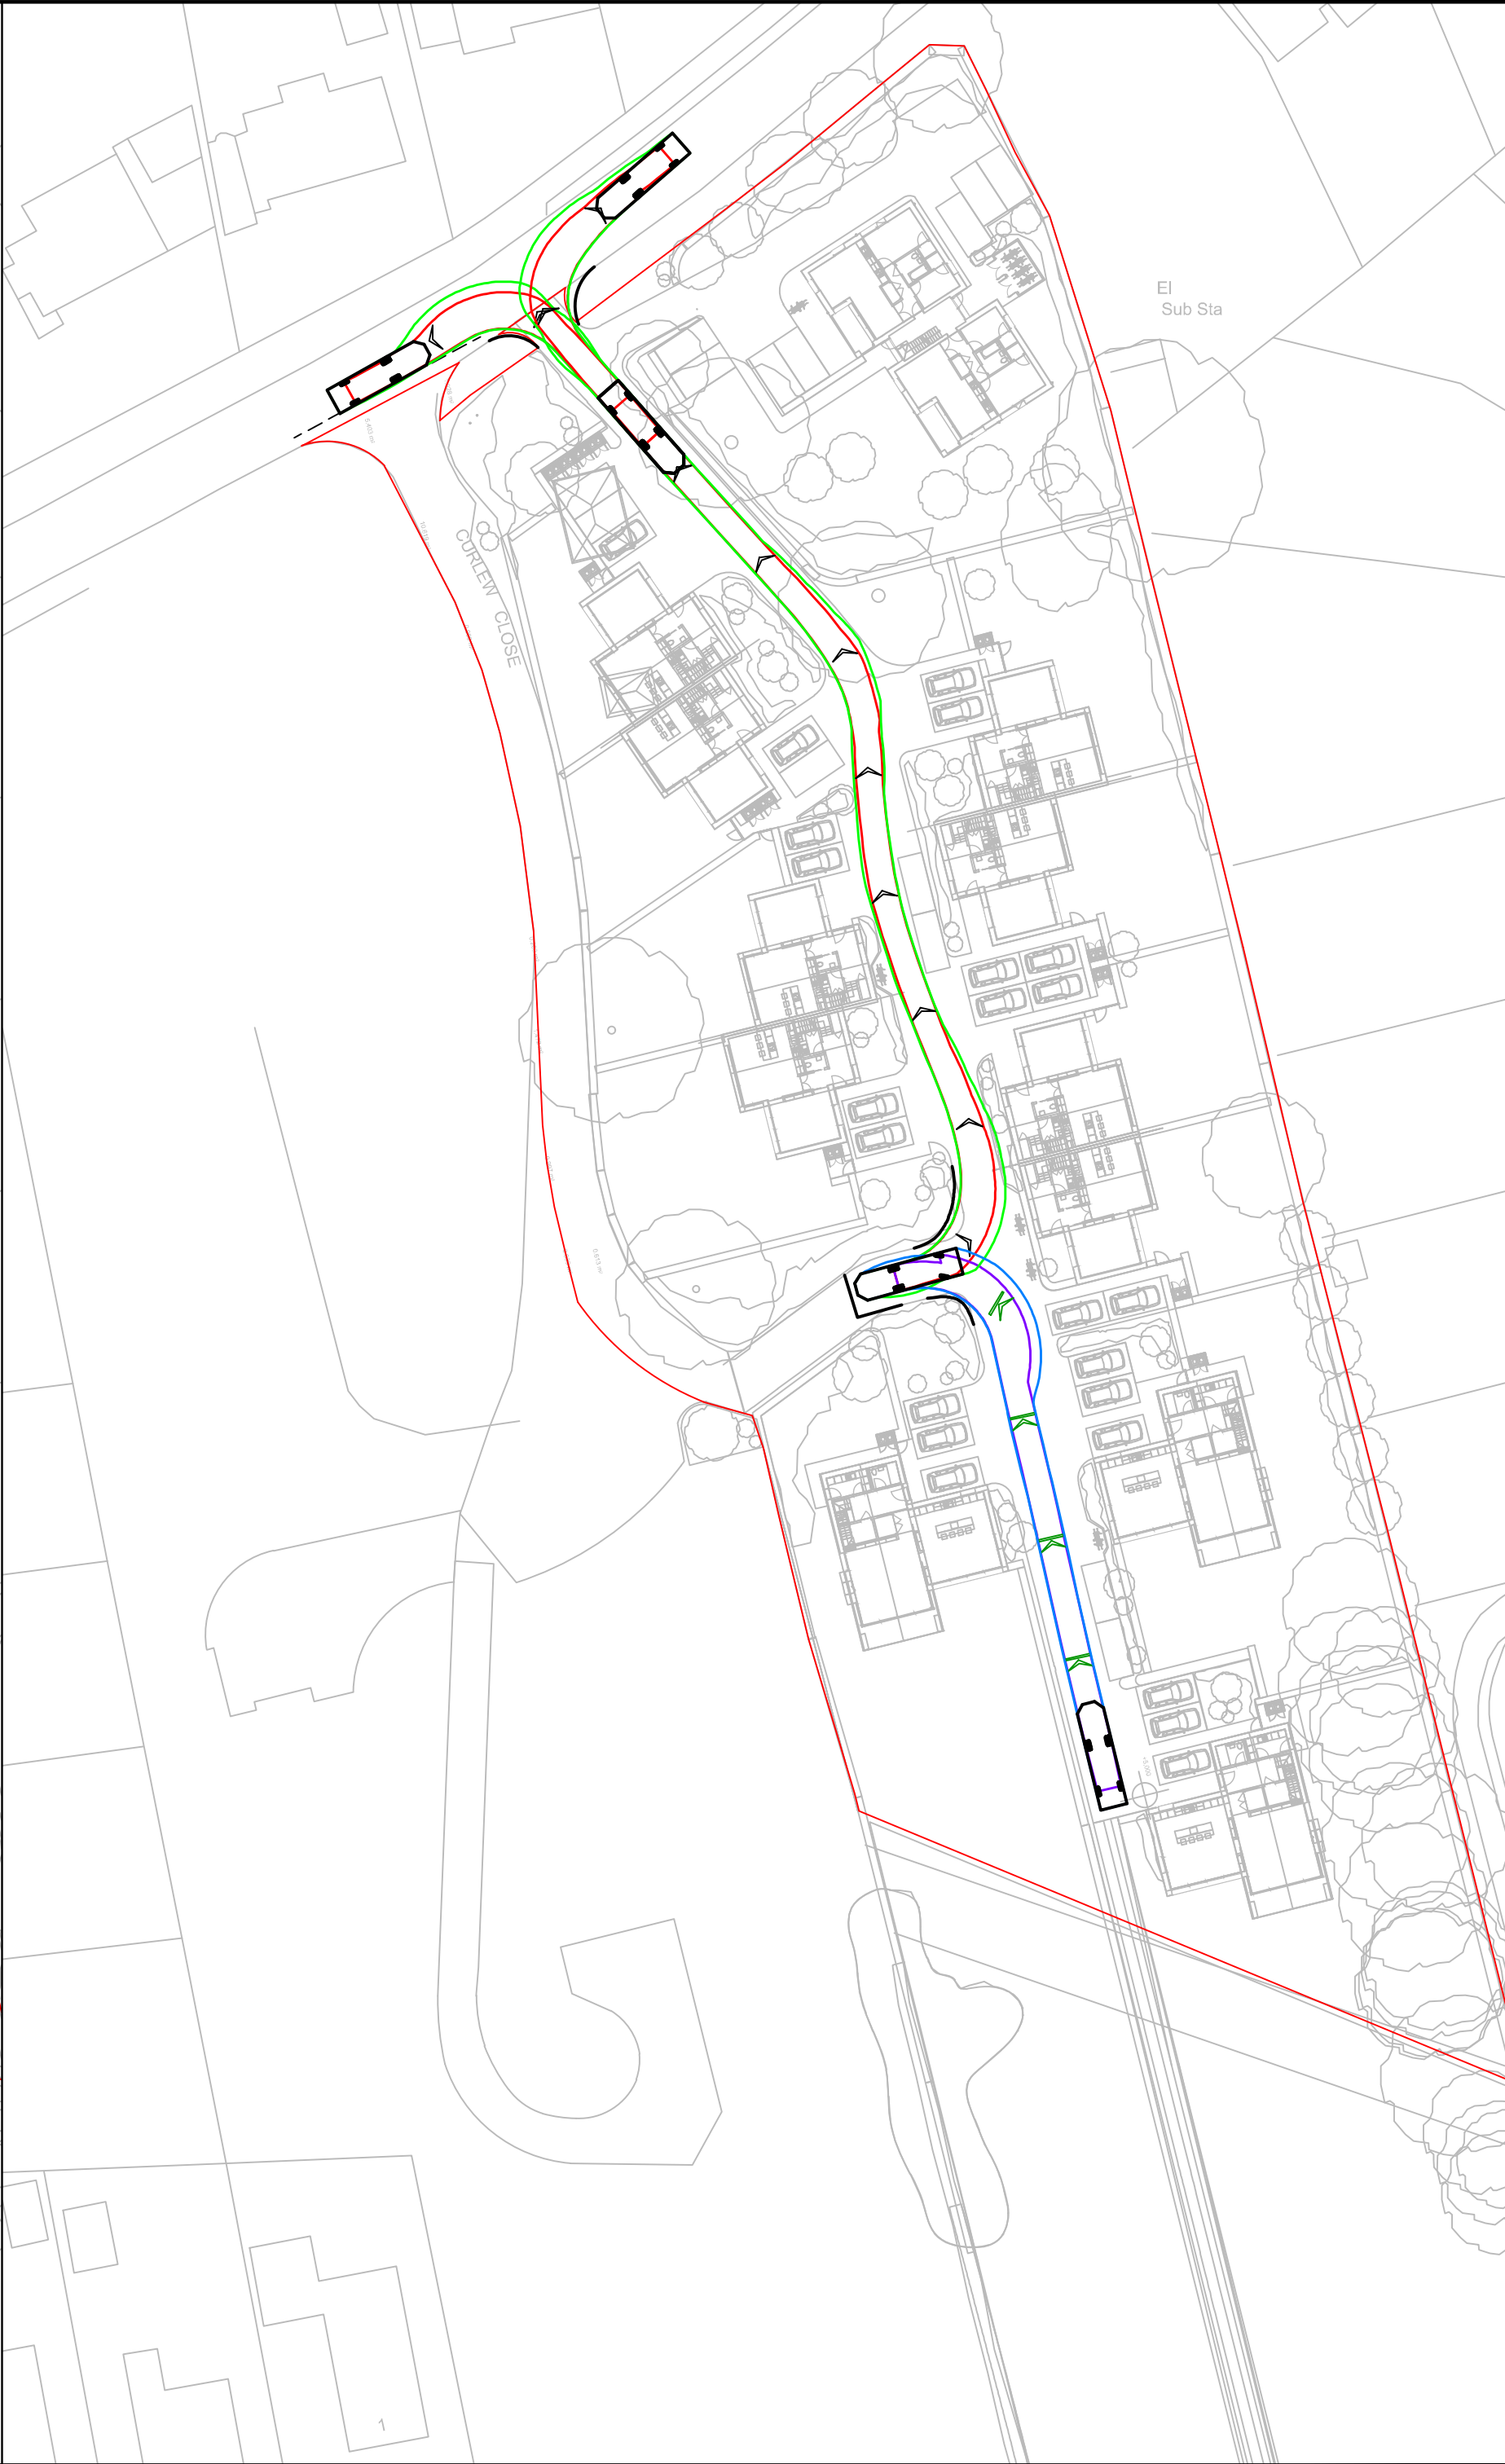

Notes

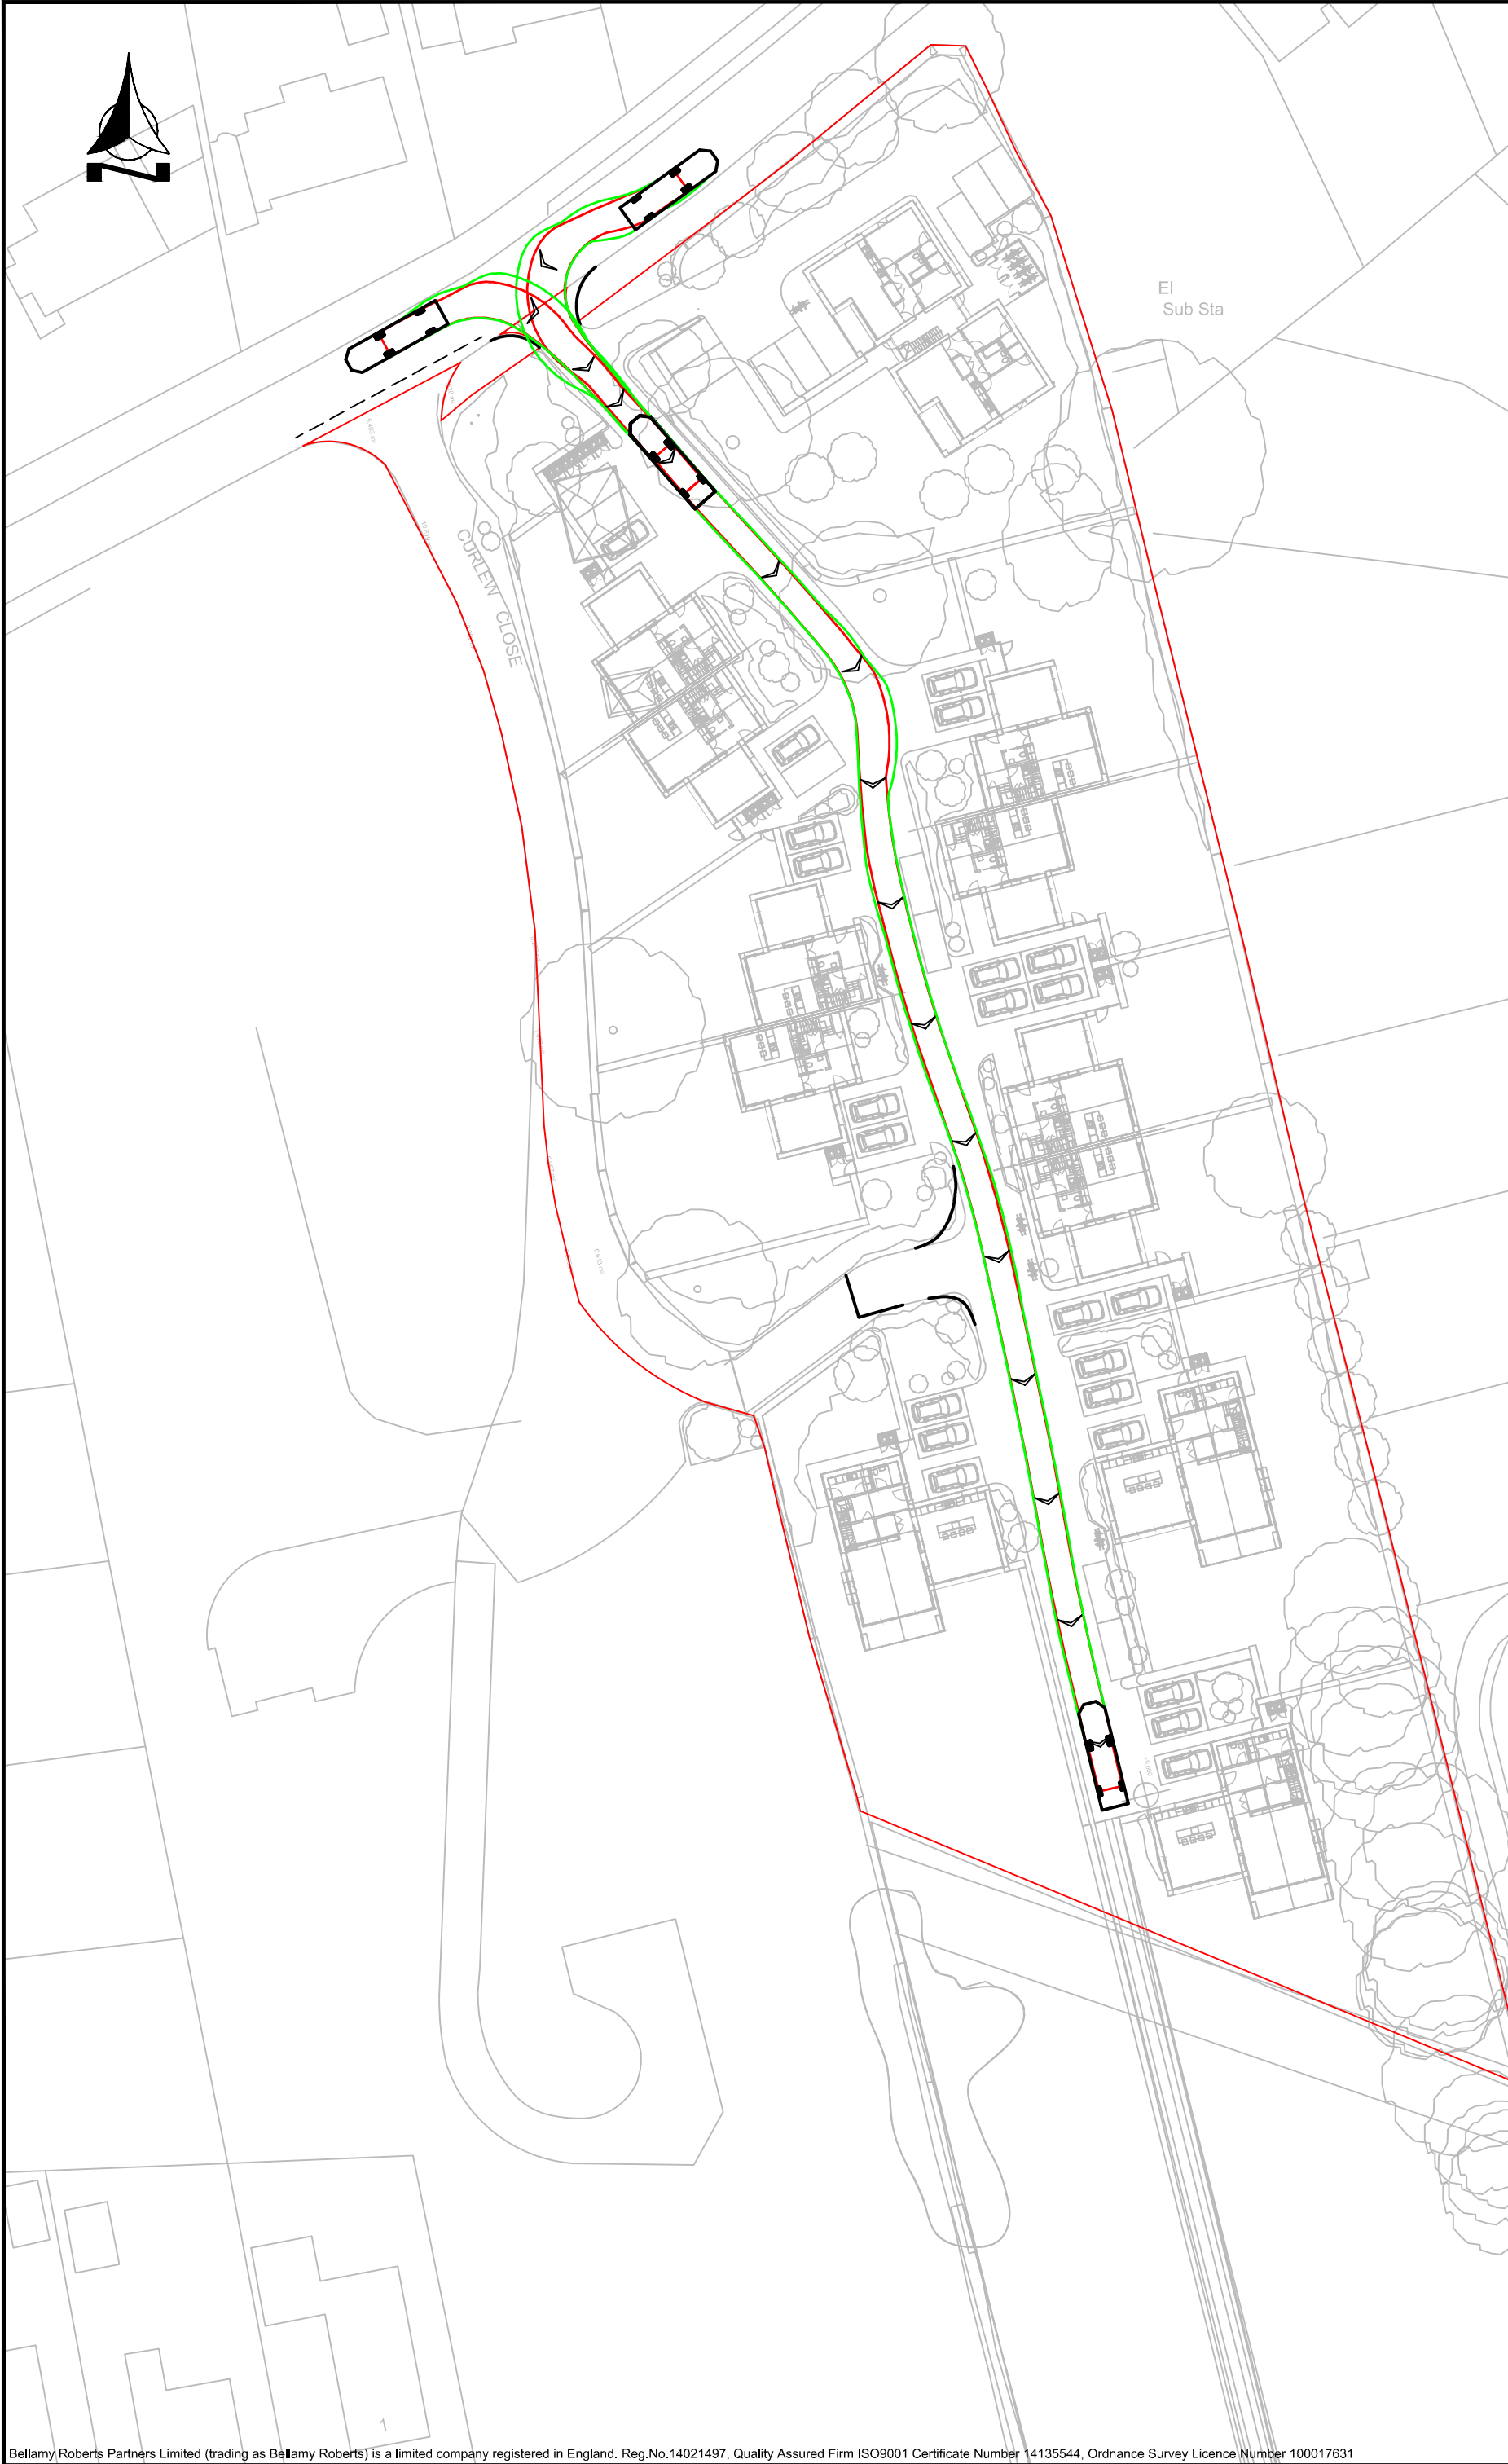

DB32 Fire Appliance
Overall Length 8.680m
Overall Width 2.180m
Overall Body Height 3.450m
Min Body Ground Clearance 0.337m
Max Track Width 2.121m
Lock to lock time 6.00s
Kerb to Kerb Turning Radius 7.910m

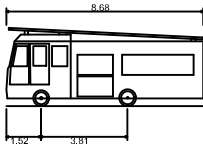

Bellamy Roberts
Clover House
Western Lane
Odiham
Hampshire, RG29 1TU
Tel: 01256 703355
Email: info@bellamyroberts.co.uk

CLIENT
P. Blake & L. Burnet

PROJECT
Warblington Road, Emsworth

TITLE
Fire Tender Access and Internal Tracking

DRAWN BY
MB

DESIGN BY
-

CHK BY
MT

DATE
08/02/24

SCALE
1:500 @ A2

DRAWING No.
5970 / 205

REV No.