


# Window Detail sheet

|                    |       |          |                                                               |      |     |      |
|--------------------|-------|----------|---------------------------------------------------------------|------|-----|------|
| Type No            | 2     | Material | Soft wood timber - Sliding sash extending behind arch as extg |      |     |      |
| Brick opening size | Width | 835      | Height                                                        | 1560 | Arc | 1520 |

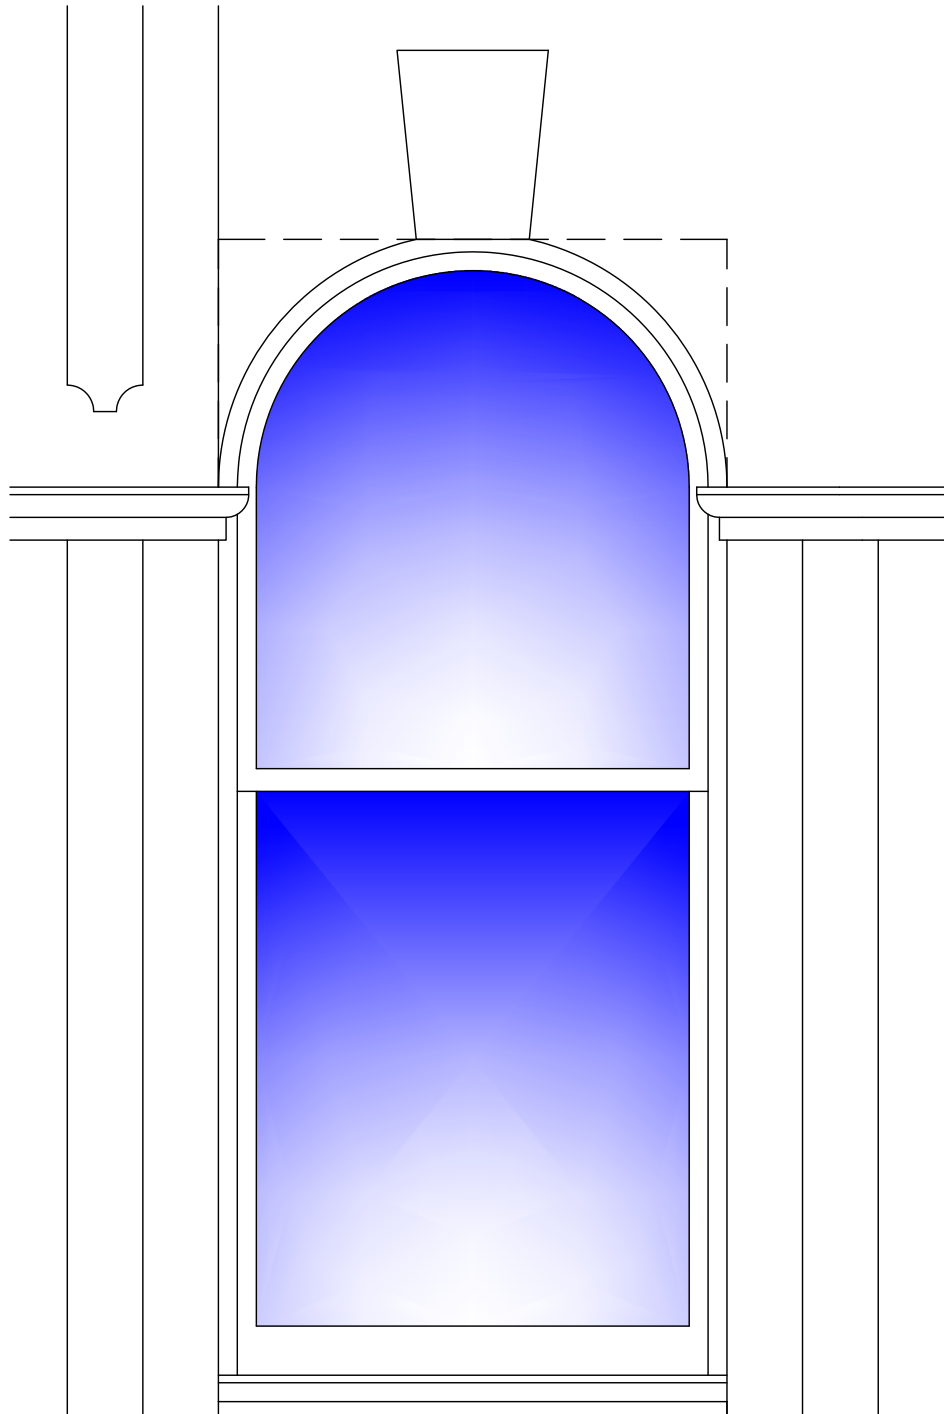

Window ref no's WF3 and 4

|   |               |                                              |          |       |         |        |           |
|---|---------------|----------------------------------------------|----------|-------|---------|--------|-----------|
| <br><b>BOULTER MOSSMAN</b><br><small>PROPERTY &amp; CONSTRUCTION CONSULTANTS</small> | PROJECT NO.   | DRAWING NO.                                  | REVISION | DRAWN | CHECKED | DATE   | SCALE     |
|   | 5052          | WD 2                                         |          | EV    | GG      | Oct 22 | 1/10 @ A3 |
|   | PROJECT TITLE | REPLACEMENT WINDOWS AT 19 EAST STREET HAVANT |          |       |         |        |           |
|   | CLIENT        | VIVID HOUSING ASSOCIATION                    |          |       |         |        |           |