

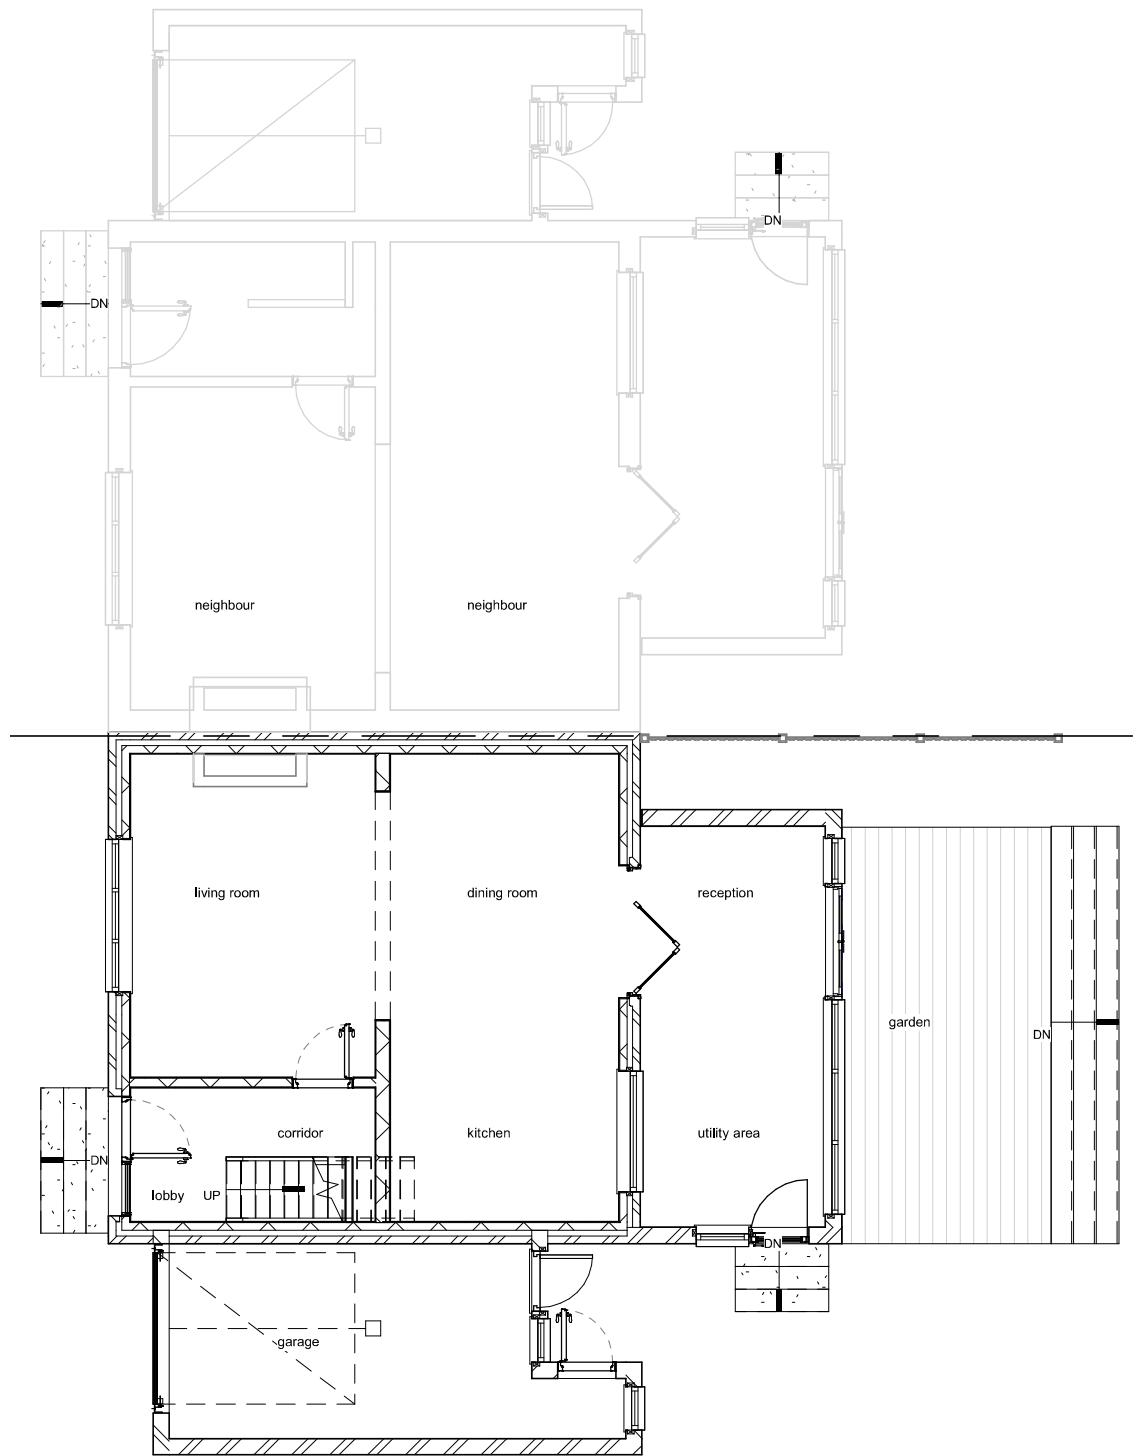


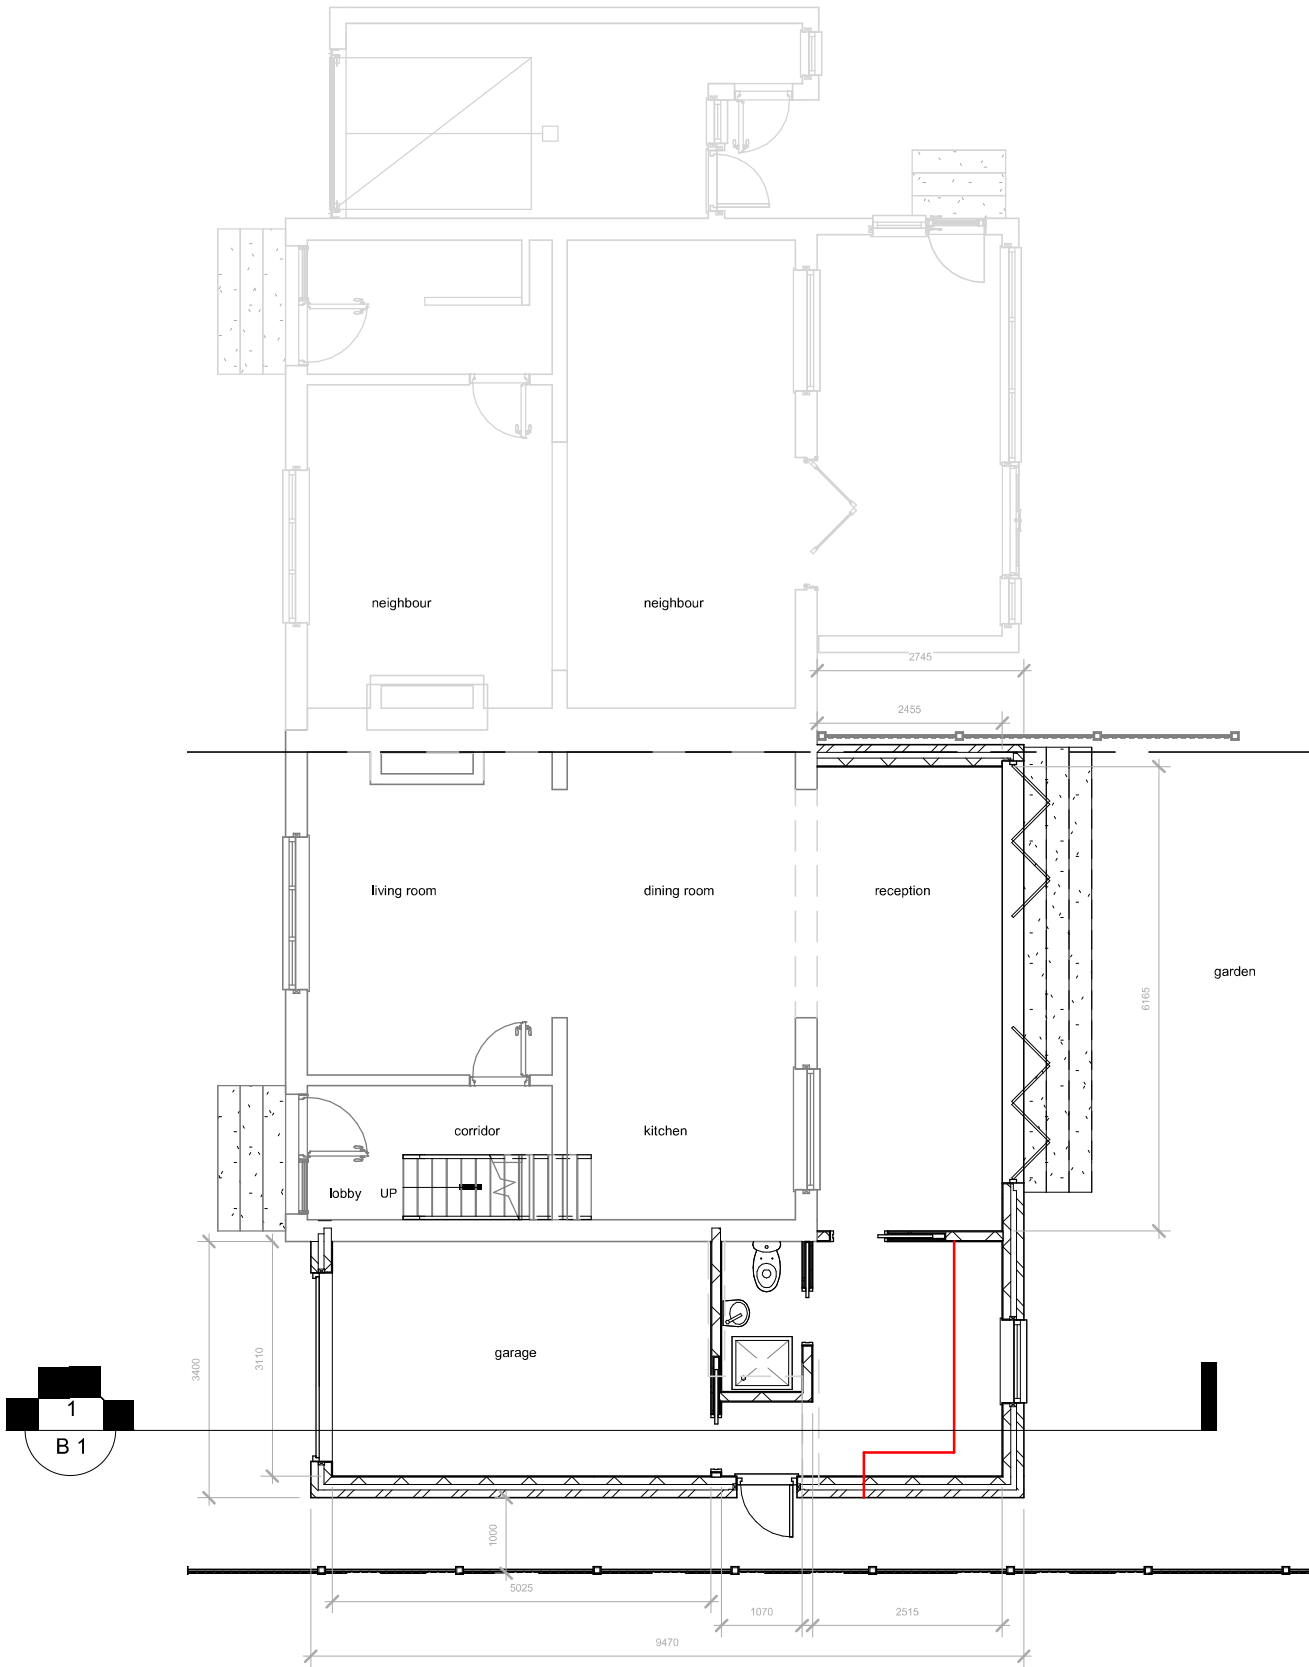

Existing Ground Floor

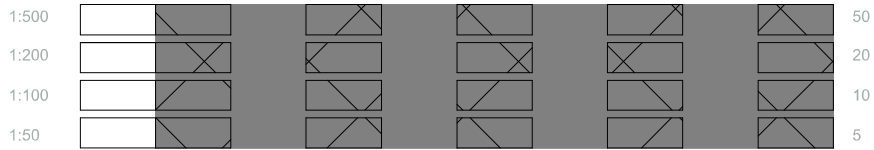

Proposed Ground Floor

pd

parkers

executive

design

All measurement to be checked on site prior to any commenment (C) Copyright of Parkers Design (Southern) Limited. Any reproduction of these drawings will require written authority from the copyright owner.	PROJECT	15 Westways PO9 3LN		CLIENT			Waters	
	SHEET	Ground Floor		Date	Issue Date	Scale (@ A3)	1 : 100	
				Drawn by	SW	DRAWING NUMBER		REV
				Checked by	SR	P 1 v2		
Parkers Design Limited - The Studio @ 90, PO9 2PR	www.pexd.co.uk - info@parkersdesign.com - 07776 008822							