


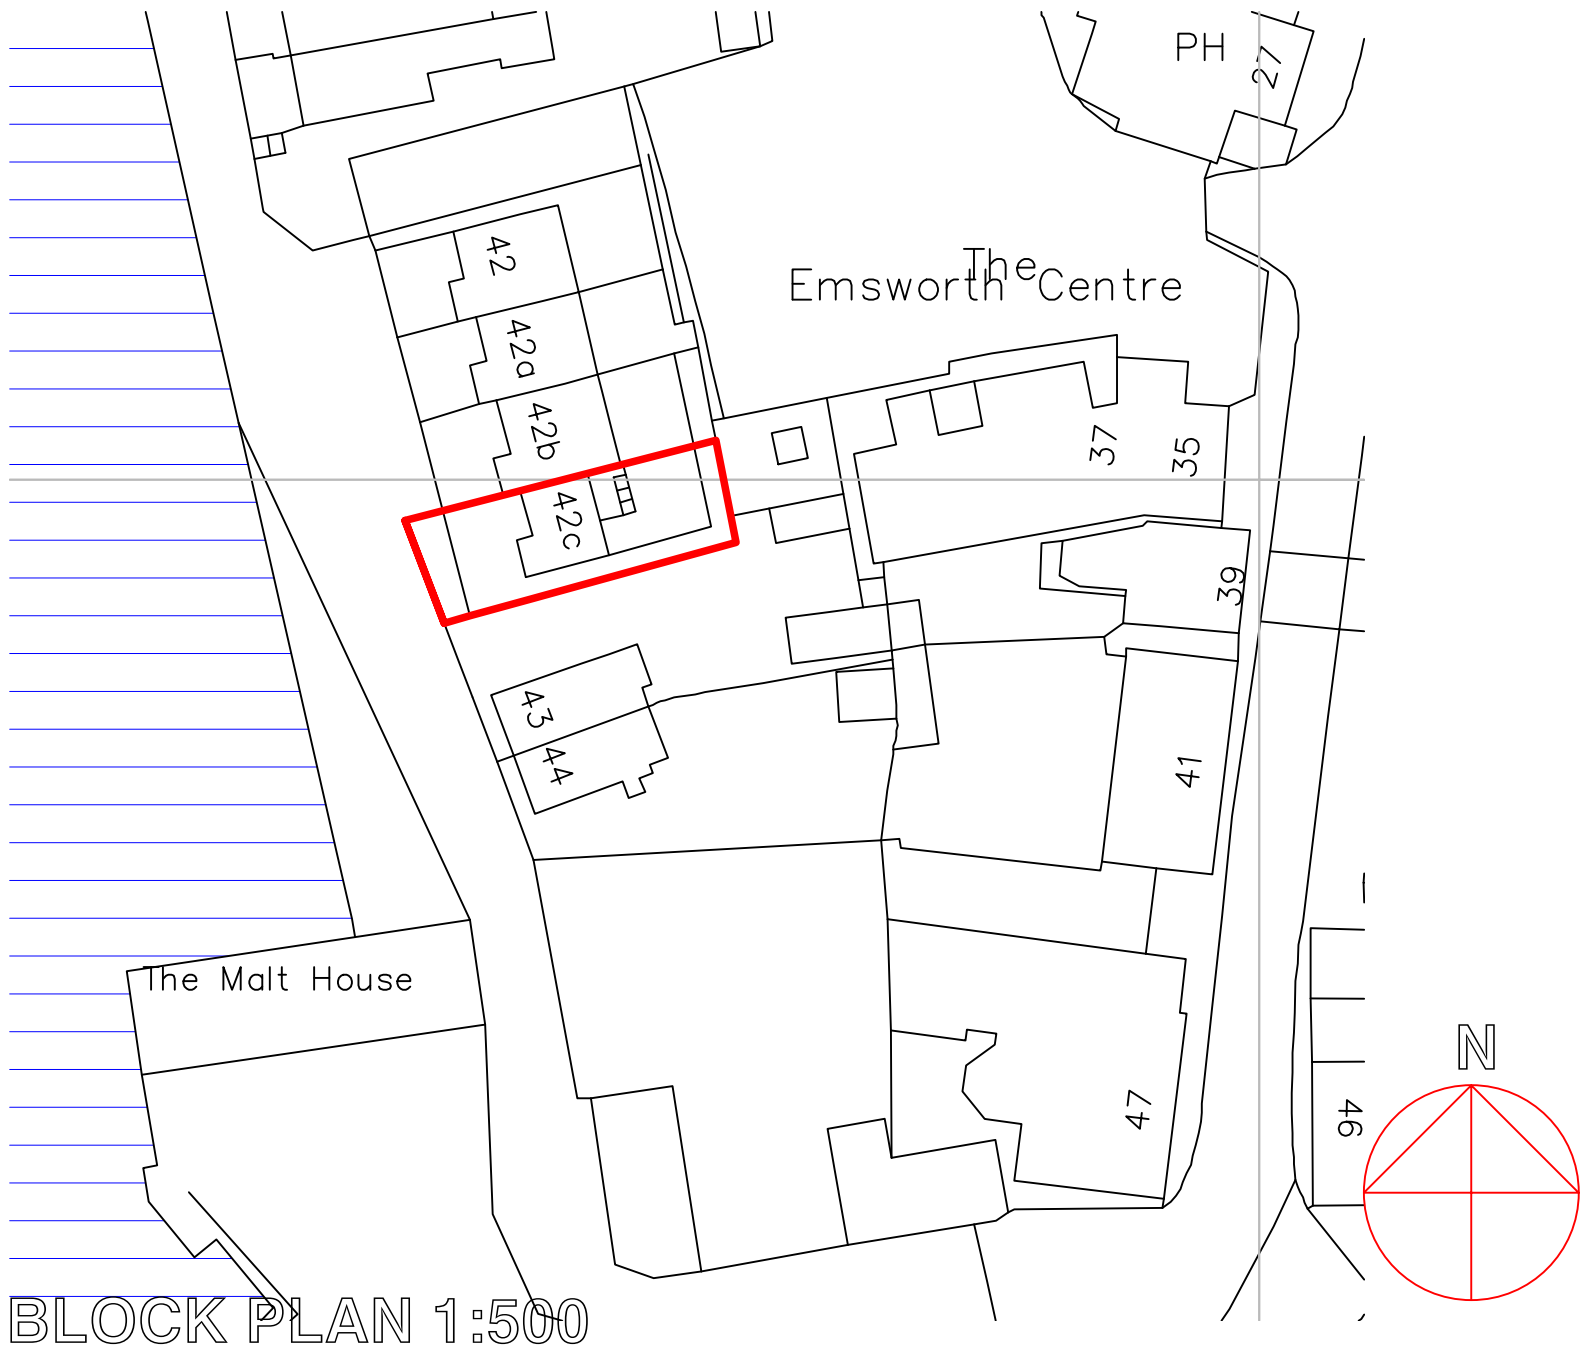

own Copyright and database rights 2022. OS 100031961 National Map Centre. Purchased 22/08/2022 1 year licence.

-	-	-	Drawn LB	Project 42c Bridgefoot Path Emsworth PO10 7EB	Purpose Of Issue
			Checked		
			1:1250 & 1:500 AT A3	Drawing LOCATION AND BLOCK PLANS	Drawing No 2306-L01
Date	Rev	Revisions	Date		Rev

.././././Desktop/ .bmp

Lewis Barker & Associates
Chartered Architects
20 Church Street
Twickenham TW1 3NJ
T : 020 8617 3318
M : 07590 074 590
E : lewisbarker1@mac.com
W : lewisbarker.net