


7 Rowlands Avenue - Location Plan

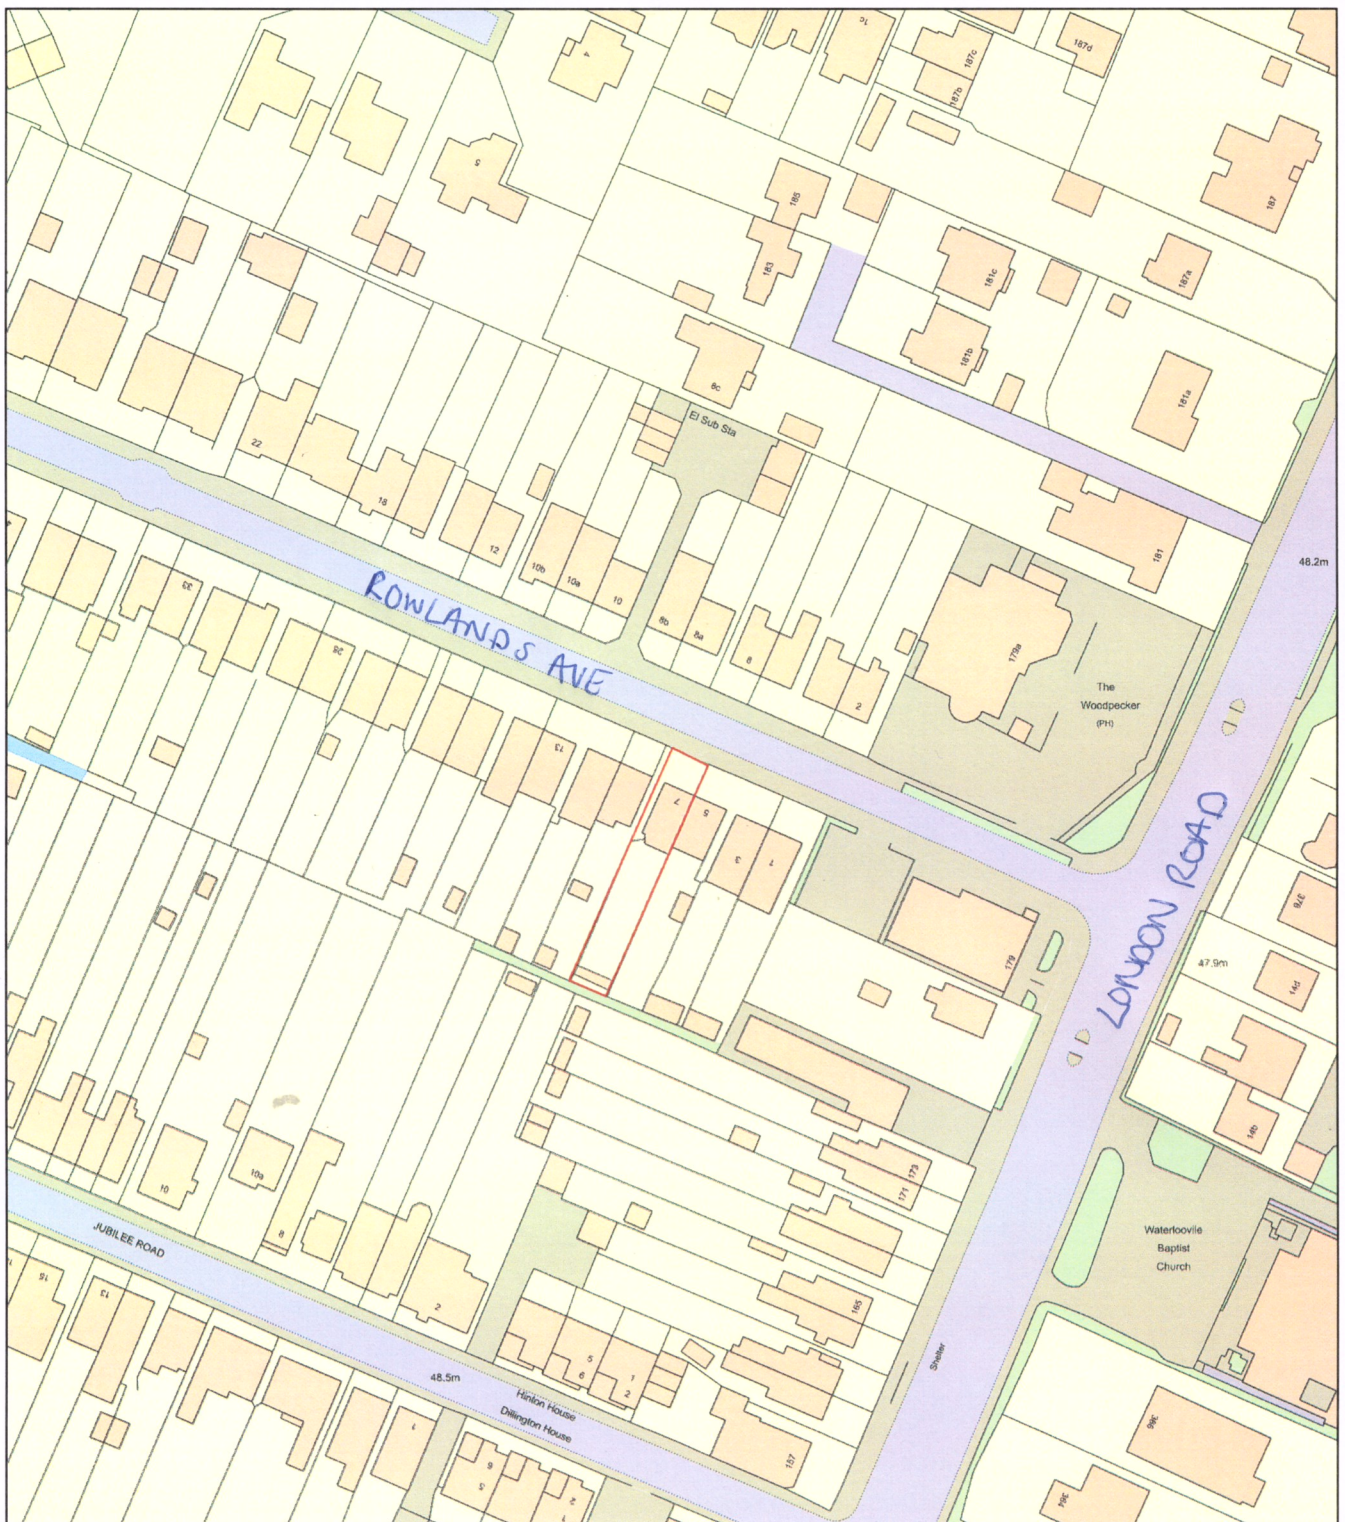

0 50
Metres



Plan Produced for: 7 Rowlands Avenue

Date Produced: 27 Jun 2022

Plan Reference Number: TQRQM22178112636582

Scale: 1:1250 @ A4