
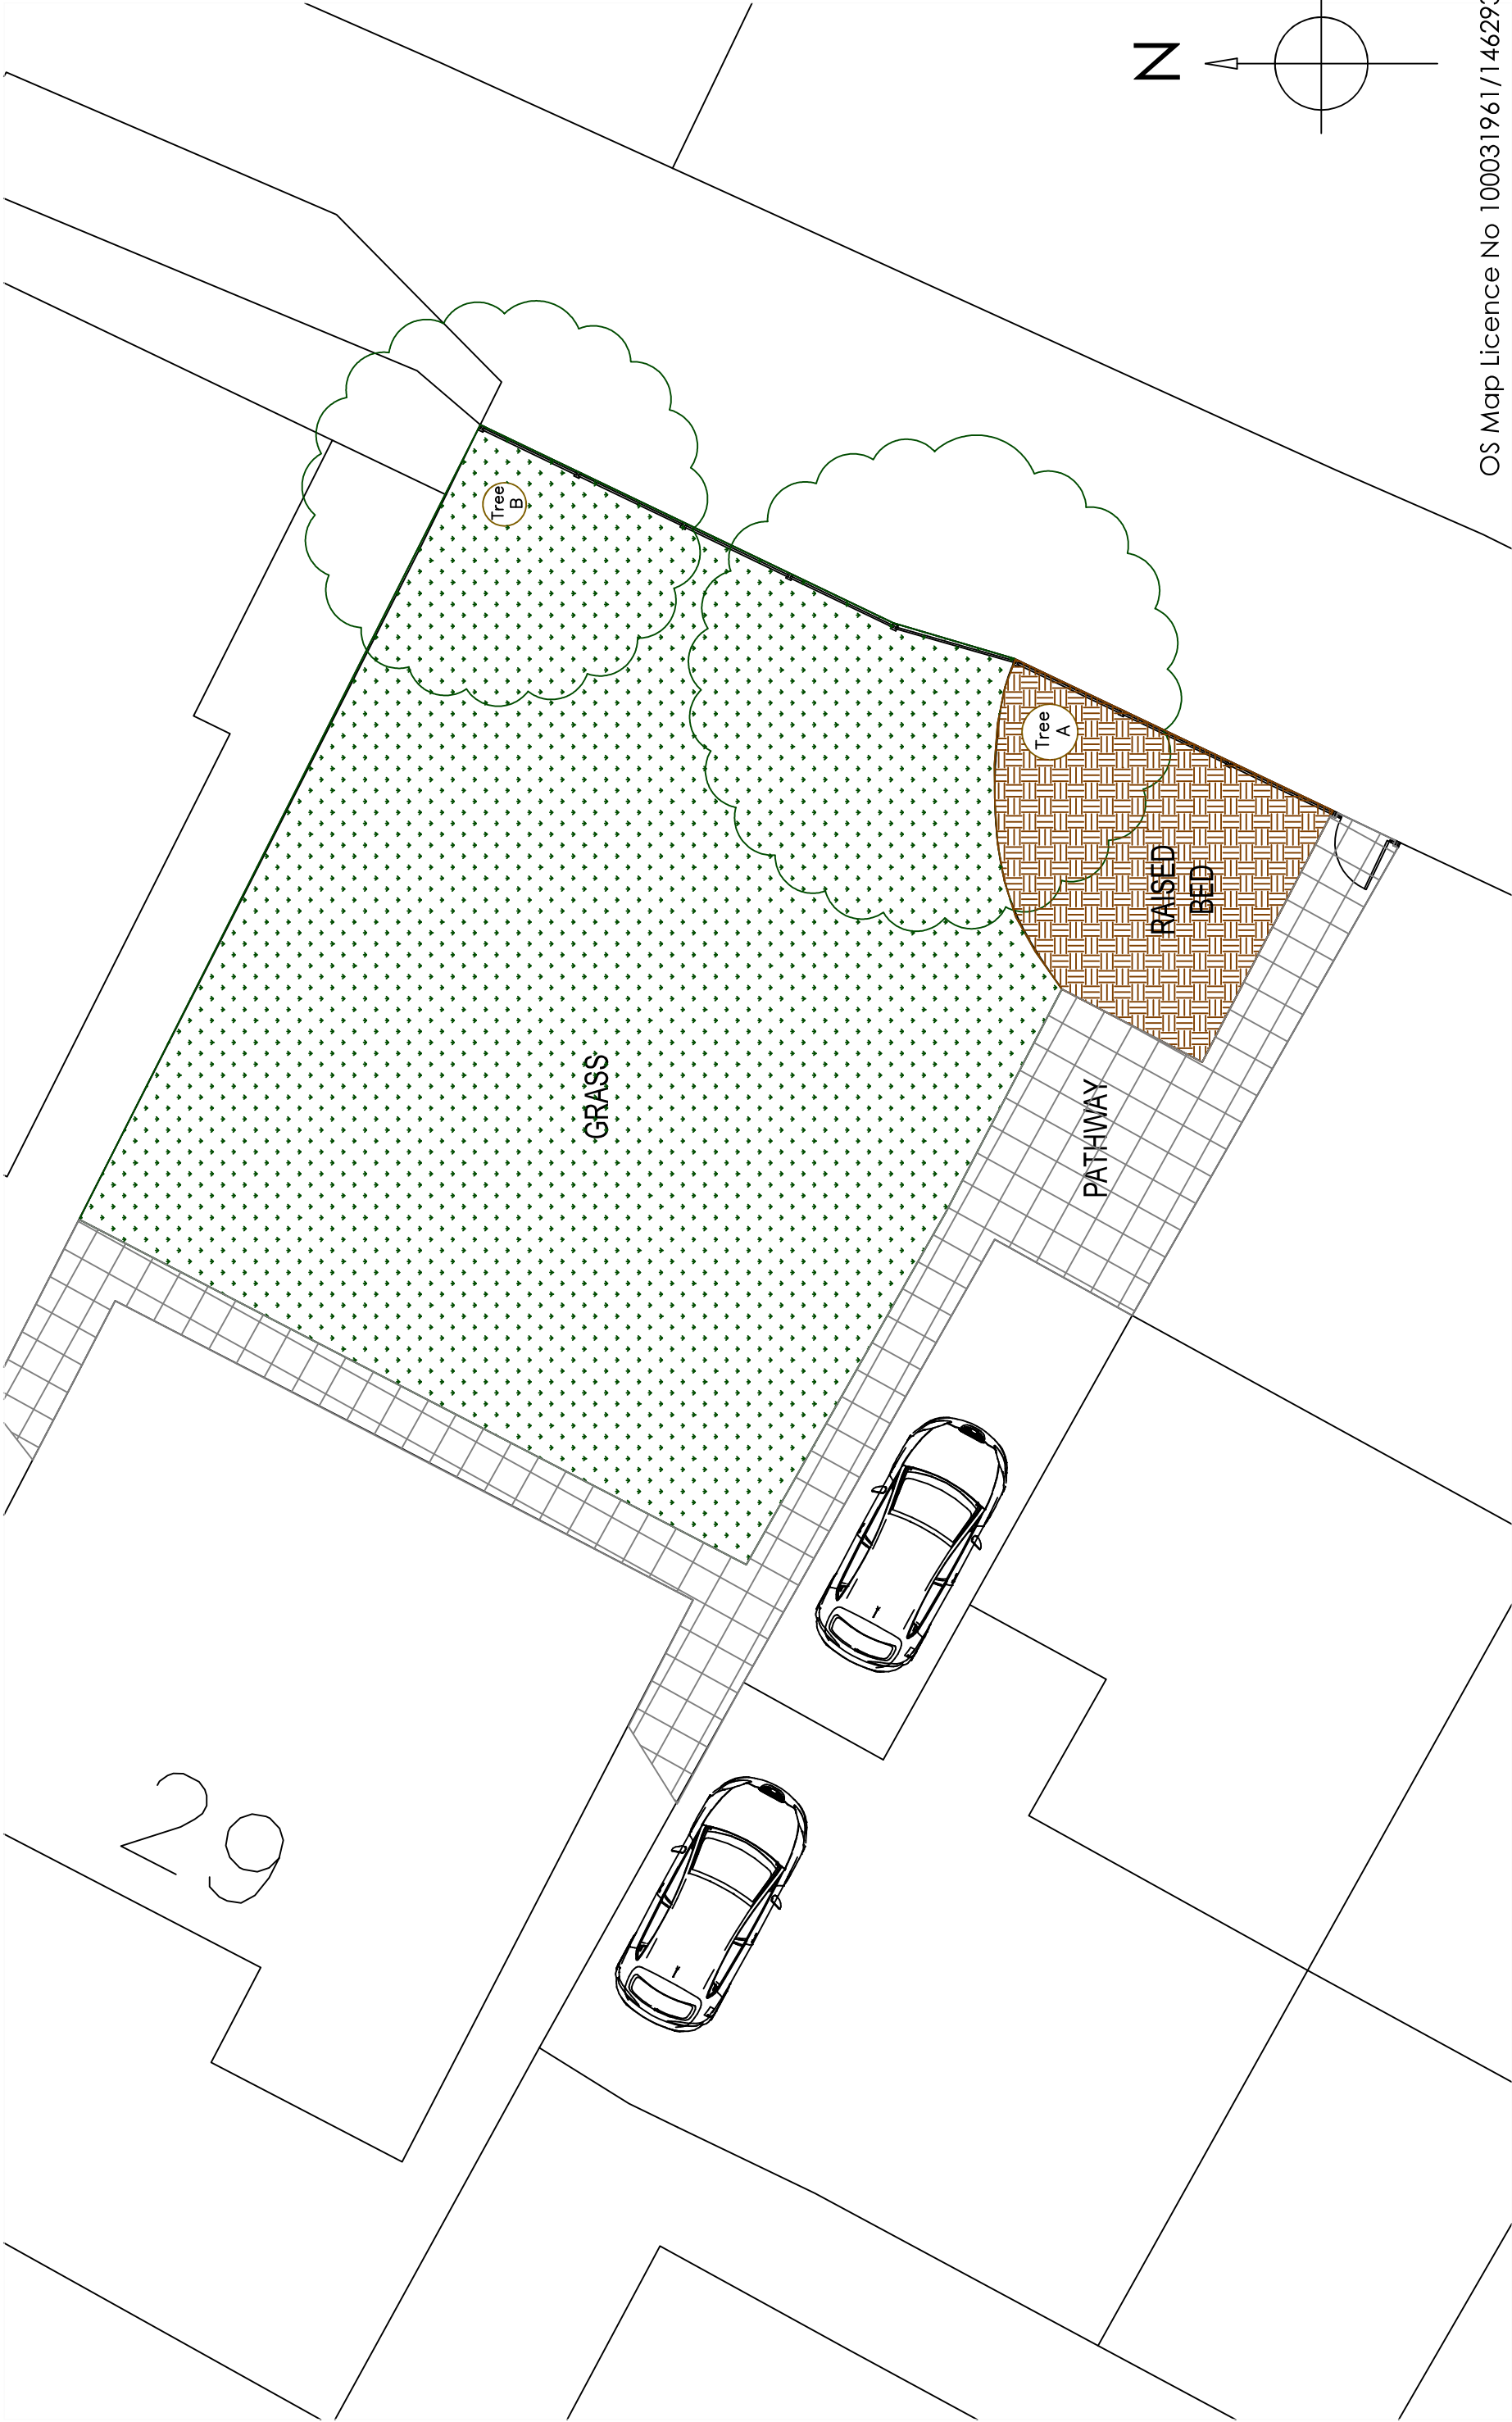


OS Map Licence No 100031961/146293

Copyright is reserved by GBS Designs and is issued on the condition that it is not copied or disclosed by or to any unauthorised persons without prior consent in writing from GBS Designs.  
All dimensions to be checked on site  
All structural elements to be specified by a suitably qualified structural engineer.

| REV | DESCRIPTION                         | DRAWN | DATE     |
|-----|-------------------------------------|-------|----------|
| -   | Initial design                      | GBS   | 23.05.22 |
| A   | Creation of drawing No.'s 12 and 13 | GBS   | 03.08.22 |
|     |                                     |       |          |
|     |                                     |       |          |
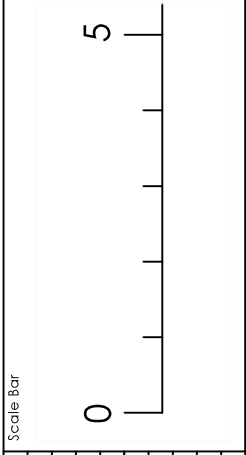

|             |                  |
|-------------|------------------|
| Drawing Ref | 29 FRESHFIELD 03 |
| Scale at A1 | N/A              |
| Scale at A3 | 1:100            |
| Date        | 23 MAY 2022      |
| Drawn by    | GBS              |

Drawing Title  
29 Freshfield Gardens,  
Waterlooville,  
Hampshire,  
PO7 7TL.