


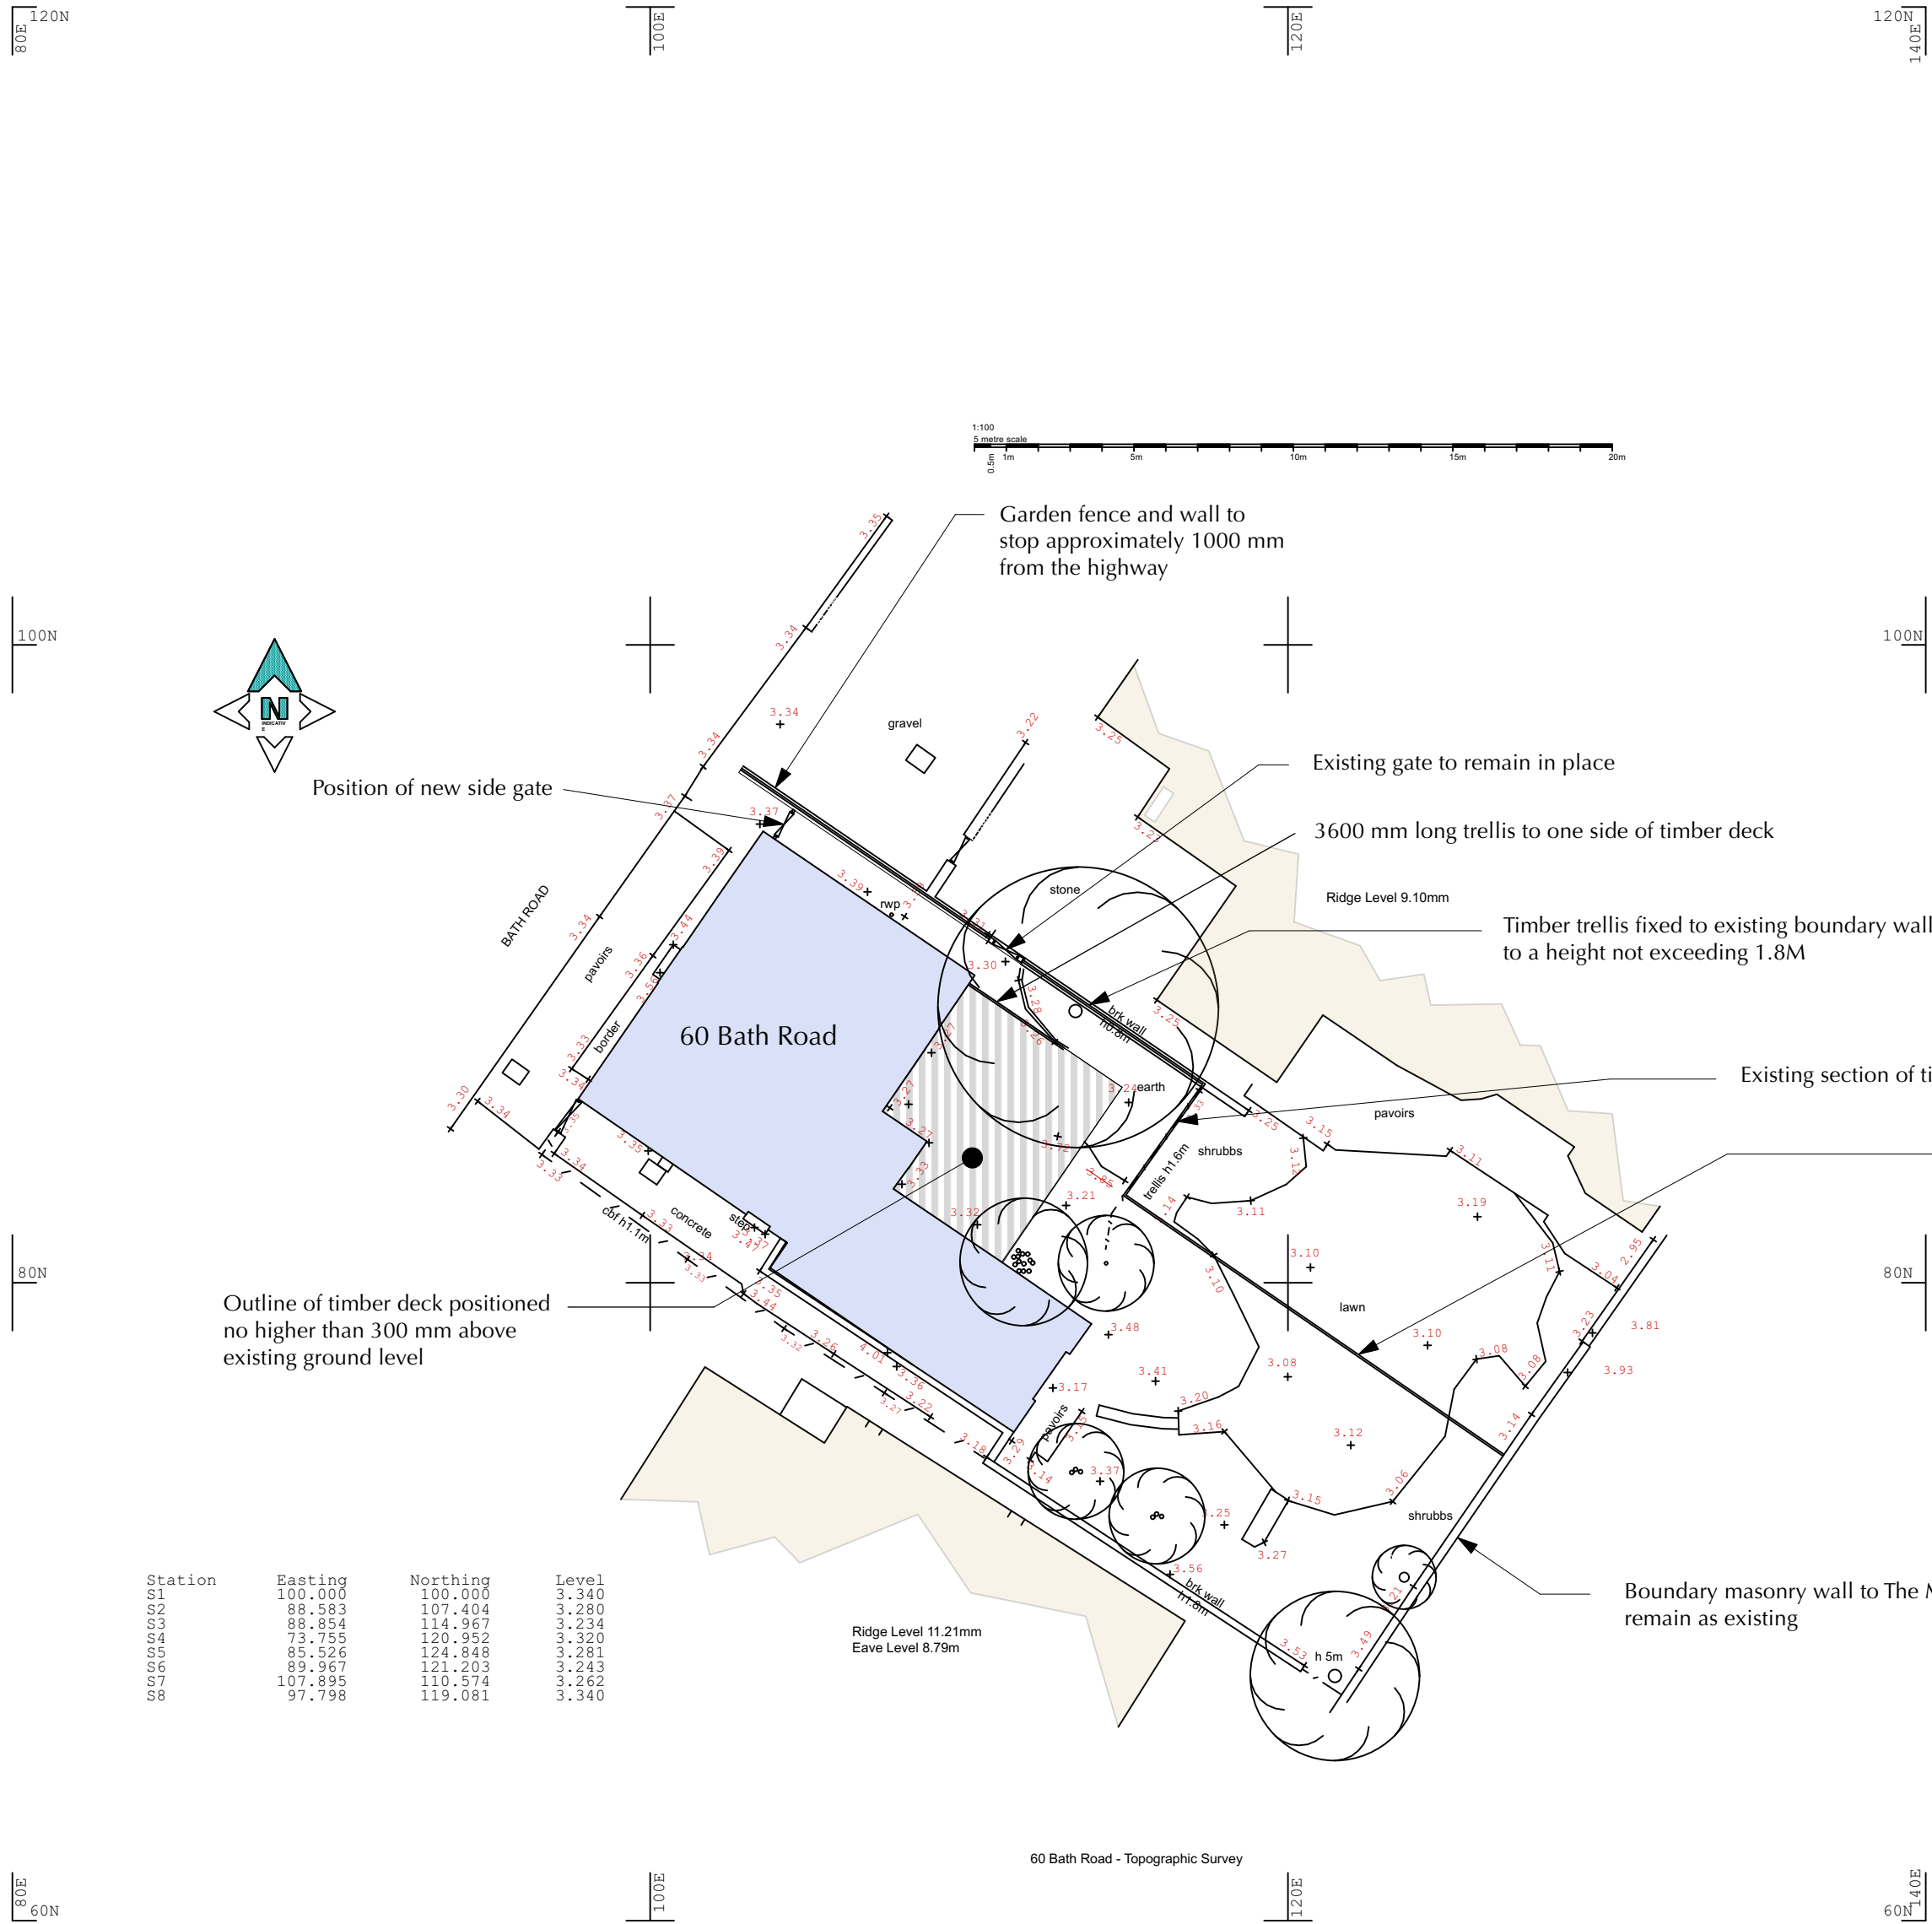

Notes:

Red figures denote existing ground levels

Levels of ridge heights to 59 and 61 Bath Road shown

Notes: Do not scale unless for planning purposes Use only figured dimensions for construction All dimensions to be checked and verified on site by the contractor All dimensions in mm (millimeters) unless otherwise stated Ordnance Survey License for copy of information from other purchased sources is 100045241 SCALE IS CORRECT WHEN PRINTED A2	Revision	date	index	Client	Job Title	Drawing Title	Vincent Edberg Architect 28a The Spain Petersfield Hampshire GU32 3LA Tel:01730 264499 e-mail: studio@vincentedberg.co.uk	Drawn VE	Scale 1:200
	Details of north boundary fencing added	19.04.22	A	Mr & Mrs Ben Oakley	Westview 60 Bath Road Emsworth PO10 7ES	Topographical Plan including site levels		Amended 19/04/2022	Date 16/02/2022
								Job Number/Drawing Number 617 - 04	Rev. A