


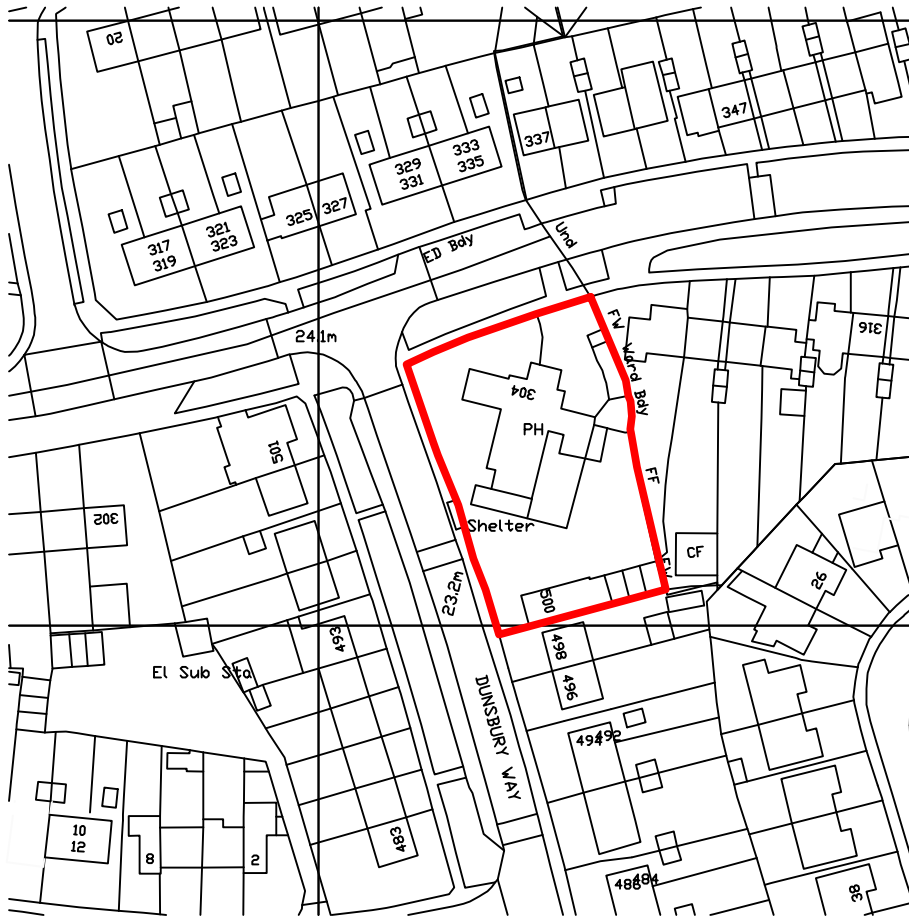

Crown Copyright and database rights 2023. OS 100031961 National Map Centre.
Purchased 05/01/2023 1 year licence.



20 0 20 40 60 80 100



Metres

THREDS CONSTRUCTION						
CLIENT:	PROJECT: THE SWALLOW 500 Dunsbury Way Havant PO9 5BL		DRAWING TITLE: LOCATION PLAN		REV: DESCRIPTION:	DATE:
DRAWING No: 23.TH.01 - 003	REV:	SCALE: 1:1250 @ A4	STATUS:	DRAWN BY:	DATE: 05-01-2023	This drawing is the property of Threds Construction and is issued on the condition that it is not copied or reproduced without their consent. All dimensions to be checked on site.