




■ 'Frosted' - no see-through vision

Lumisty MFZ will be used which will restrict head on viewing

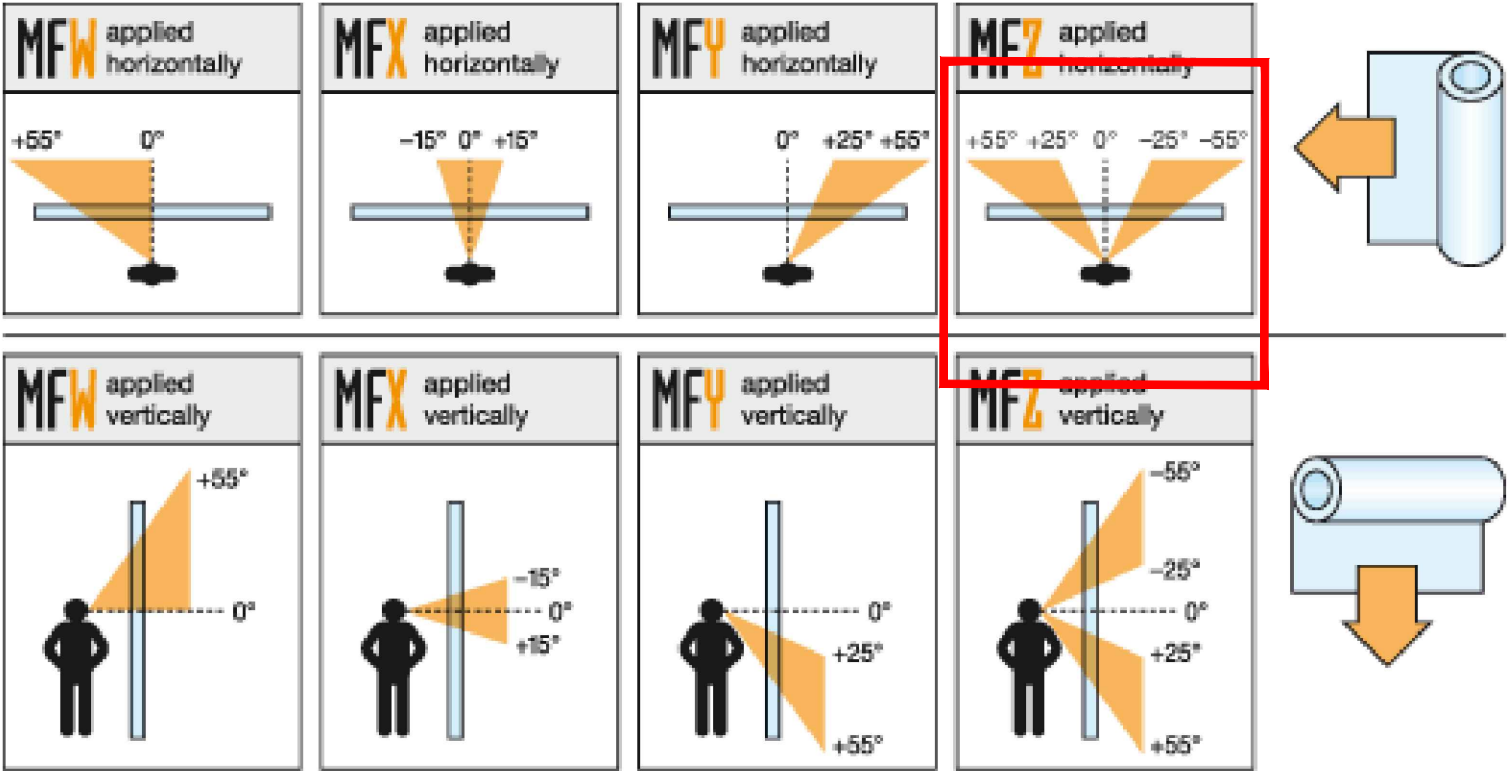

Lumisty in Practice



Lumisty in Practice

Lumisty
Lumisty's appearance changes by becoming transparent or translucent according to the viewing angle, creating an unexpected and delightful visual sensation. In fact, when seeing it for the first time, people often think it's an optical illusion. When you walk past a window with Lumisty applied, a perfectly transparent surface becomes partially frosted in a step or two. A few more steps in and the glass is completely frosted. Walk backward and it's clear again. It does this by scattering incident light from certain angles whilst transmitting light from all others.

Applications
Lumisty can be used on interior and exterior glass, acrylic and polycarbonate surfaces, staircases and escalators, glazed partitions, workstation screens, store fronts and more.

Light
In both of its forms, clear and frosted, the total amount of light transmitted by the film is approximately 88 percent. Lumisty also performs like many of our other top-quality films. Like solar film, it reduces harmful UV rays by up to 98 percent, and like security film, it will prevent shards of glass from falling to the ground if it's broken.

do not scale:
detailed drawings and larger scale drawings take precedence. Figured dimensions only are to be taken from this drawing.

dimensions:
All building and site dimensions, levels and sewer invert levels at connection points are to be checked and verified on site by the contractor before the commencement of works. All dimensions are to be checked prior to the placement of materials or the fabrication of work and any discrepancy, omission or error is to be reported to the Architect immediately for verification.

specification:
The Contractor is to comply with current Building Legislation, British Standard Specifications, Building Regulations etc. Whether or not specifically stated on this drawing. This drawing must be checked against and read in conjunction with any structural or other relevant specialist and design documentation provided.

revisions:

PLANNING

client:
Mr Schneck

project:
268-288
London Road
Waterlooville
PO7 7DS

description:
Lumisty Information



head office:
the old stone masons, 10 st johns st,
abergavenny, monmouthshire. np7 5rt
tel: 01873 851125 fax: 01873 851127

newport:
first floor, 5 gold tops,
newport, south wales. np20 4pg
tel: 01633 245020

e: mail: info@jdwarehitects.co.uk
w: www.jdwarehitects.co.uk

drawn:	scale:	
rl	N/A	@A3
date:	sheet	of:
Nov 22	SHEET	OF
job drwg. no:	JW1110-105	
rev:		