



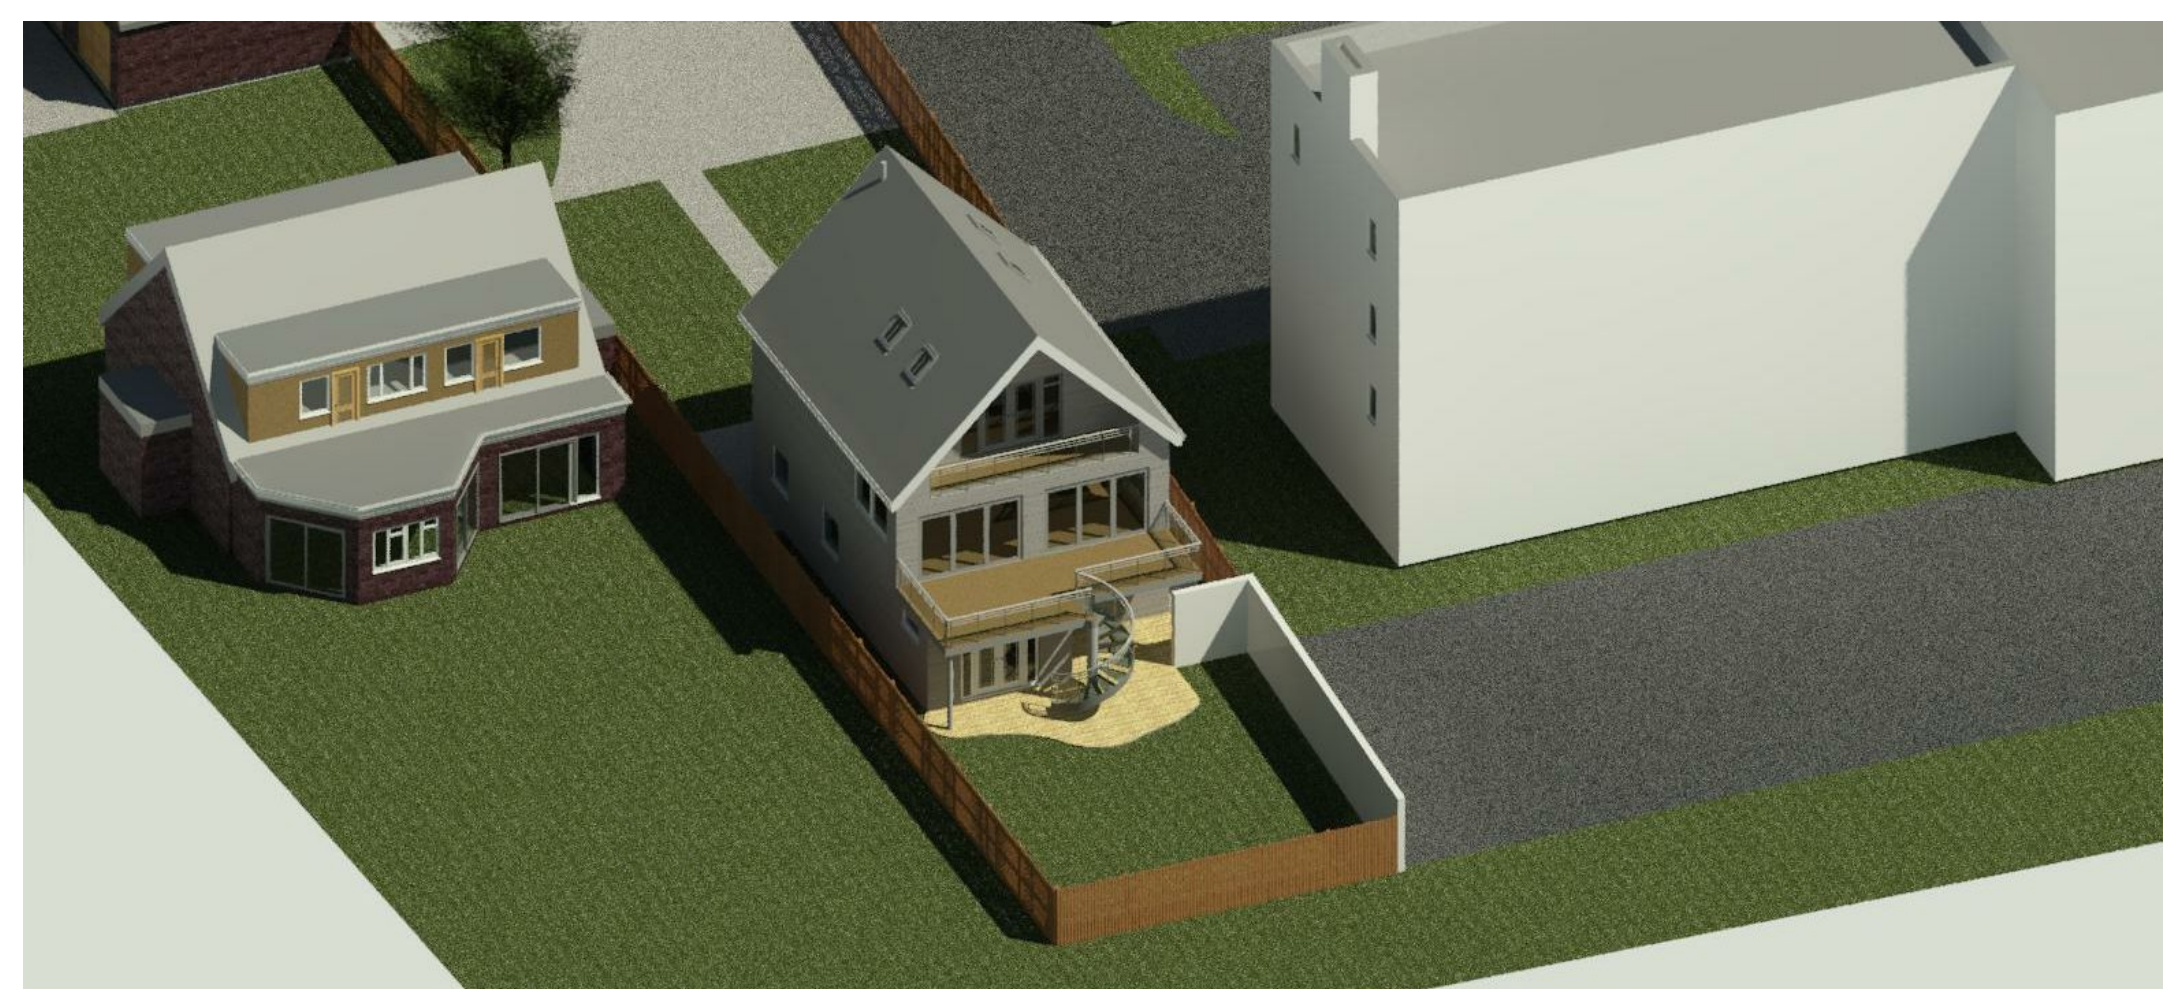

**IJ Murray
Associates
Ltd**

www.ijma.co.uk

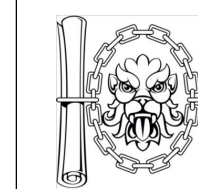

CIAT
REGISTERED PRACTITIONER

IJ Murray Associates Ltd
200 Seafront
Hayling Island
Hampshire
PO11 9HR
Phone 07779 246915
e-mail ian@ijma.co.uk

These drawings are for planning and building regulation purposes only and are not for construction. All dimensions should be checked on site before work commences

These Drawings are the property of IJ Murray Associates Ltd and should not be reproduced or used in any way without the permission of a Director of IJ Murray Associates Ltd

Drawing A1 no borders

[illegible]

Andy James
93 Sea Front HI
V2

Proposed Views

Project number	Project Number
----------------	----------------

Date	Issue Date
------	------------

Drawn by	Author
----------	--------

Checked by	Checker
------------	---------

A115

Scale	1 : 1
-------	-------