

PRODUCTS & MATERIALS

Dunsbury Park Site Materials

Document Prepared for:



Flat Top Concrete Edging Path



Tactile Paving
With safety bollard



Falco Quarter Cycle Shelter
Colour: Black

Marshall's Kerb
Range: HB2 Kerbing




Green Landscape
Grassland, Trees & General Shrubland
See details from Landscape Design Scheme



Trief Safety Kerb




Concrete Service Yard

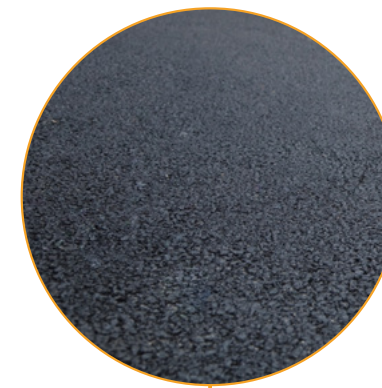

Back of House Footpath Tarmac
Finish: Textured
Colour: Natural




Paladin Fence
Colour: Black

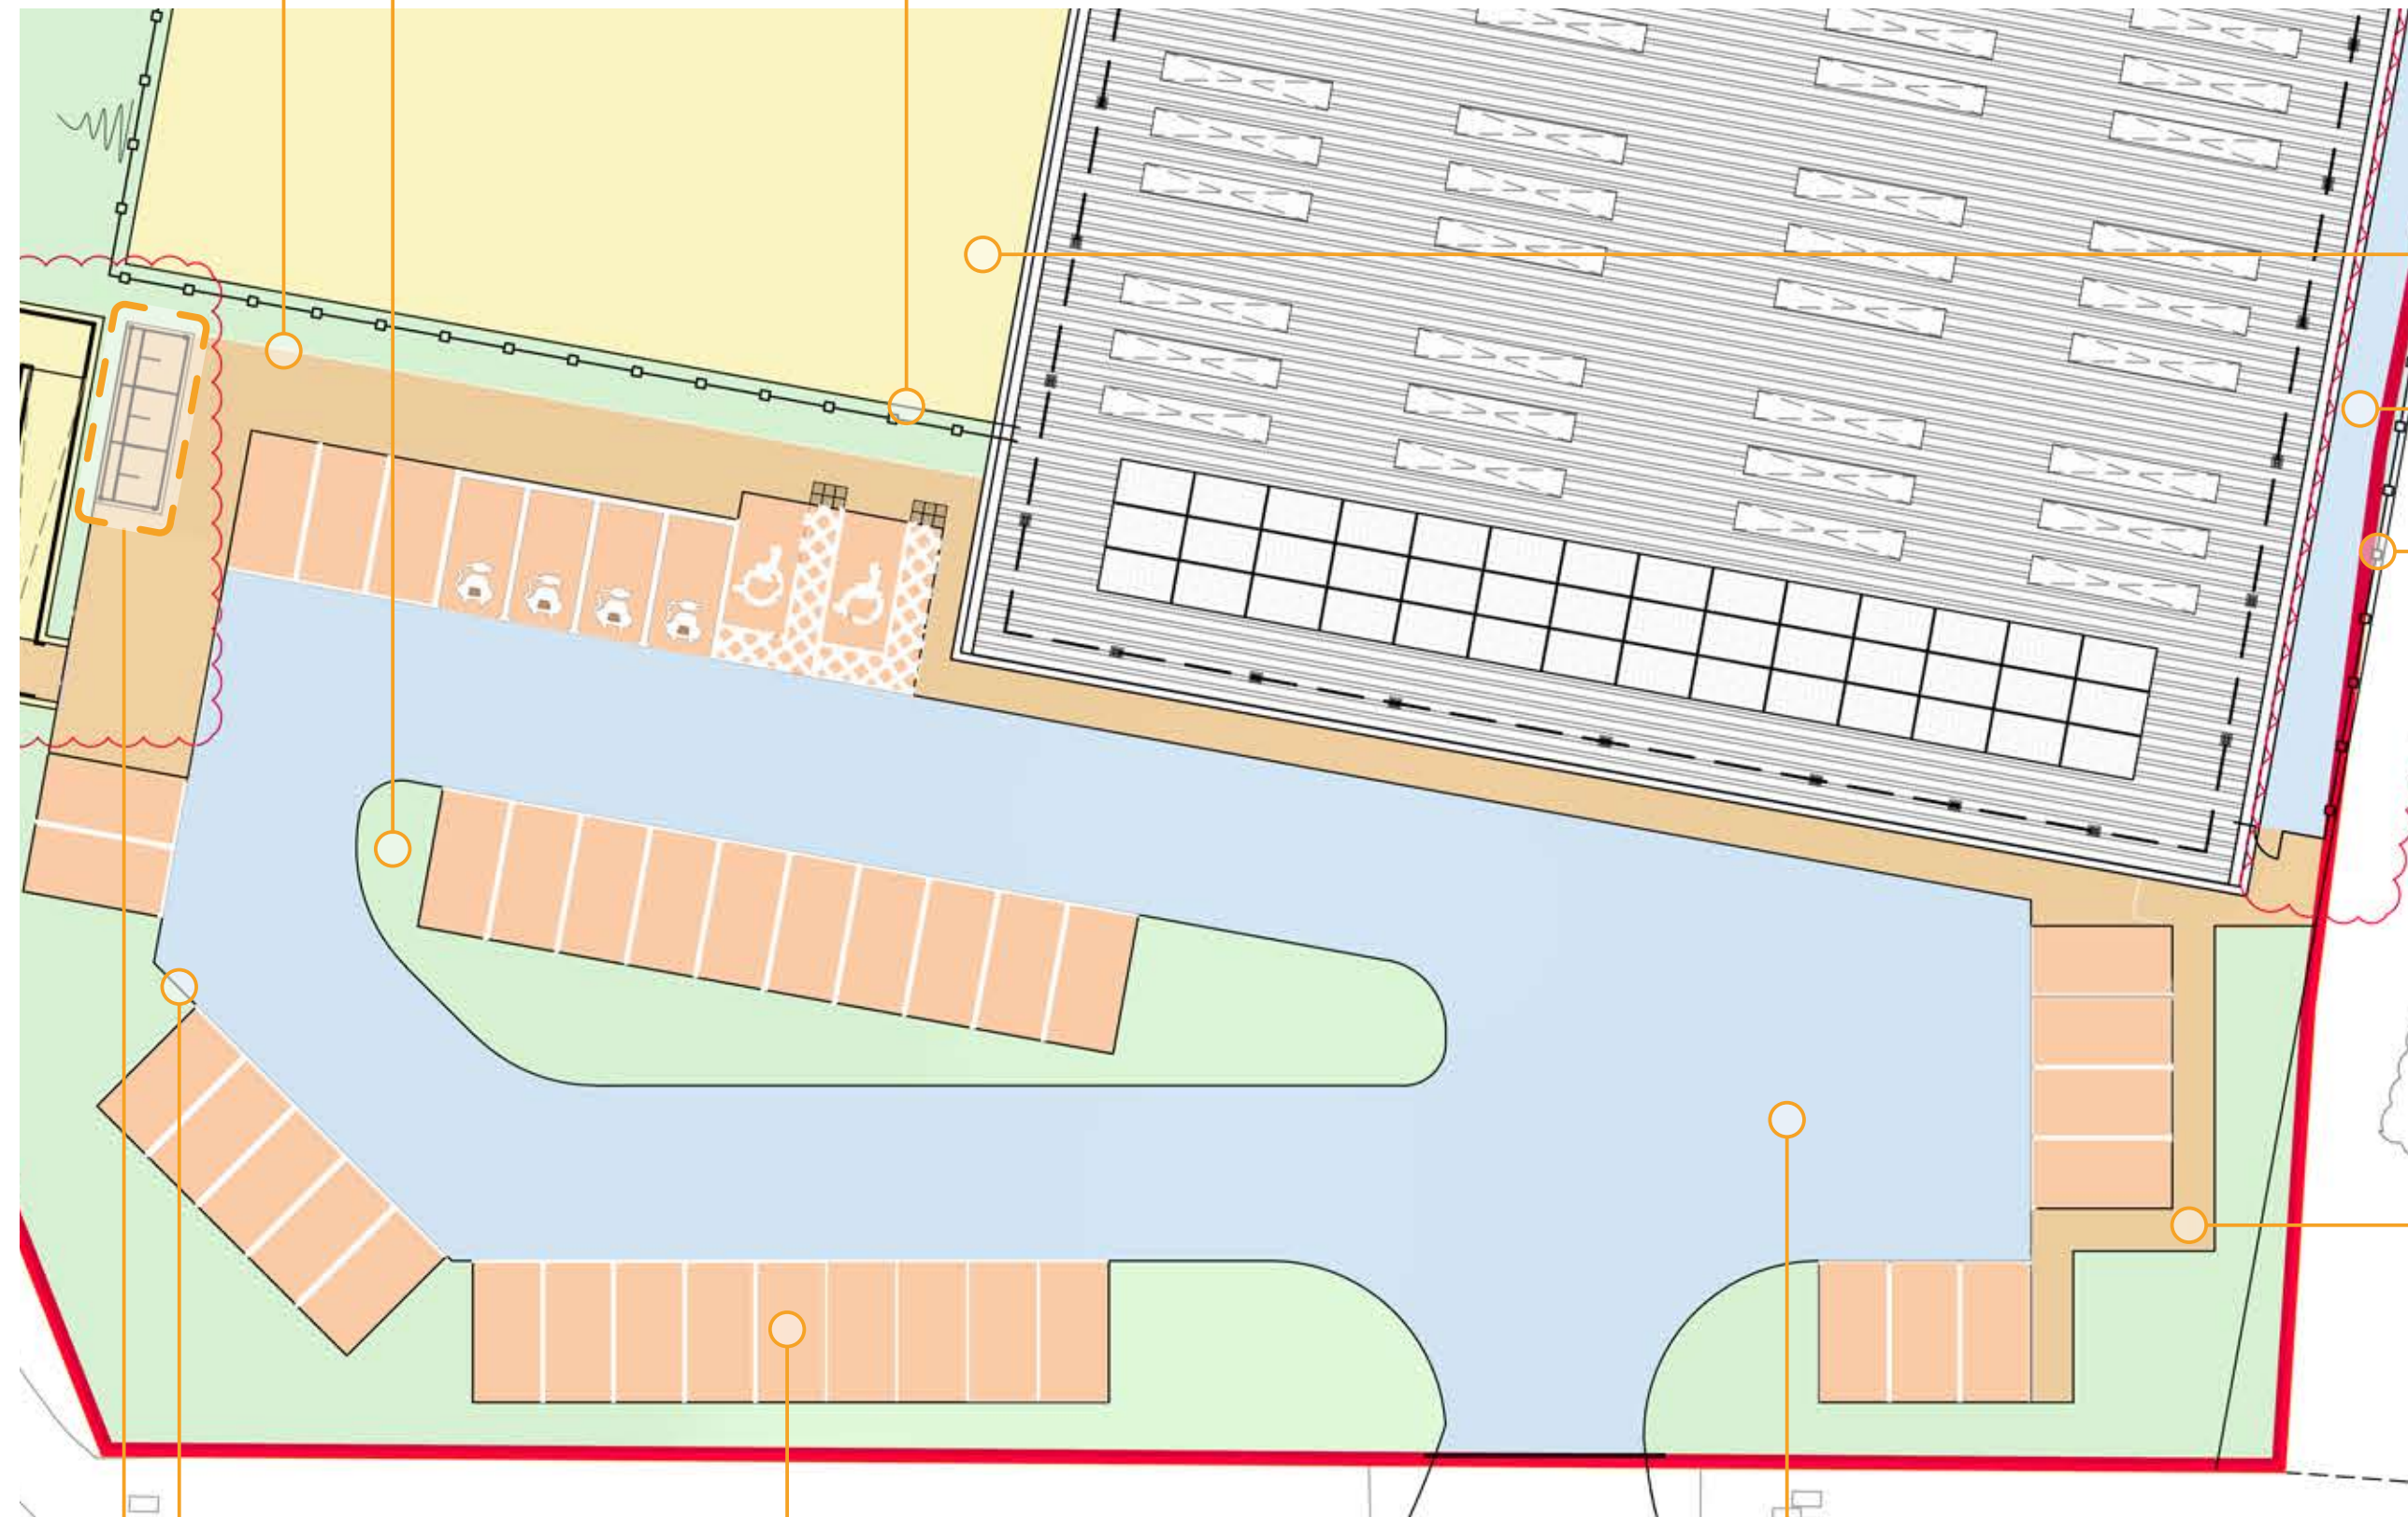

Car Parking Spaces Marshall's Block Paving
Range: Priora Permeable
Pattern: 90° Herringbone
Colour: Charcoal



Tarmac
Finish: Textured
Colour: Natural

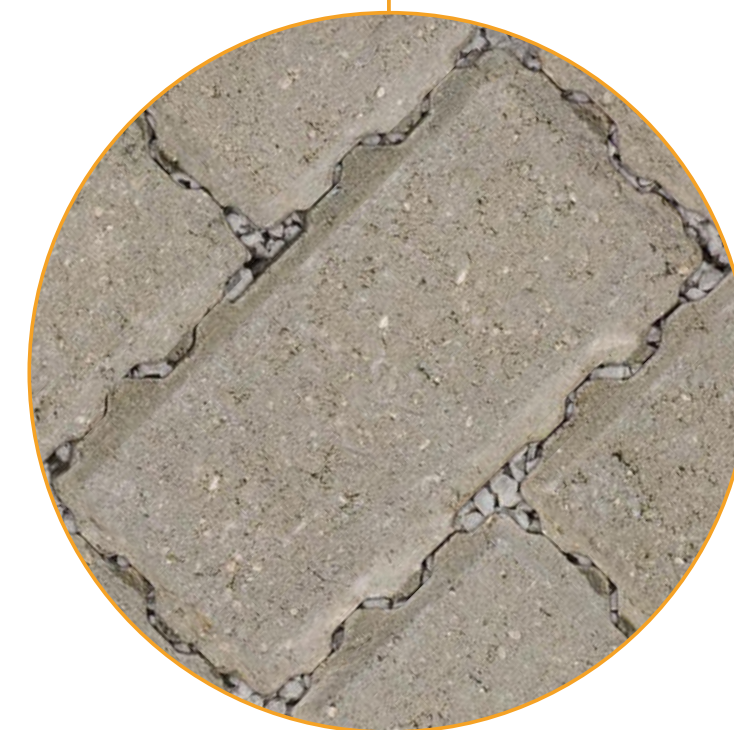

Front of House Footpath
Marshall's Block Paving
Range: Priora
Pattern: 90° Herringbone
Colour: Natural

Revision A 17.05.2022

UMC Architects, Newark Beacon Innovation Centre,
Cafferata Way, Newark, Nottinghamshire NG24 2TN
o. +44 (0)1636 653027
f. +44 (0)1636 653010
e. info@umcarchitects.com
www.umcarchitects.com