
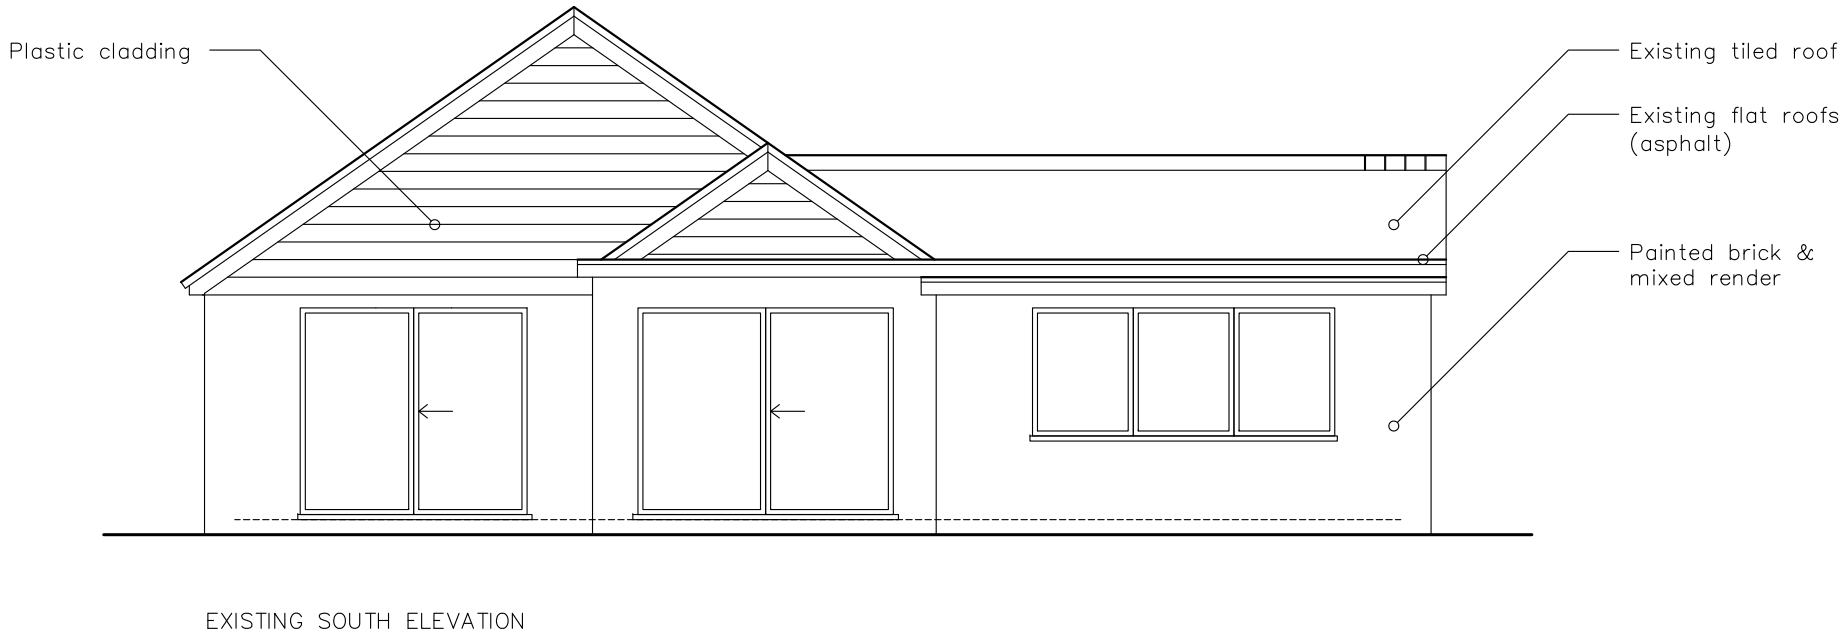


0 1 2 3m

All dimension and levels to be checked on site prior to construction

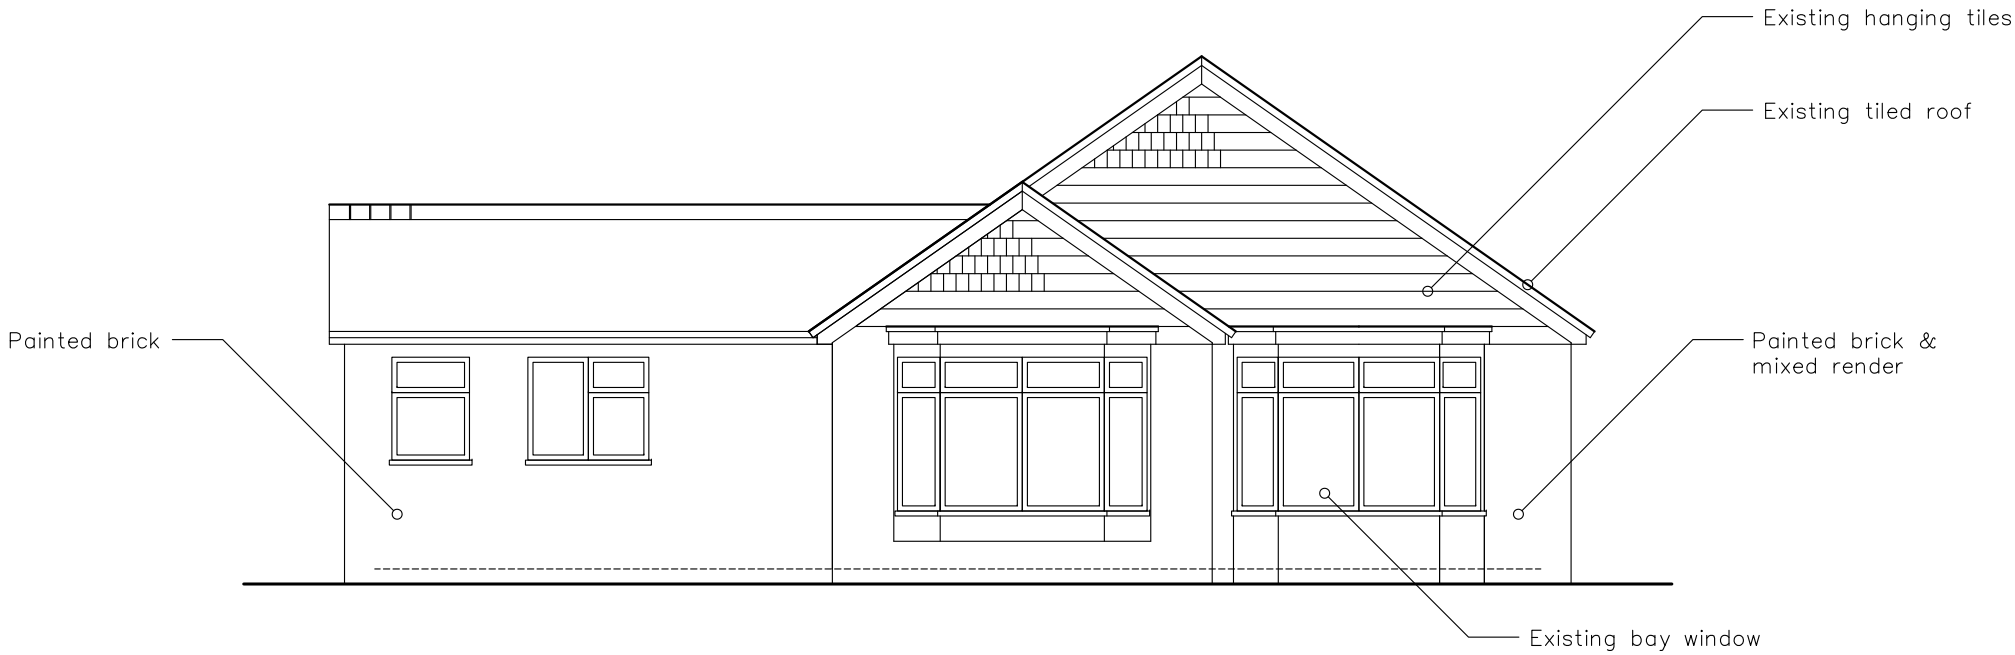

CLIENT:

Mr & Mrs Hatcher
48 Selsmore Road
Hayling Island
Hampshire
PO11 9LD

PROJECT:

48 Selsmore Road
Hayling Island
Hampshire
PO11 9LD

DRAWING TITLE:

Existing North & South Elevation
004
1:75 @ A3

NOTES: