



**PROPOSED REAR ADDITION & ALTERATIONS
26, ST. HELENS ROAD, HAYLING ISLAND, HANTS.
FOR MR & MRS COTTER.**

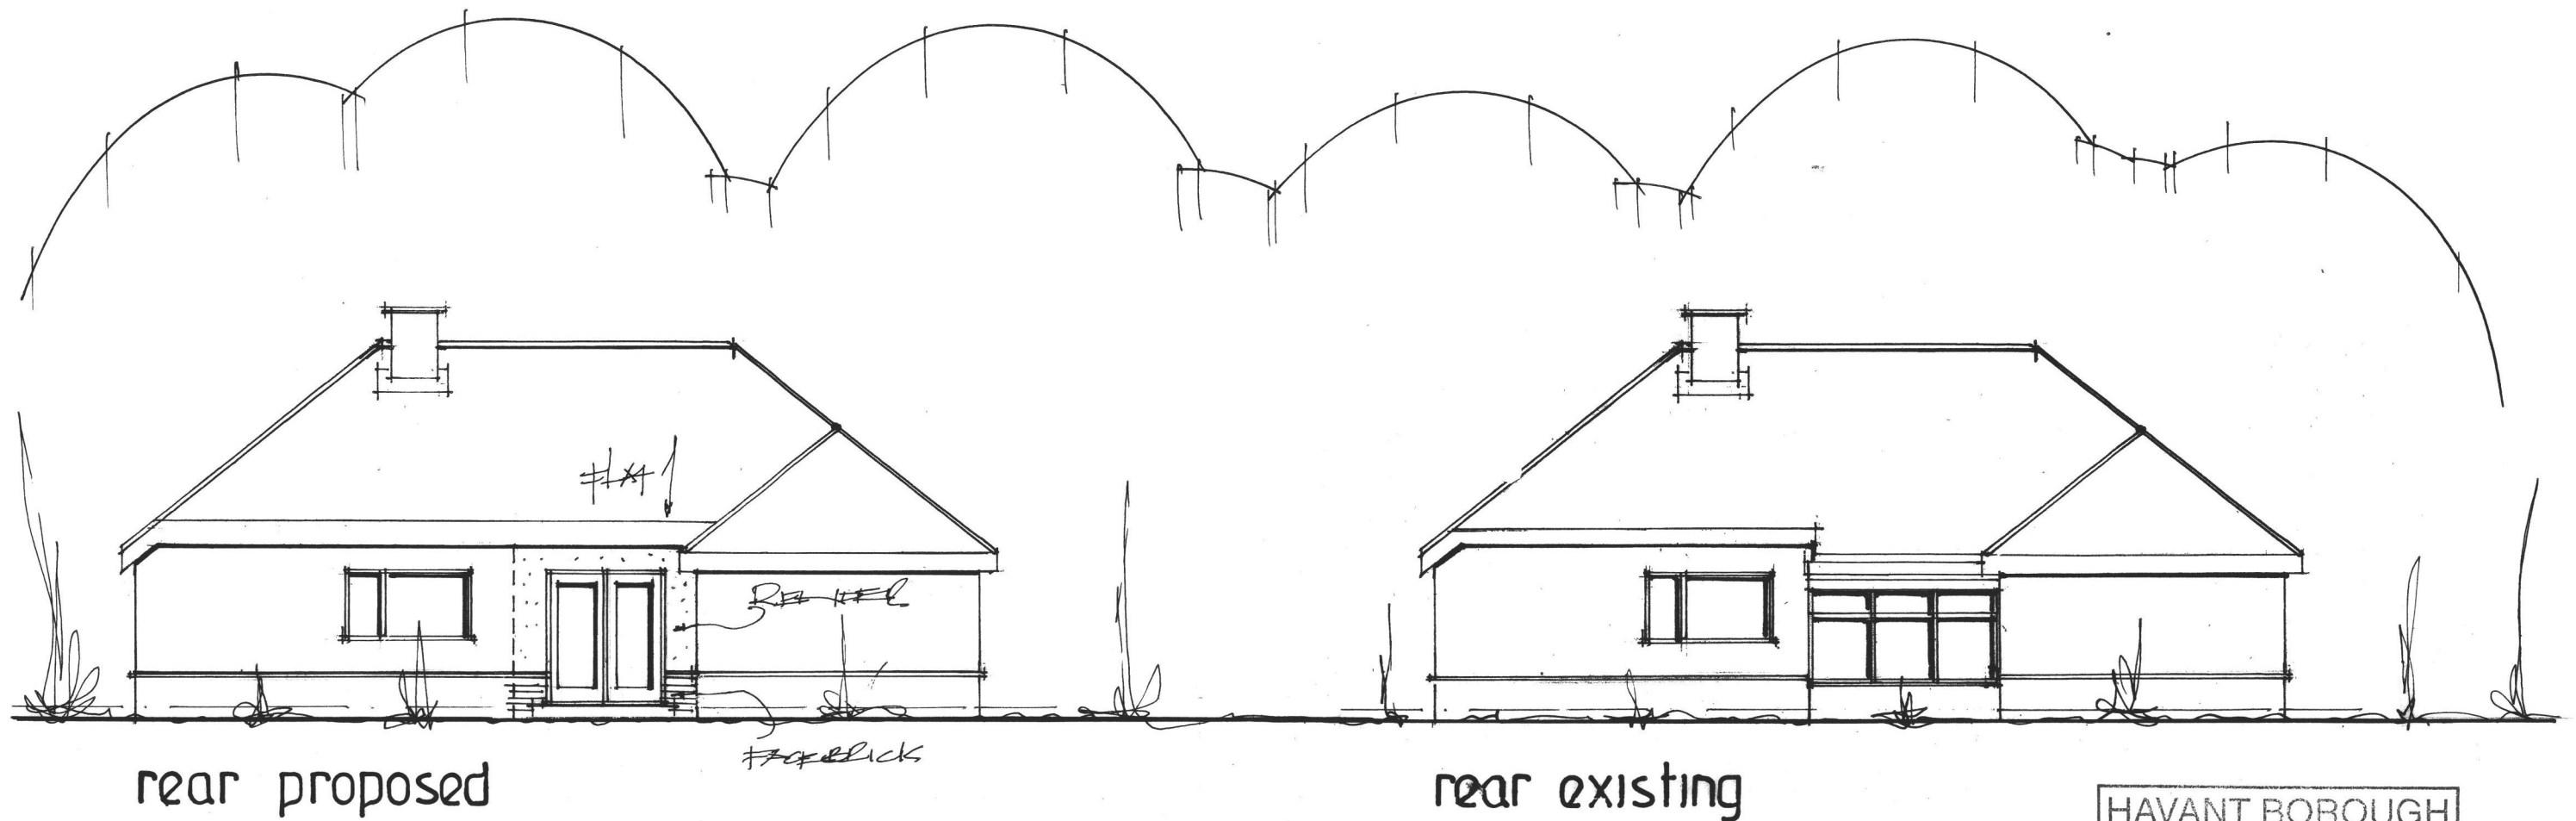

ELEVATIONS

date april 22
scale 1:100

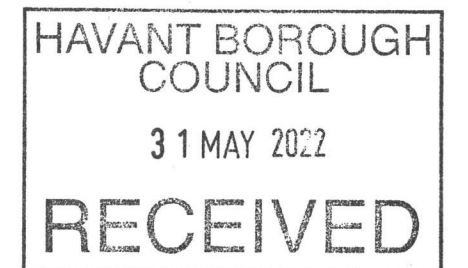

PETER J. WALKER
ISLAND DESIGN
182 SEAFRONT, HAYLING ISLAND, HANTS
PO11 9AN
TEL: 02392467571