



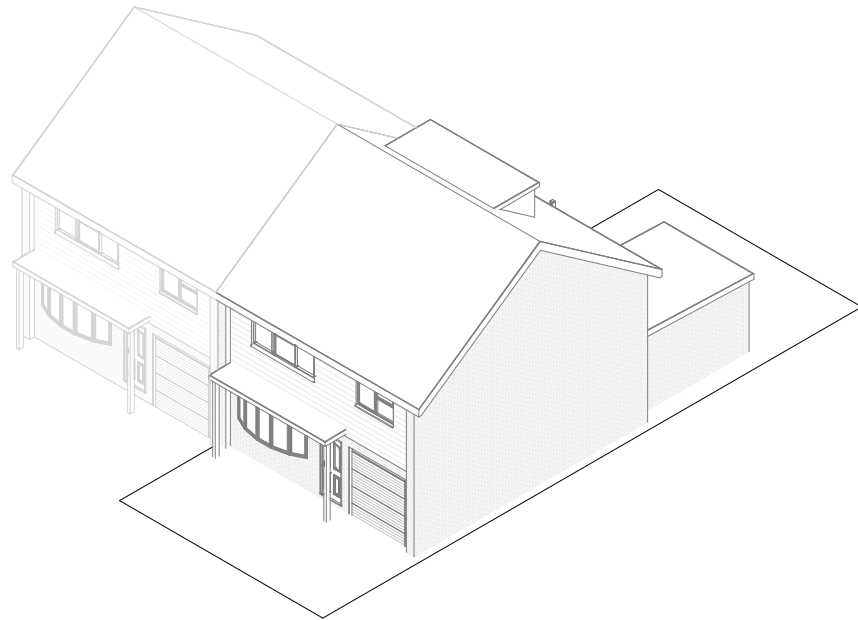

Existing 3D 1

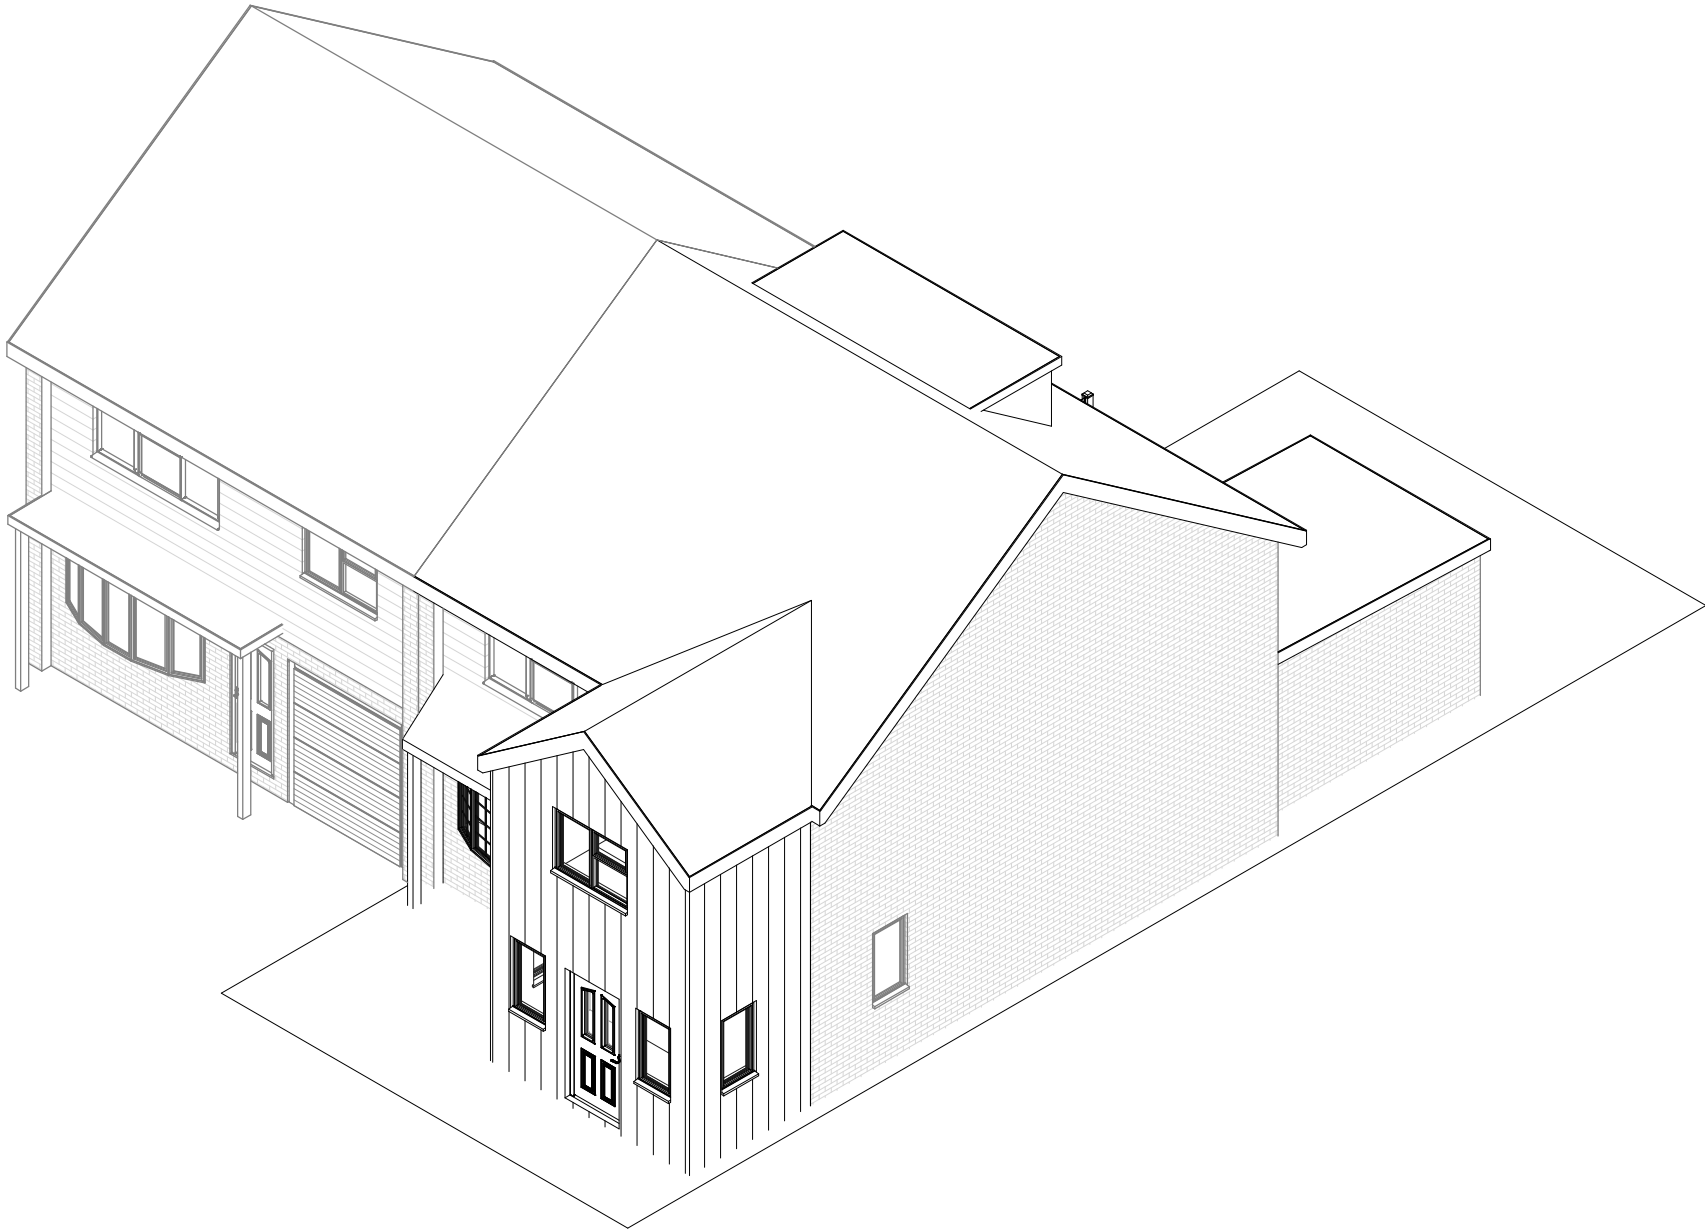

Proposed 3D 1

1:500		50
1:200		20
1:100		10
1:50		5




parkers


executive

design

All measurement to be checked on site prior to any commenment (C) Copyright of Parkers Design (Southern) Limited. Any reproduction of these drawings will require written authority from the copyright owner. Parkers Design Limited - The Studio @ 90, PO9 2PR www.pexd.co.uk - info@parkersdesign.com - 07776 008822	PROJECT	13 Grange Close PO9 2QT			CLIENT		Gradidge	
	SHEET	3D 1			Date	Issue Date		Scale (@ A3)
					Drawn by	SW	DRAWING NUMBER	
					Checked by	SR	P 7	REV

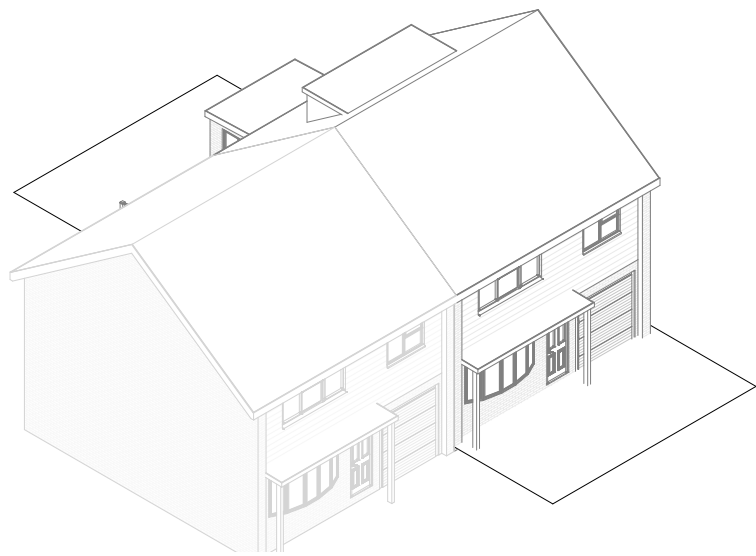

Existing 3D 2

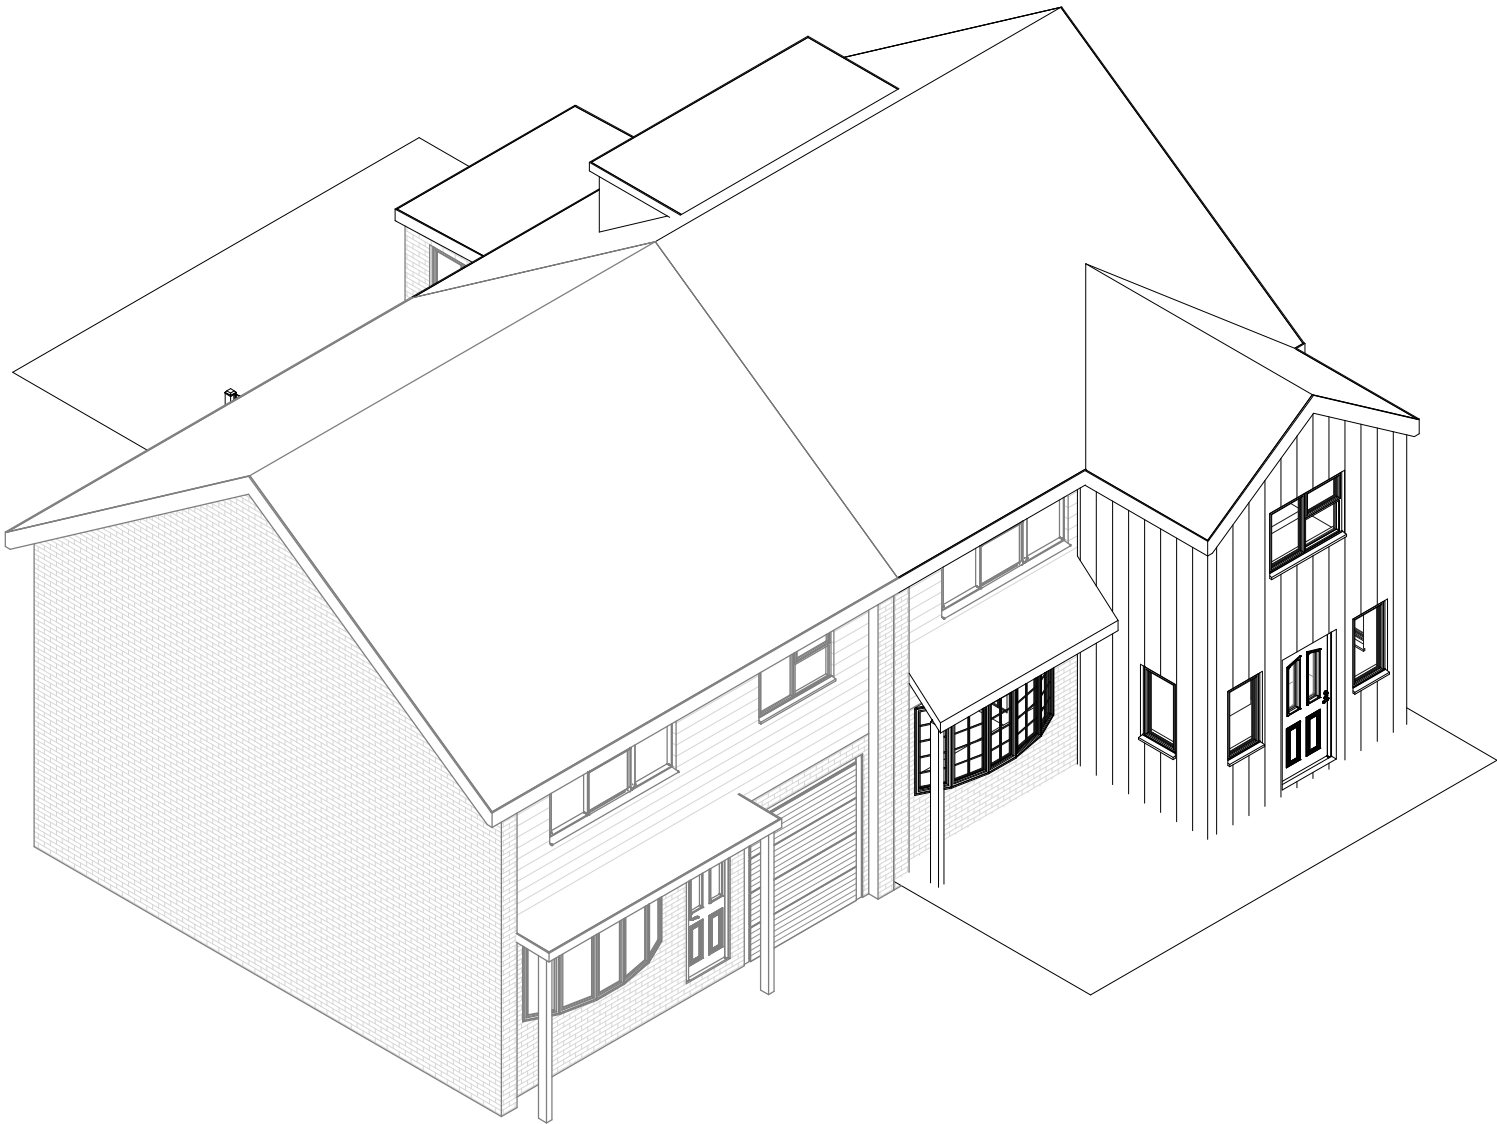


Proposed 3D 2

1:500		50
1:200		20
1:100		10
1:50		5


pd

parkers
executive
design

All measurement to be checked on site prior to any commenment (C) Copyright of Parkers Design (Southern) Limited. Any reproduction of these drawings will require written authority from the copyright owner. Parkers Design Limited - The Studio @ 90, PO9 2PR www.pexd.co.uk - info@parkersdesign.com - 07776 008822	PROJECT	13 Grange Close PO9 2QT		CLIENT Gradidge		
	SHEET 3D 2	Date	Issue Date	Scale (@ A3)		
		Drawn by	SW	DRAWING NUMBER		REV
		Checked by	SR	P 8		

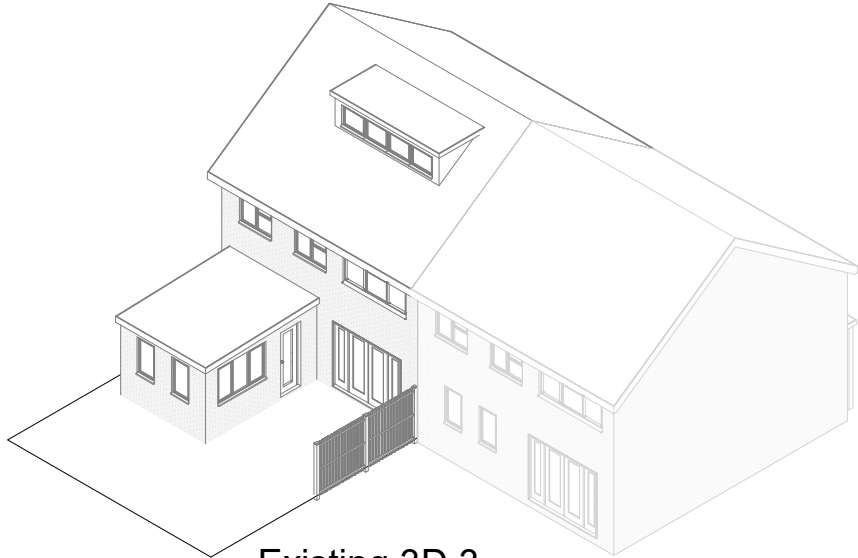

Existing 3D 3

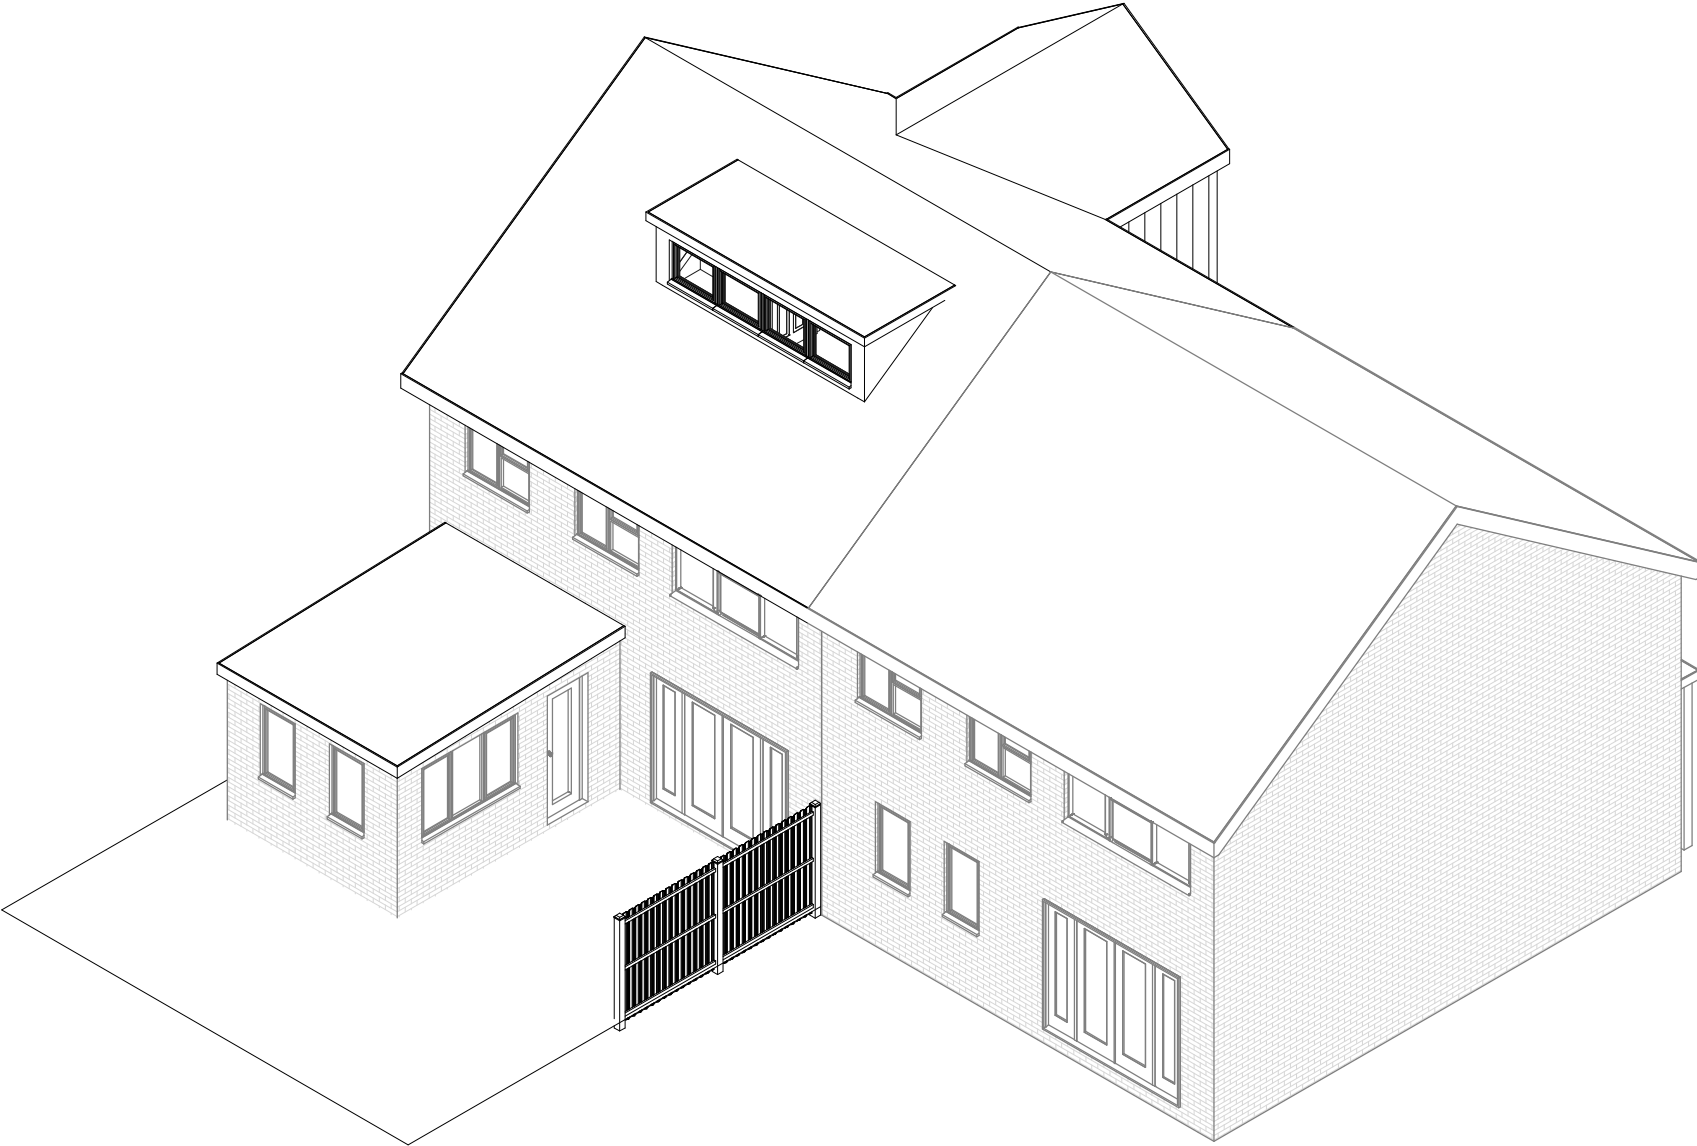

Proposed 3D 3

1:500		50
1:200		20
1:100		10
1:50		5

pd

parkers
executive
design


All measurement to be checked on site prior to any commenment
(C) Copyright of Parkers Design (Southern) Limited. Any reproduction of these drawings will require written authority from the copyright owner.

Parkers Design Limited - The Studio @ 90, PO9 2PR
www.pexd.co.uk - info@parkersdesign.com - 07776 008822


PROJECT
13 Grange Close PO9 2QT

SHEET
3D 3

CLIENT Gradidge			
Date	Issue Date	Scale (@ A3)	
Drawn by	SW	DRAWING NUMBER	REV
Checked by	SR	P 9	

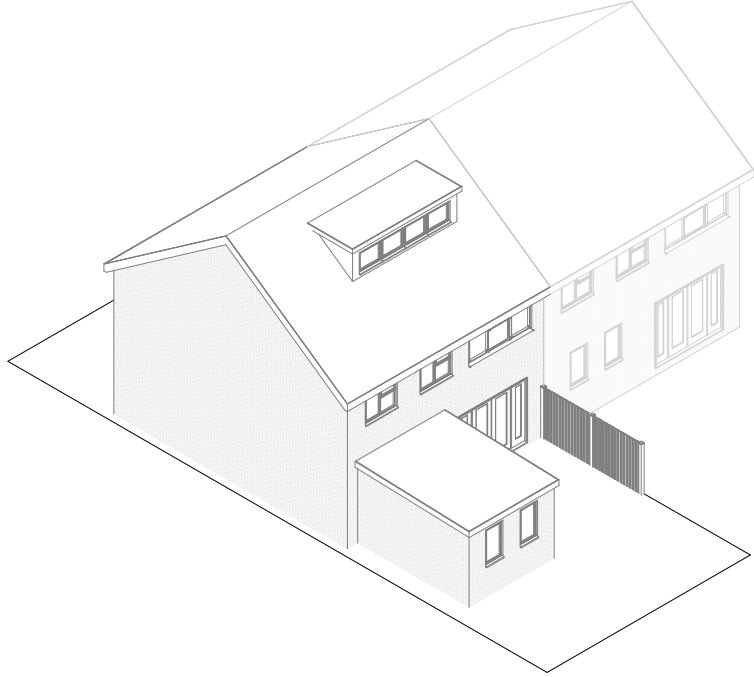

Existing 3D 4

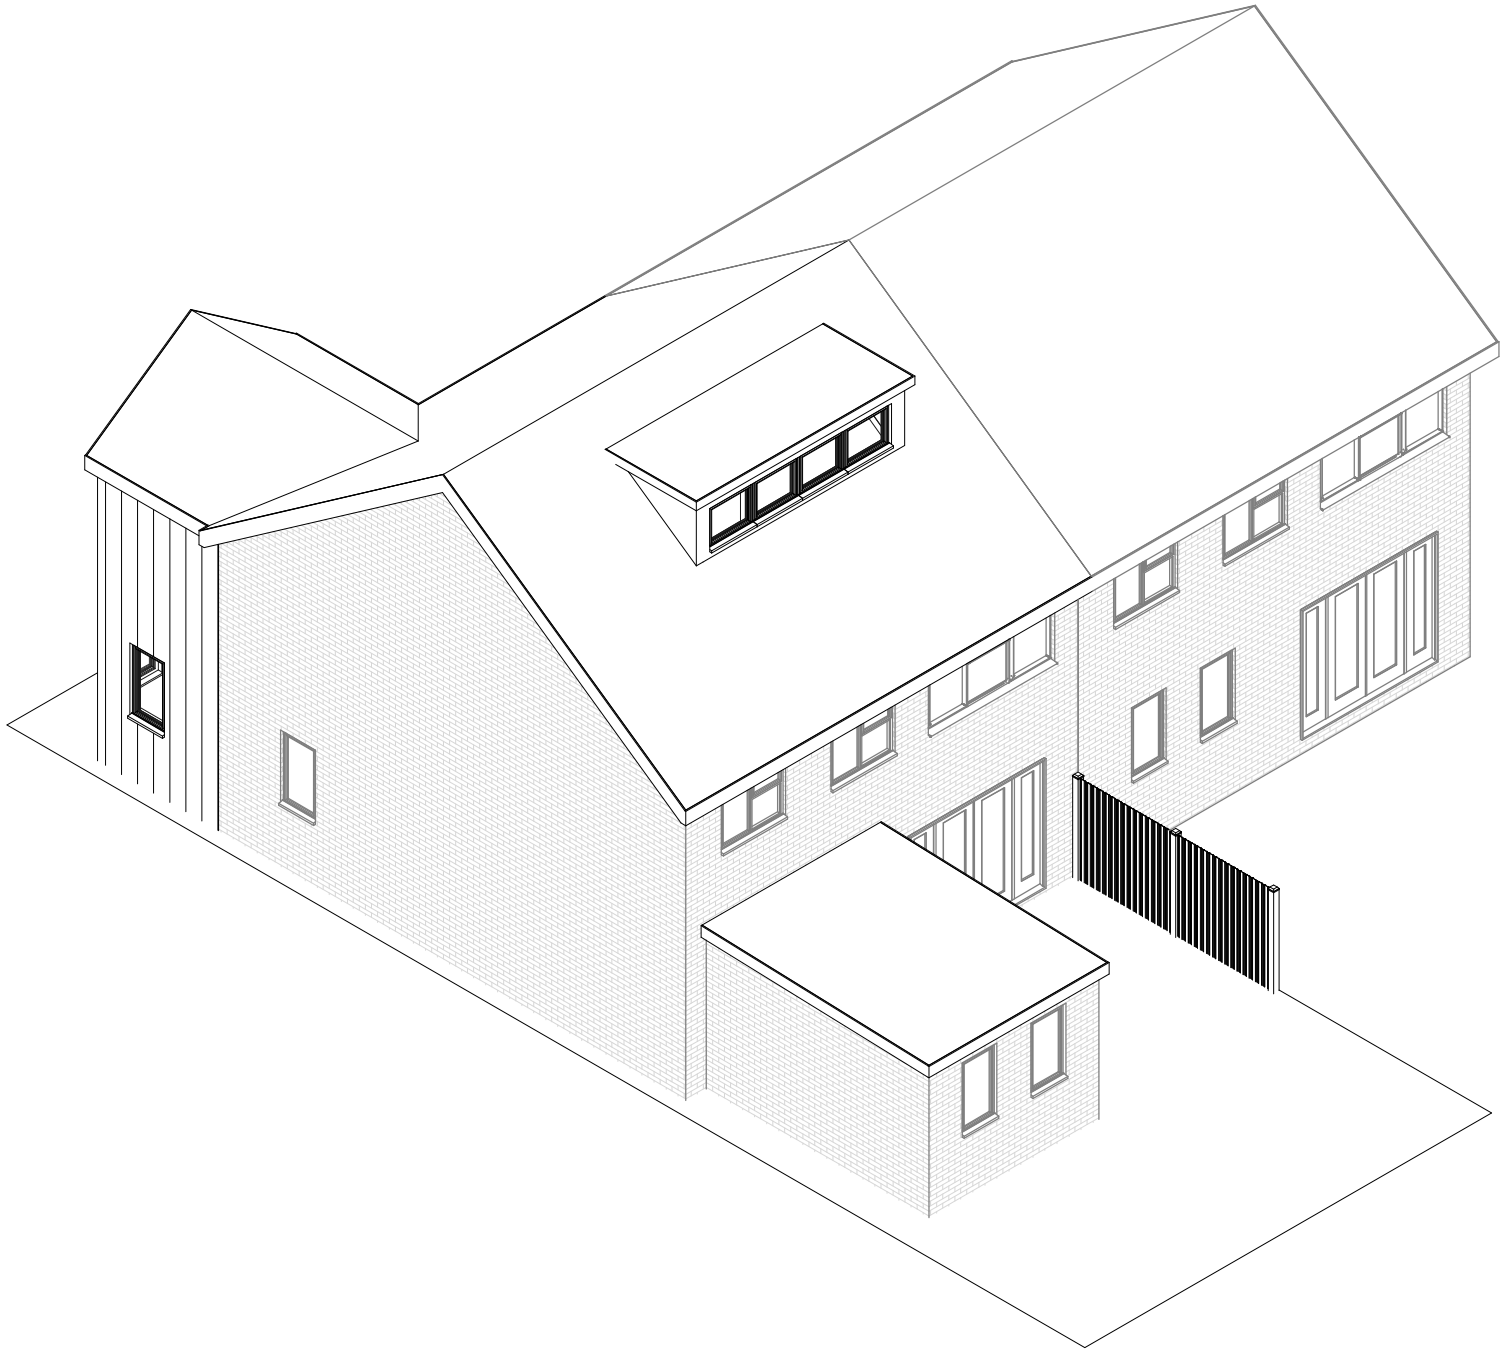

Proposed 3D 4

1:500								50
1:200								20
1:100								10
1:50								5



All measurement to be checked on site prior to any commenent
(C) Copyright of Parkers Design (Southern) Limited. Any reproduction of these drawings will require written authority from the copyright owner.

Parkers Design Limited - The Studio @ 90, PO9 2PR

www.pexd.co.uk - info@parkersdesign.com - 07776 008822

PROJECT
13 Grange Close PO9 2QT

SHEET
3D 4

CLIENT
Gradidge

Date Issue Date Scale (@ A3)

Drawn by	SW	DRAWING NUMBER	REV
Checked by	SR	P 10	