
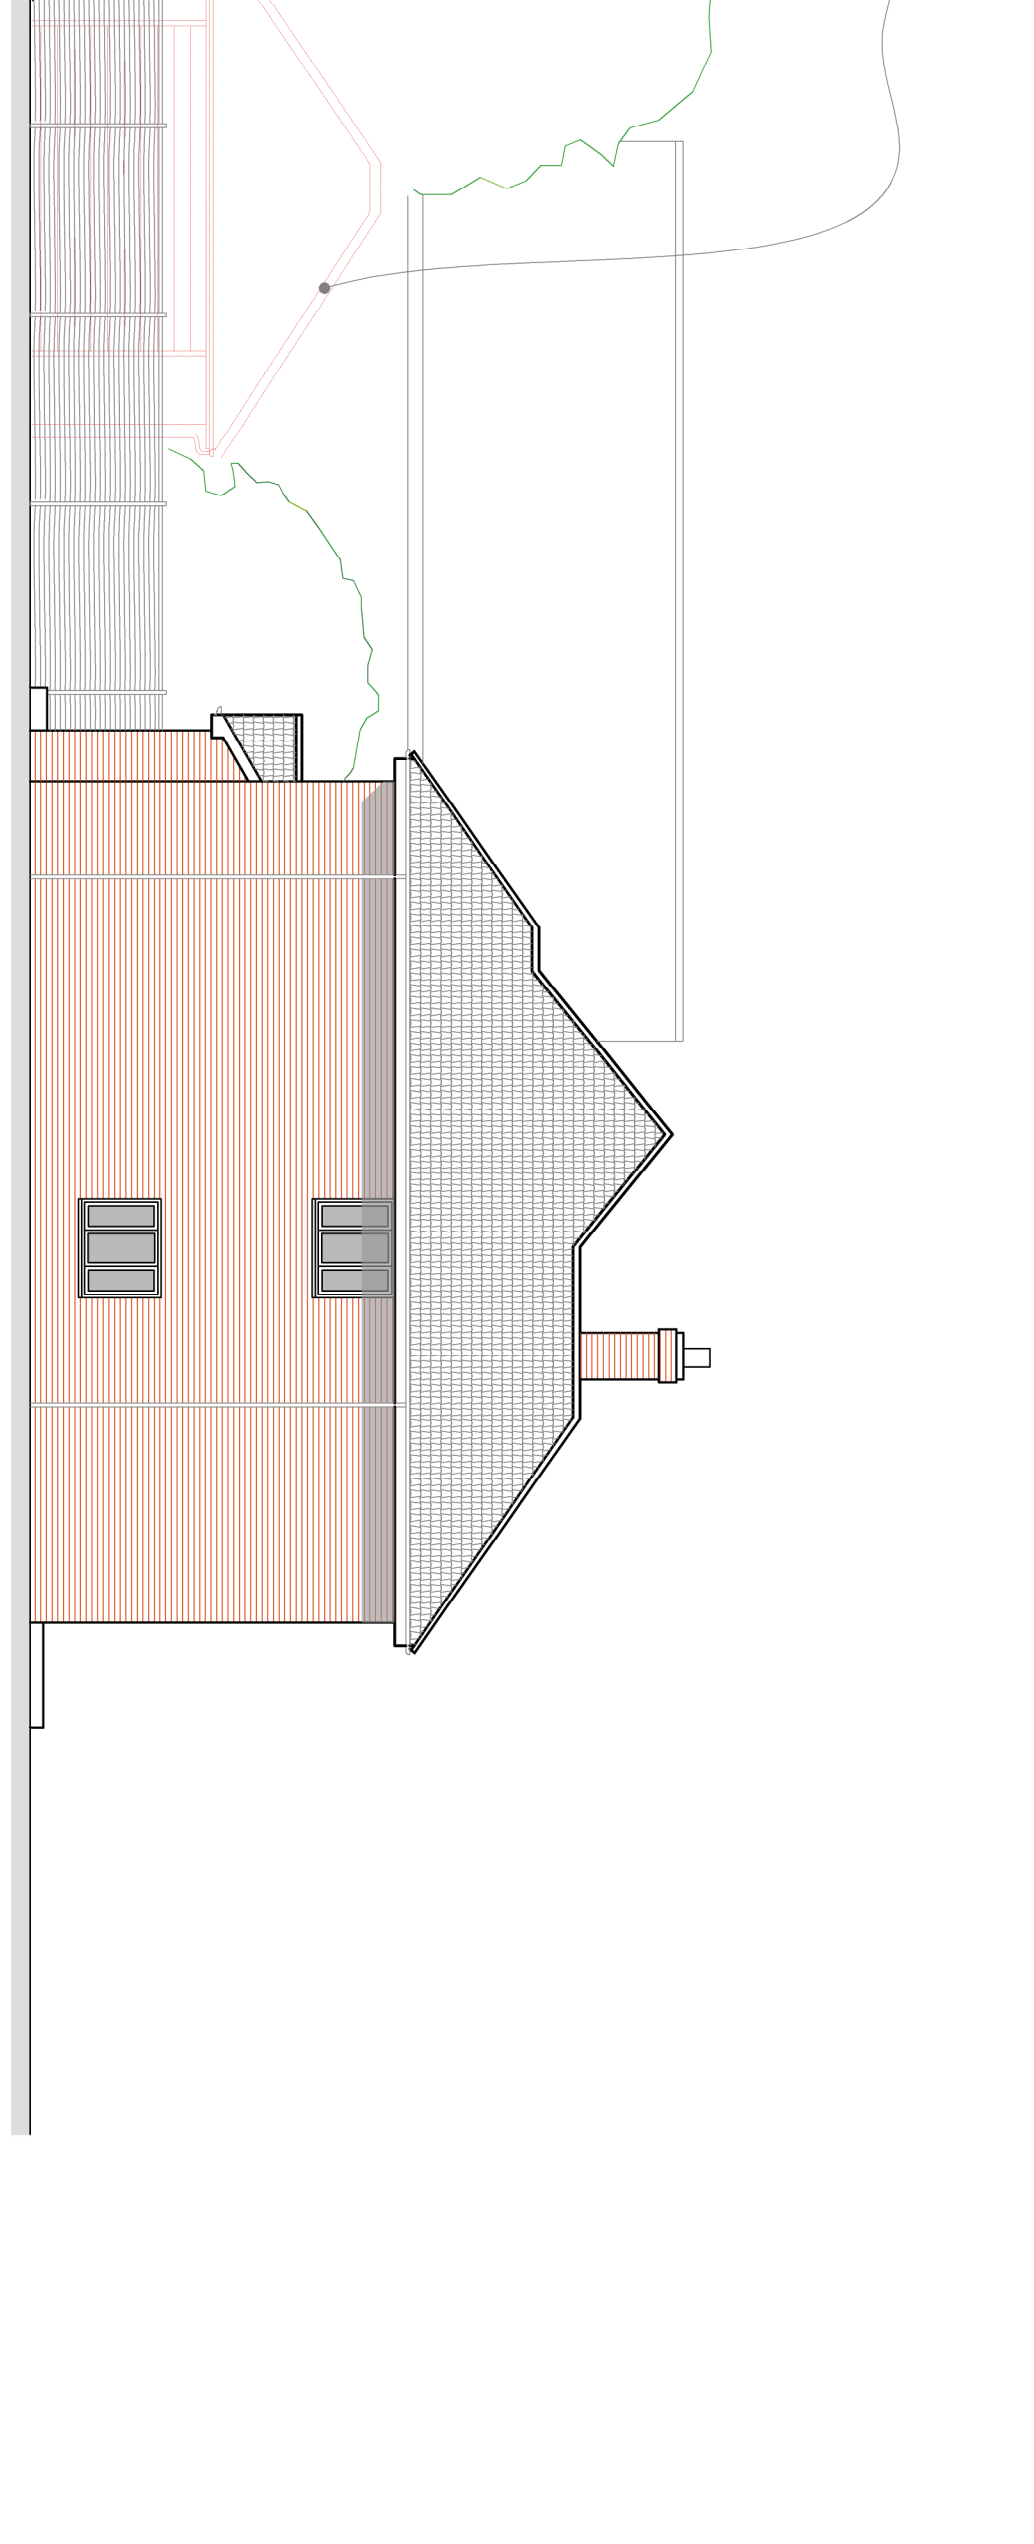
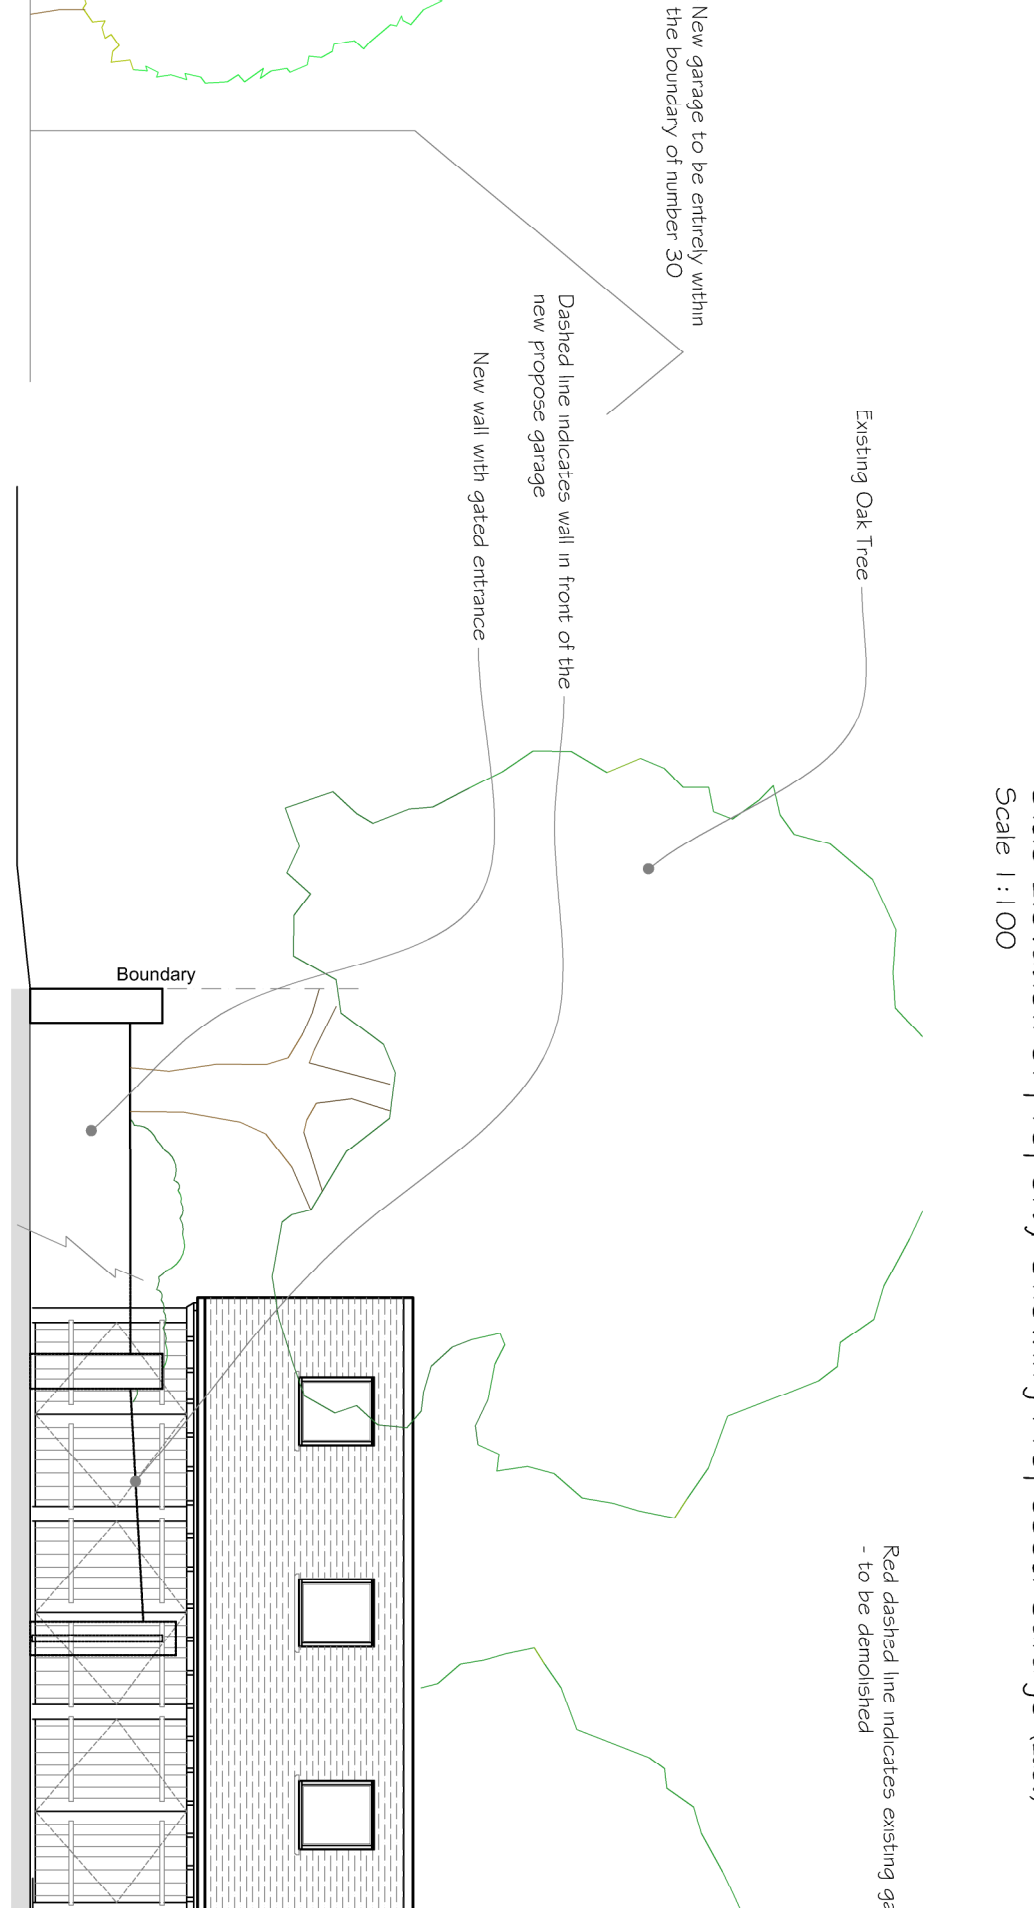
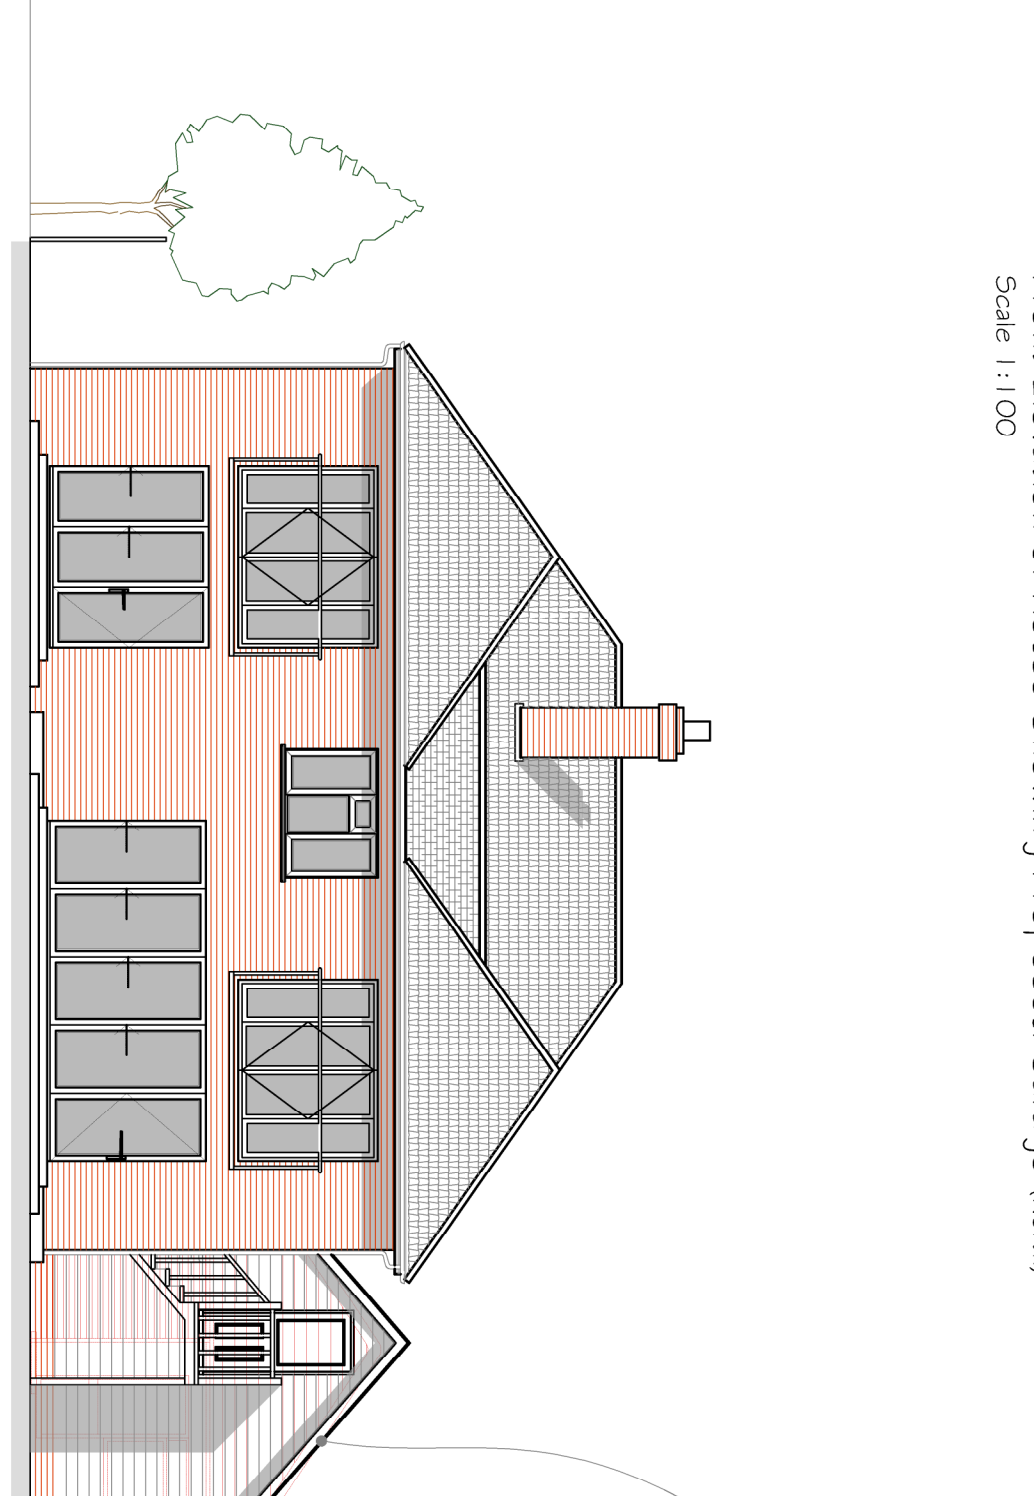
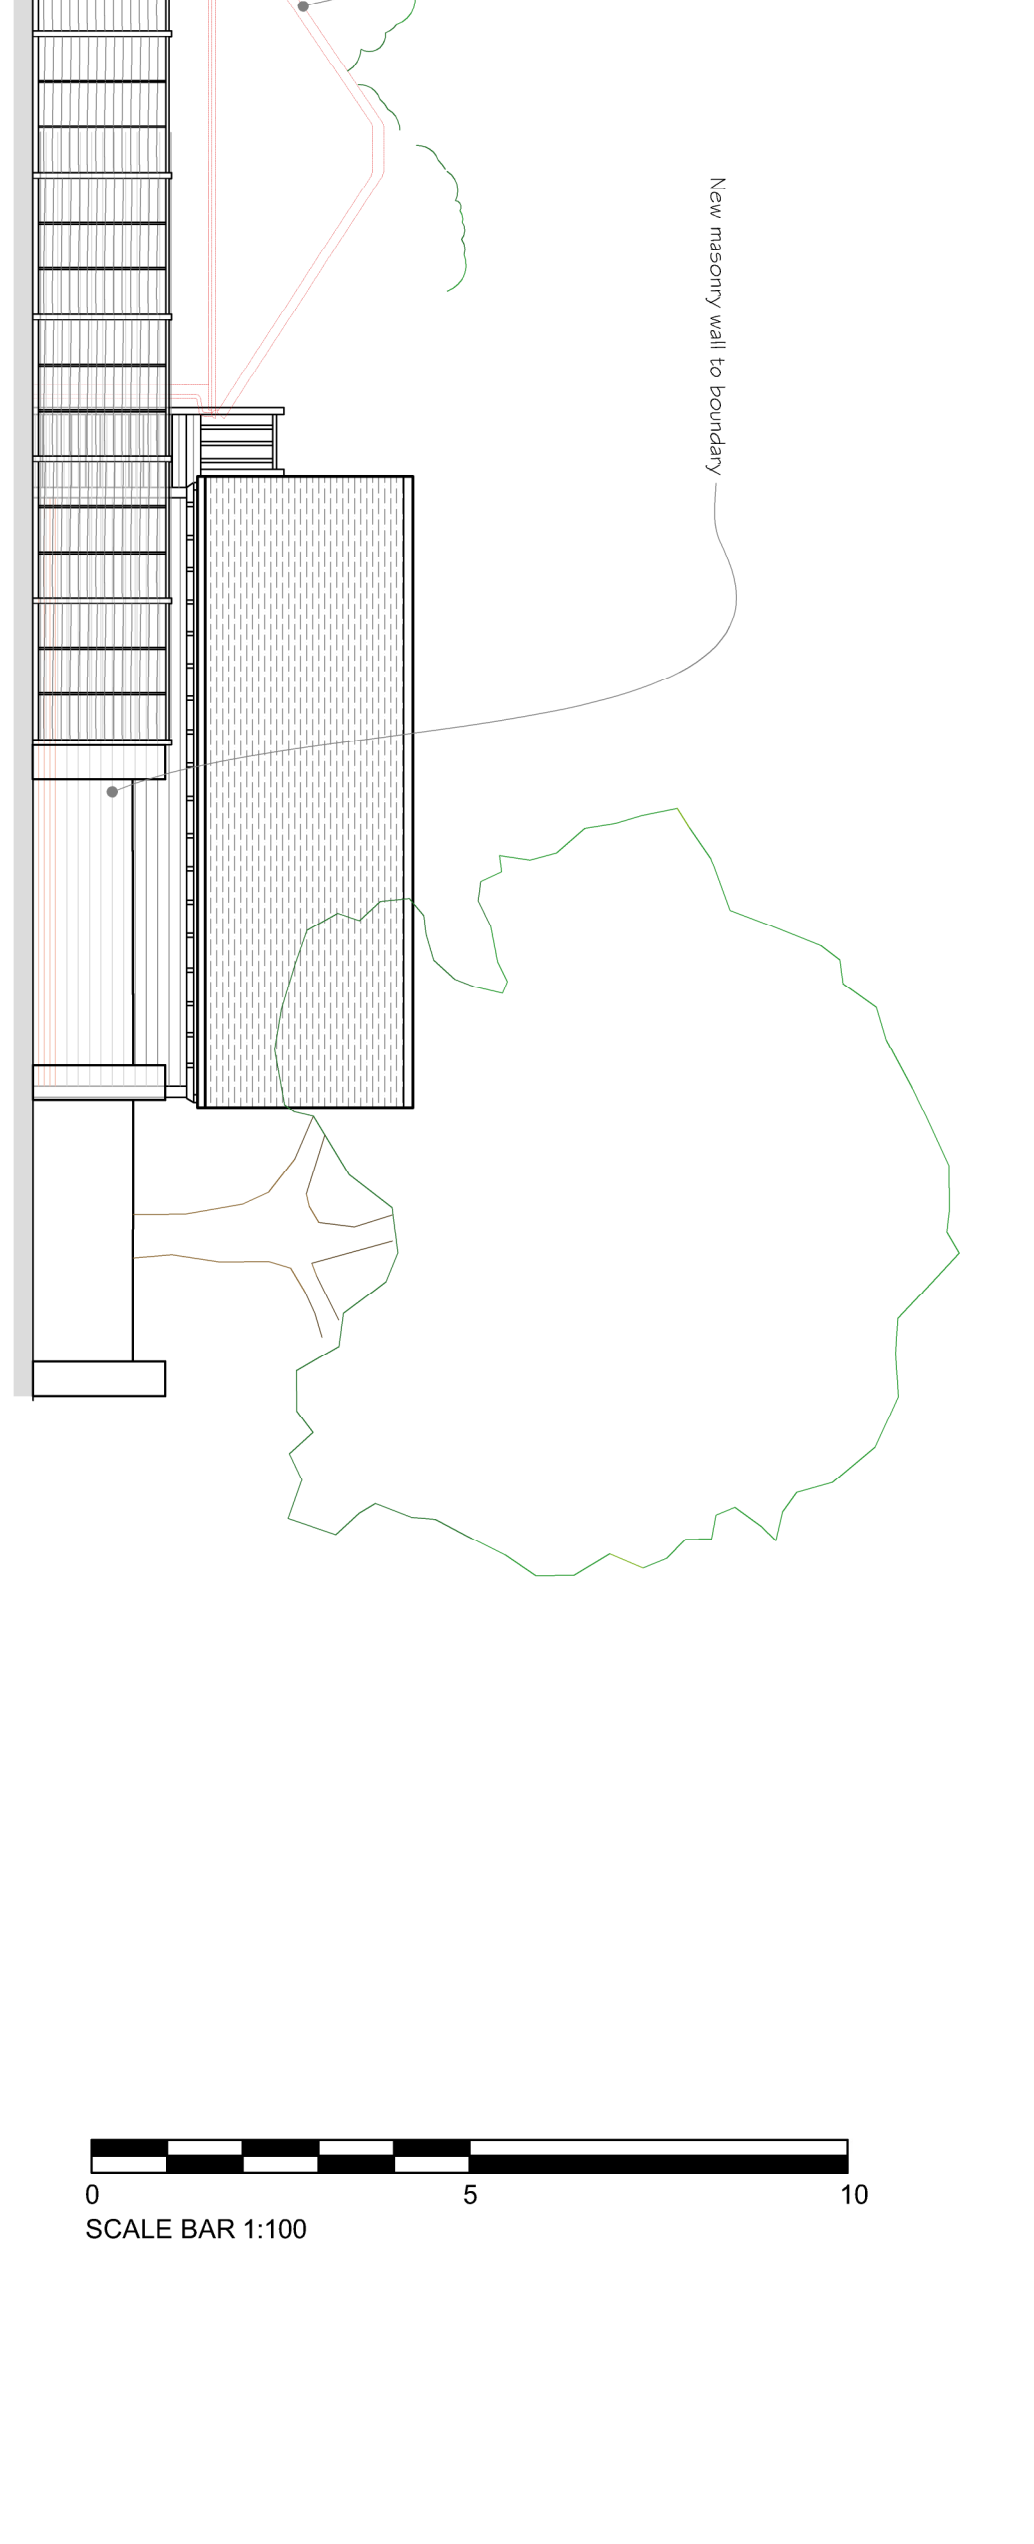
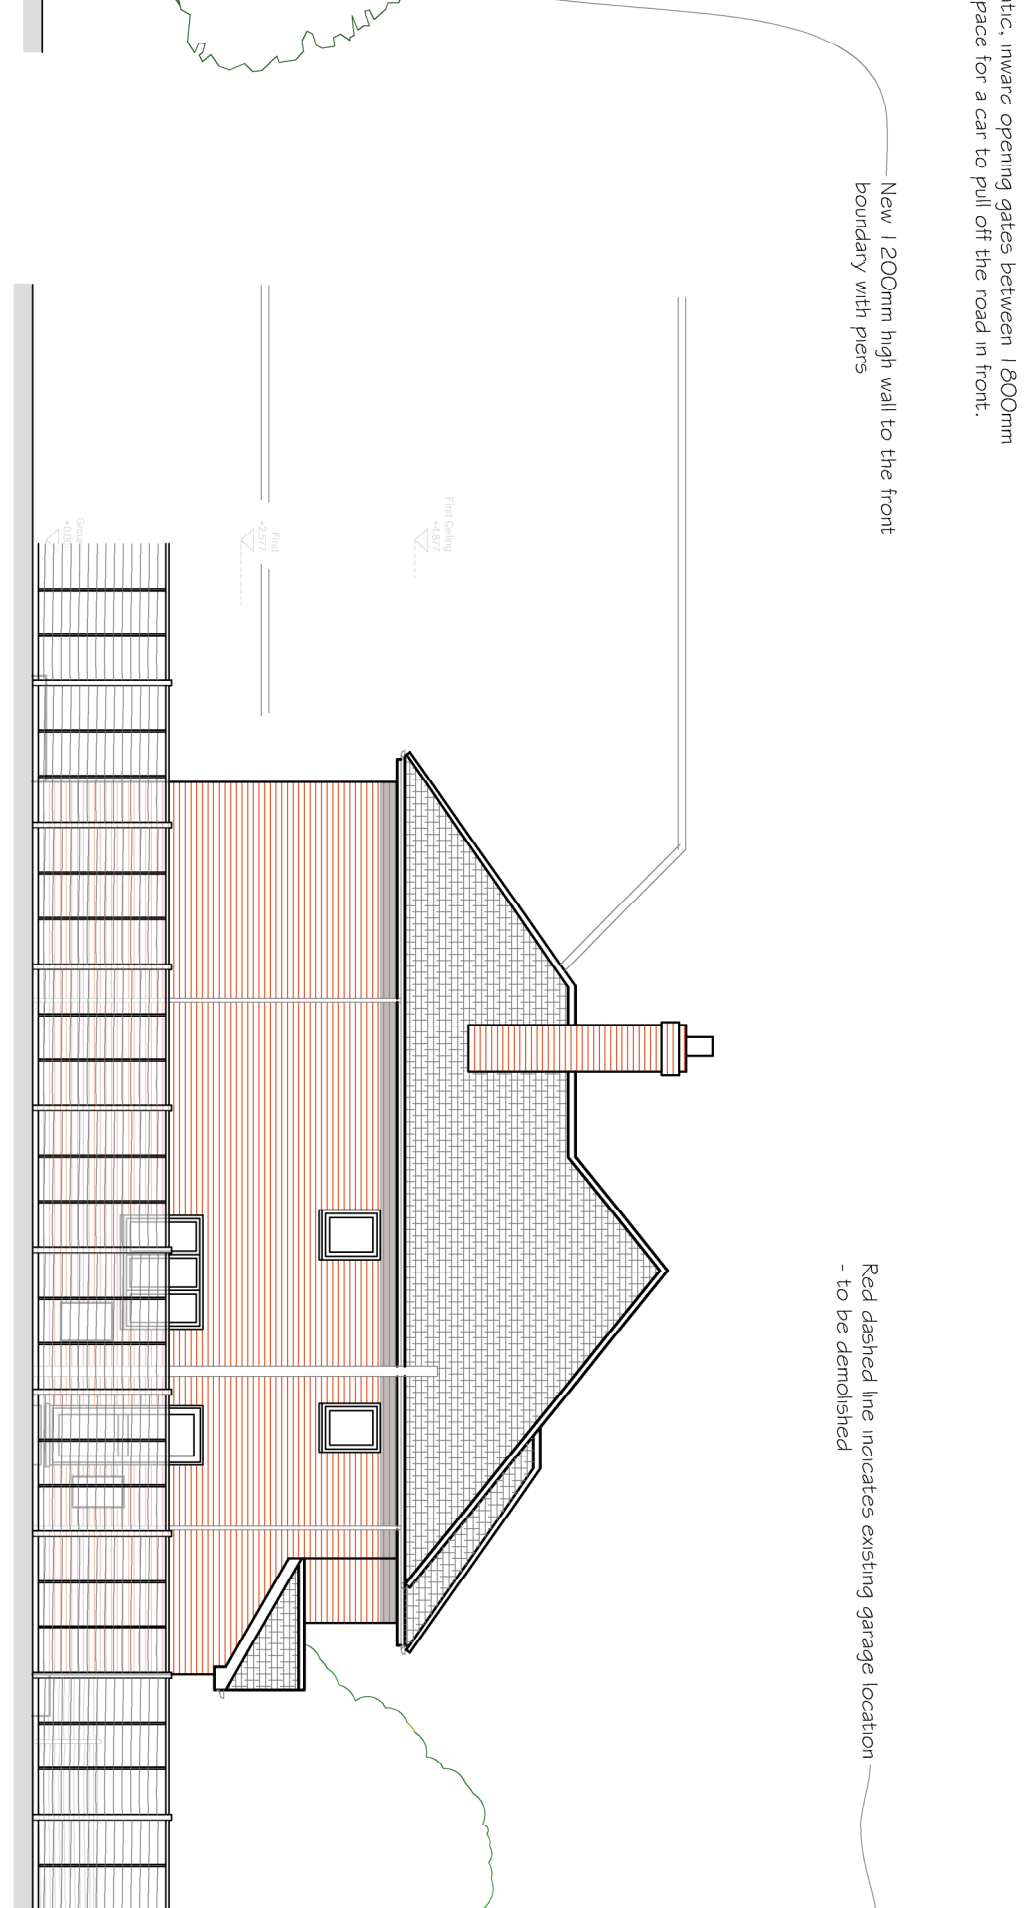
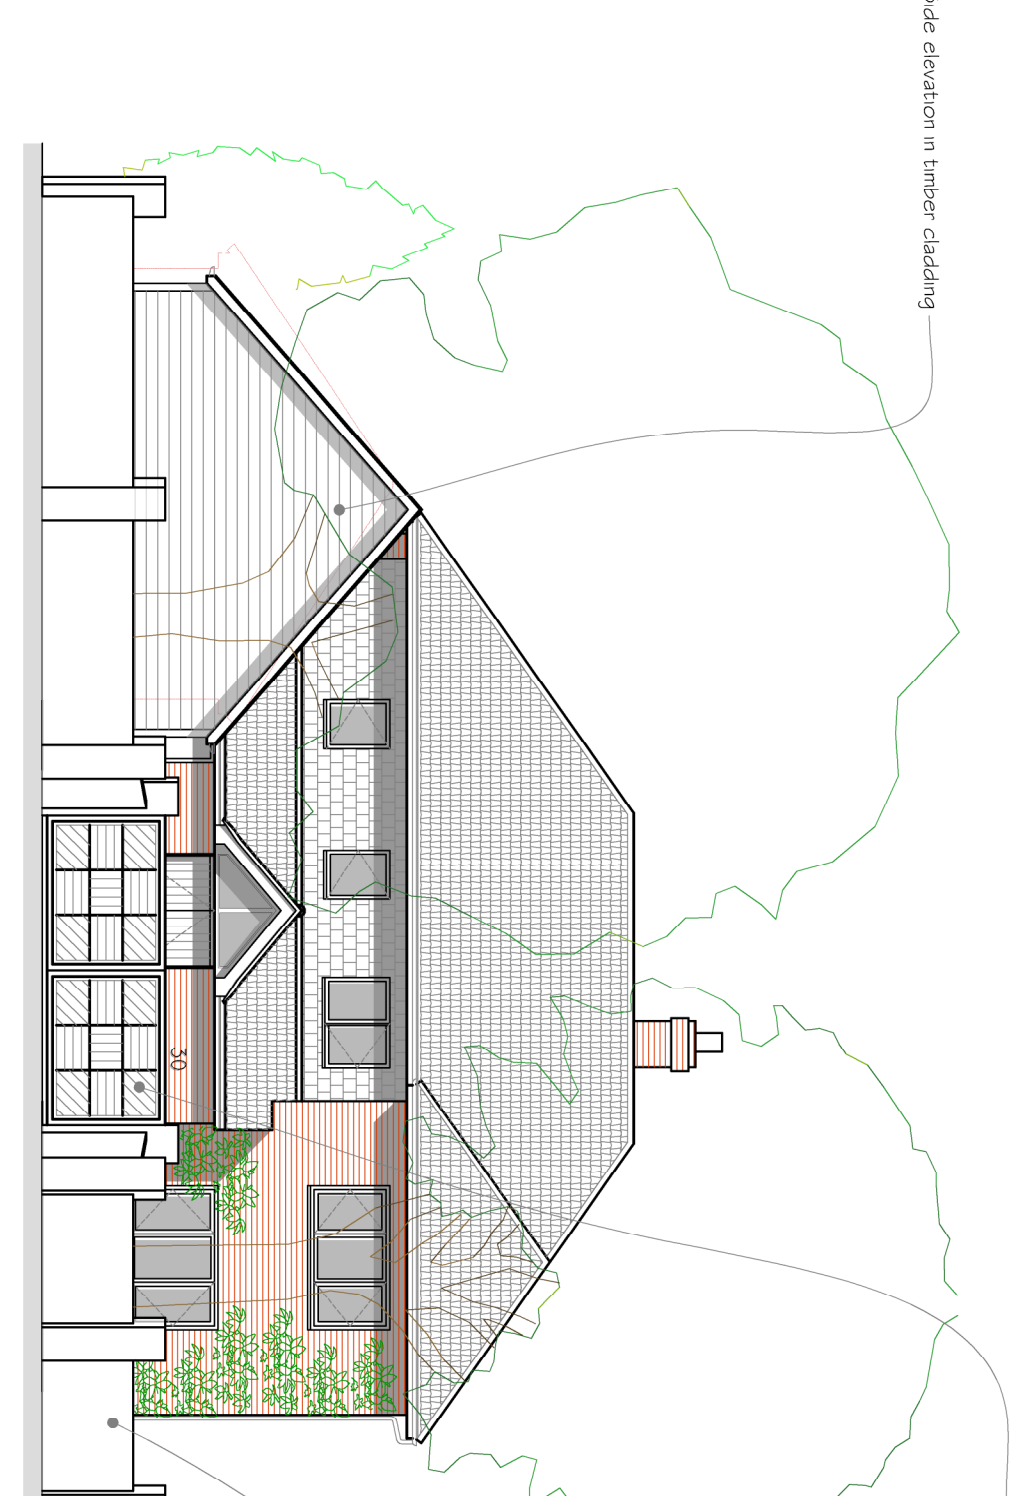
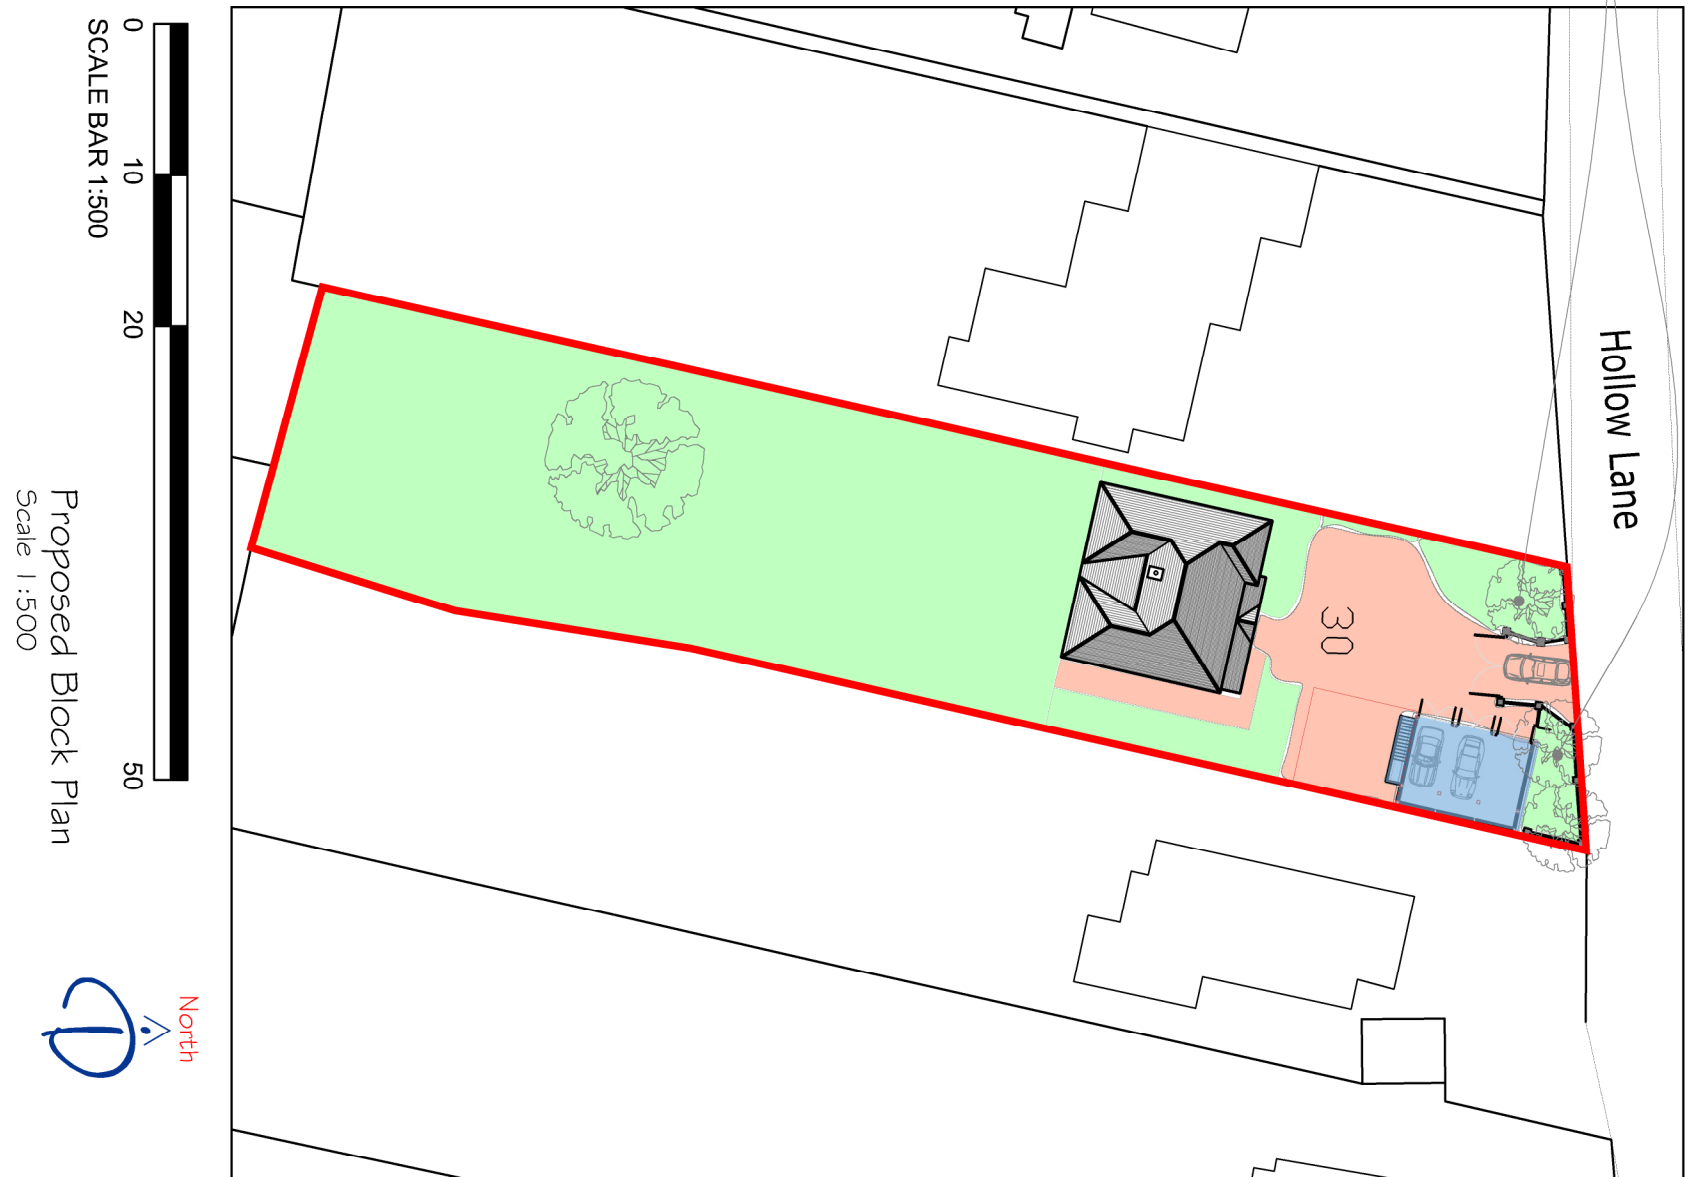
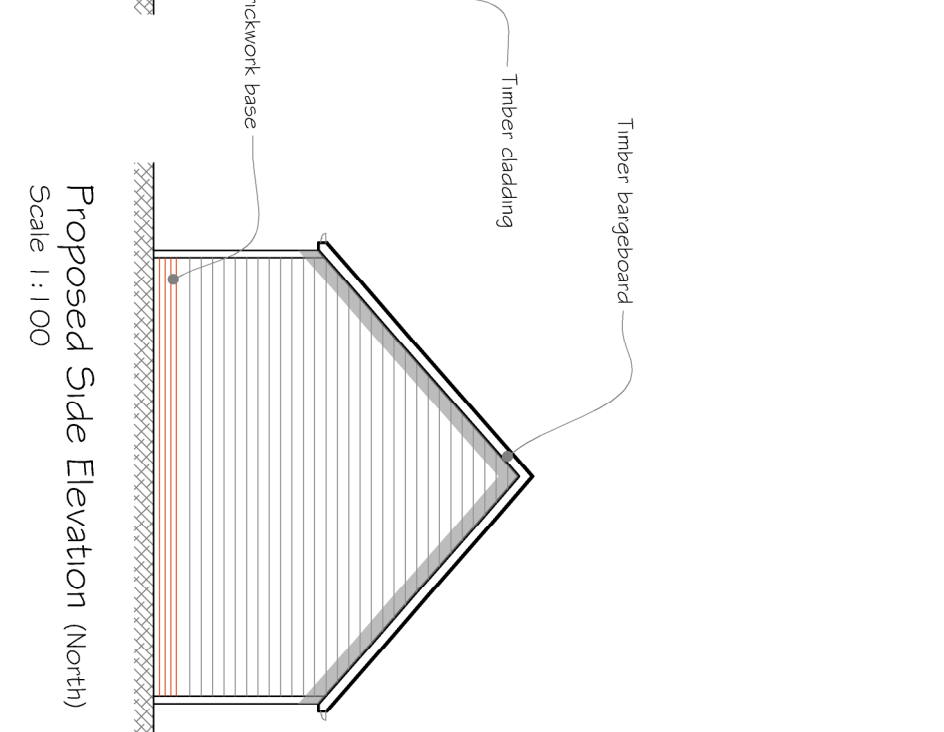
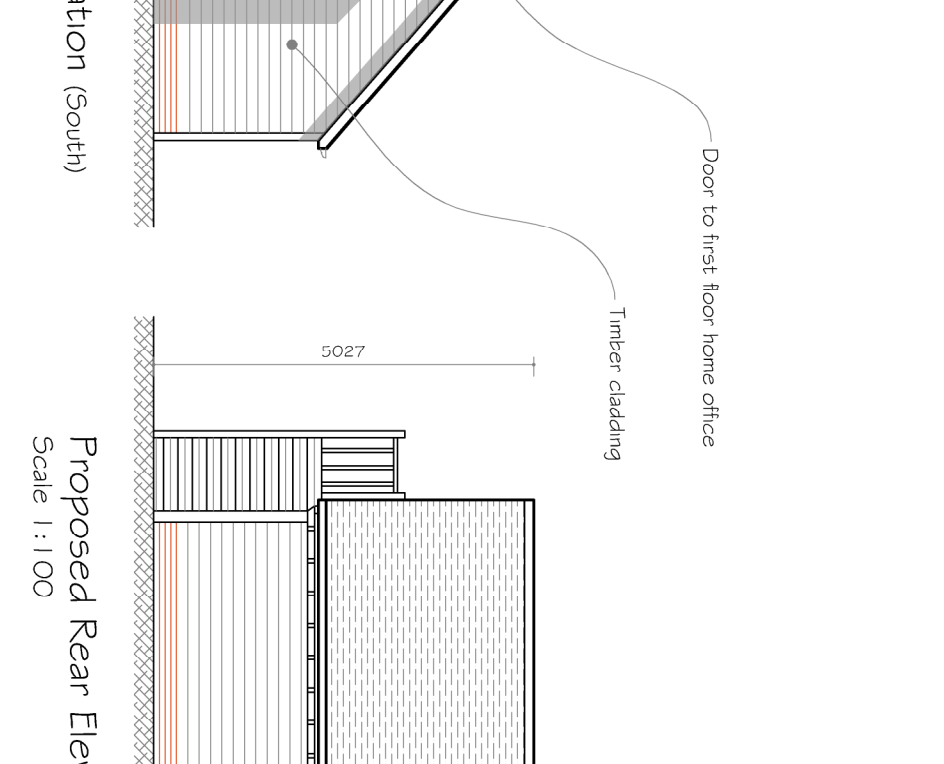
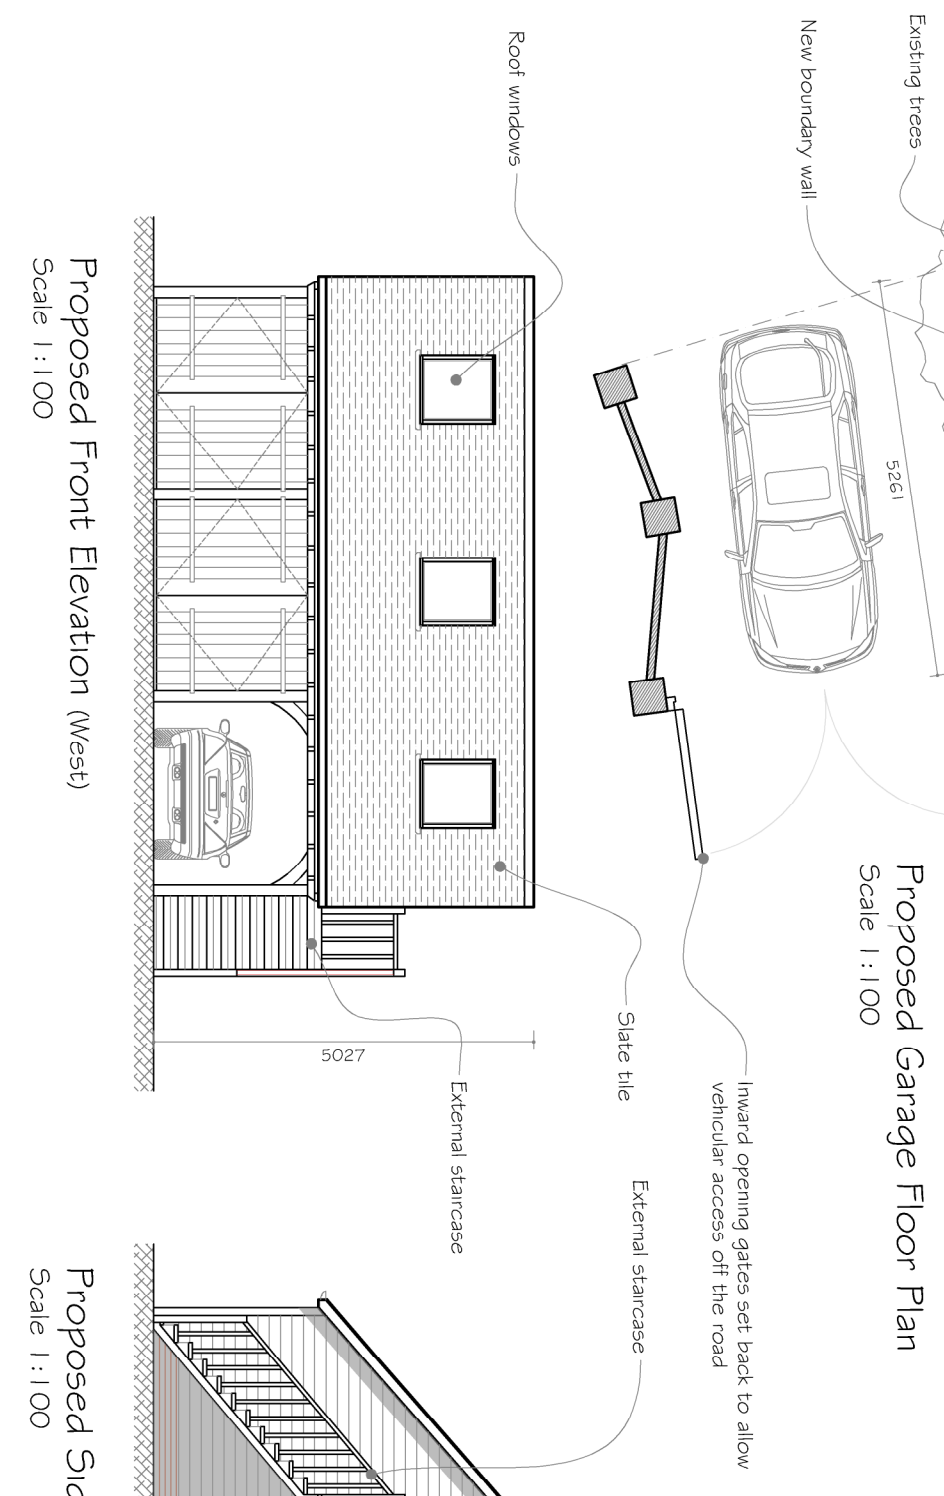
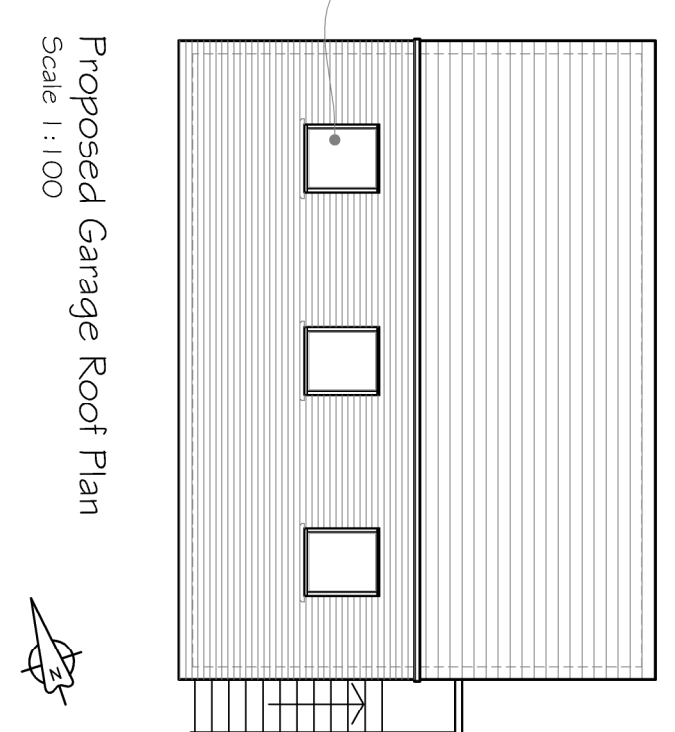
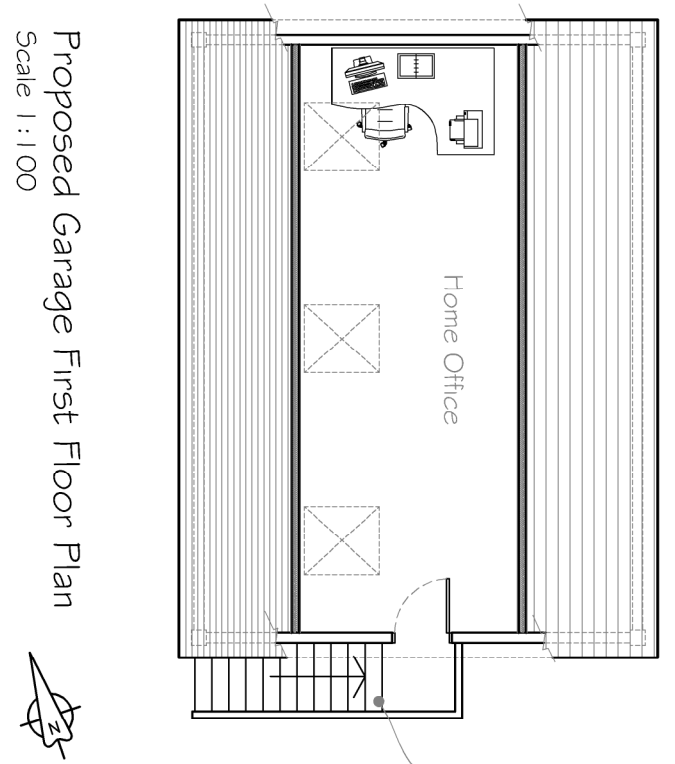


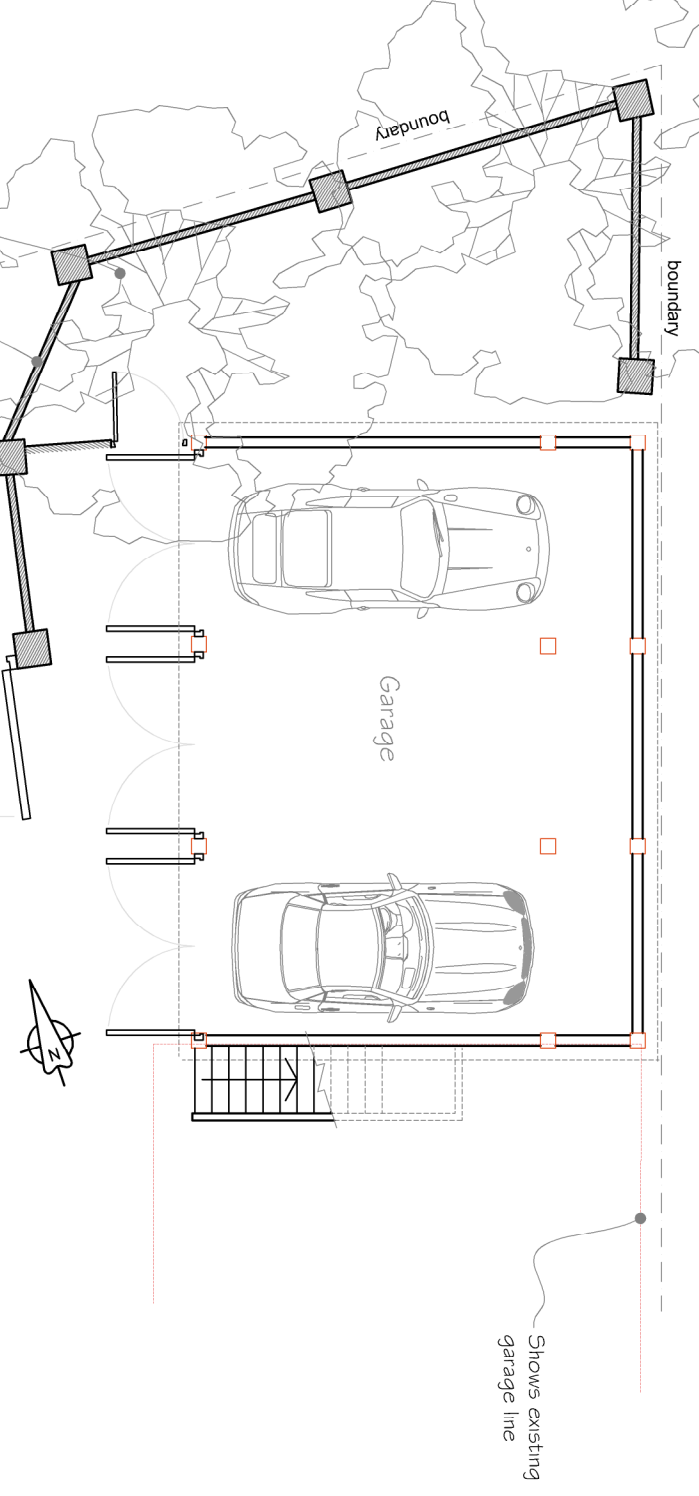

		CLIENT		PROJECT		TITLE			
		Mr & Mrs McTigue		Replacement Garage		Proposed new replacement garage			
				30 Hollow Lane					
				Hayling Island,					
				Hampshire					
				PO11 9EX					