


SITE  
BOUNDARY

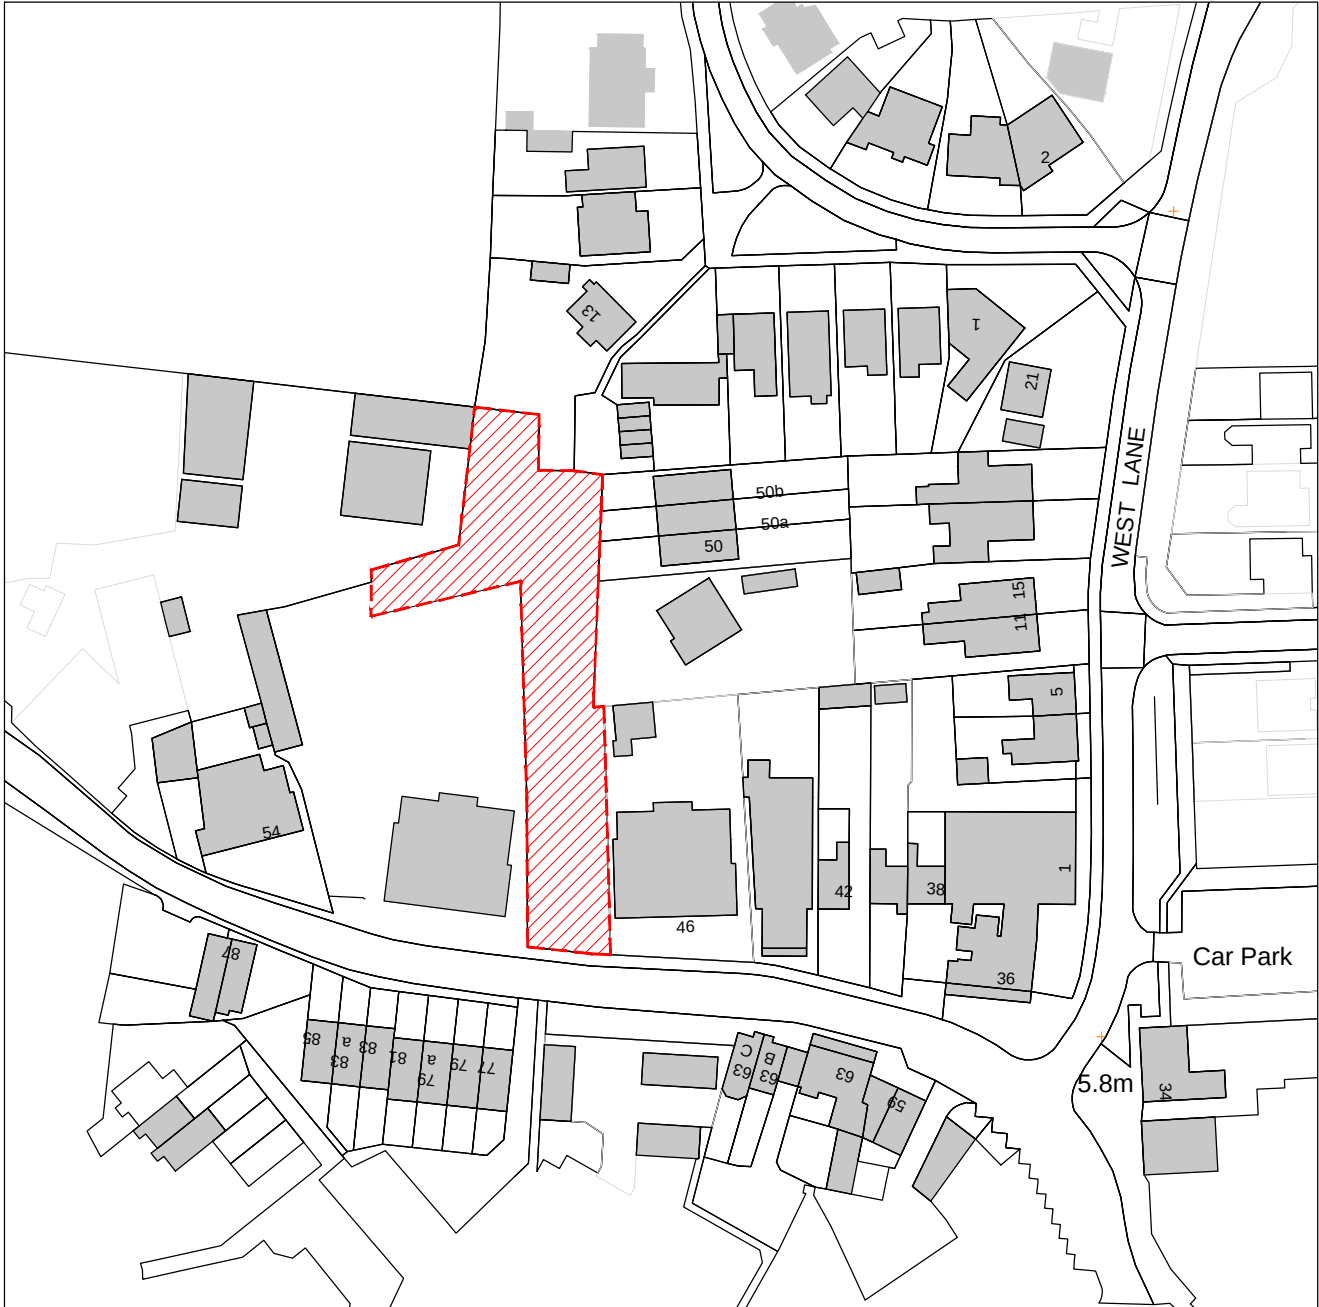

0 10 20 30 40 50 metres  
Scale 1:1250

| CLIENT       | PROJECT                                                          | TITLE         | STATUS   | DRAWN BY | REVIEWED BY    |
|--------------|------------------------------------------------------------------|---------------|----------|----------|----------------|
| Mrs K. Snipe | West Town Hotel<br>52 Station Road<br>Hayling Island<br>P011 OEL | Location Plan | Planning | CB       | RM             |
| DATE         |                                                                  |               | SCALE    | A4       | DRAWING NUMBER |
| Nov. 2015    |                                                                  |               | 1:1000   | 1227     | P 000          |

01730 816336  
07949 682974  
info@boherarchitecture.com  
www.boherarchitecture.com

Capron House, North Street  
Midhurst, GU29 9DT

