


Planting Schedule					
Trees					
Species Name	Girth	Height	Density	Specification	No.
Acer campestre	14-16cm	350-450cm	Counted	:Heavy Standard :Clear Stem min 200cm :RB	33
Acer campestre 'Streetwise'	14-16cm	350-450cm	Counted	:Heavy Standard :Clear Stem min 200cm :RB	13
Acer platinoides 'Crimson King'	14-16cm	350-450cm	Counted	:Heavy Standard :Clear Stem min 200cm :RB	1
Carpinus betulus	12-14cm	250-350cm	Counted	:Standard :Clear Stem 150-175cm :RB	2
Fagus sylvatica	12-14cm	250-350cm	Counted	:Standard :Clear Stem 150-175cm :RB	9
Ilex aquifolium	12-14cm	250-350cm	Counted	:Standard :Clear Stem 150cm :RB	18
Malus sylvestris	12-14cm	250-350cm	Counted	:Heavy Standard :Clear Stem 150-175cm :RB	21
Prunus avium	12-14cm	250-350cm	Counted	:Heavy Standard :Clear Stem 150-175cm :RB	7
Pyrus calleryana 'Chanticleer'	14-16cm	350-450cm	Counted	:Heavy Standard :Clear Stem min 200cm :RB	12
Quercus robur	14-16cm	350-450cm	Counted	:Heavy Standard :Clear Stem min 200cm :RB	3

Shrubs					
Species Name	Height	Pot Size	Specification	Density	No.
Abelia grandiflora 'Kaleidescope'	60-80cm	5L	:Bushy :C	4/m2	158
Buxus sempervirens	50cm		:Bushy :C :Planted at 4 per linear metre and maintained as hedge	4/linear m	1082
Cotinus cogggria 'Flame'	80-100cm	10L	:Branched :C : Specimen	Counted	6
Cotoneaster dammeri	40-60cm	5L	:Bushy :C	4/m2	299
Crataegus monogyna	120-150cm		:Whip :BR: Planted and maintained as hedgerow	4/linear m	692
Escallonia 'Apple Blossom'	40-60cm	5L	:Bushy :BR:Planted at 4 per linear metre and maintained as hedge	4/linear m	385
Euonymus fortunei 'Emerald 'n' Gold'	40-60cm	5L	:Bushy :C	4/m2	477
Hebe albicans 'Red Edge'	40-60cm	5L	:Bushy :C	4/m2	270
Hebe 'Autumn Glory'	20-30cm	3L	:Bushy :C	4/m2	362
Hebe brachysiphon 'White Gem'	40-60cm	5L	:Bushy :C	4/m2	205
Hebe franciscana 'Blue Gem'	40-60cm	5L	:Bushy :C	4/m2	183
Hebe 'Great Orme'	40-60cm	5L	:Bushy :C	4/m2	120
Hypericum patulum 'Hidcote'	40-60cm	5L	:Bushy :C	4/m2	120
Ilex aquifolium	100-120cm		:Whip :BR: Planted and maintained as hedgerow	4/linear m	129
Lavandula angustifolia 'Hidcote'	40-60cm	5L	:Bushy :C	4/m2	261
Lavandula angustifolia 'Munstead'	40-60cm	5L	:Bushy :C	4/m2	120
Lavandula pinnata	40-60cm	5L	:Bushy :C	4/m2	241
Lonicera periclymenum	60-80cm	10L	:Bushy :C :With trellis as climber	Counted	29
Lonicera pileata	40-60cm	5L	:Bushy :BR :Planted at 4 per linear metre and maintained as hedge	4/linear m	46
Ligustrum vulgare	40-60cm	5L	:Bushy :BR :Planted at 4 per linear metre and maintained as hedge	4/linear m	159
Philomis 'Edward Bowles'	40-60cm	5L	:Bushy :C	4/m2	241
Prunus spinosa	120-150cm		:Whip :BR: Planted and maintained as hedgerow	4/linear m	345
Nandina domestica 'Firepower'	40-60cm	3-5L	:Bushy :C	4/m2	162
Sarcococca confusa	40-60cm	5L	:Bushy :C	4/m2	302
Sarcococca ruscifolia	40-60cm	5L	:Bushy :C	4/m2	241
Skimmia japonica 'Rubella'	40-60cm	5L	:Bushy :C	4/m2	200
Spiraea japonica 'Gold Mound'	40-60cm	5L	:Bushy :C	4/m2	241
Viburnum burkwoodii 'Anne Russel'	40-60cm	5L	:Bushy :C	4/m2	236
Viburnum davidii	40-60cm	5L	:Bushy :C	4/m2	120
Viburnum tinus 'Eve Price'	40-60cm	5L	:Bushy :BR :Planted at 4 per linear metre and maintained as hedge	4/linear m	444
Weigela 'Alexandra'	40-60cm	5L	:Bushy :C	4/m2	179

Legend

- Existing trees and vegetation to be retained and protected
- Proposed tree planting within soft landscape. See detail 1 on sheet 1
- Proposed Medium/Small specimen tree within soft landscape. See detail 1 on sheet 1
- Specimen shrub planting within front gardens
- Proposed mixed native species hedgerow
- Single species ornamental hedgerow
- Proposed shrub planting to receive 75mm bark mulch after planting operations
- Proposed mixed shrub planting area receive 75mm bark mulch after planting operations. Species to be planted in groups of 5-7.
- Mixed native species infill planting proposed to strengthen existing areas of native species
- Climbing Shrub planting to receive 75mm bark mulch
- Bulb planting area
- Proposed lawn areas to receive good quality amenity grass turf laid in line with good horticultural practices
- Proposed grass area to be seeded with EG22 – Strong Lawn Grass Mixture as supplied by Emorsgate and sown at 25 grams per m/sq or similar
- Proposed meadow area to be seeded with EM2 – Standard General Purpose Meadow Mixture as supplied by Emorsgate and sown at 4 grams per m/sq or similar
- Rear garden area to be turfed
- Approximate location of ReRoot 200 root barrier or similar
- Approximate route of bund as detailed on sheet 3
- Loose fill aggregate. Depth to be suitable to the site conditions

Earthwork detail

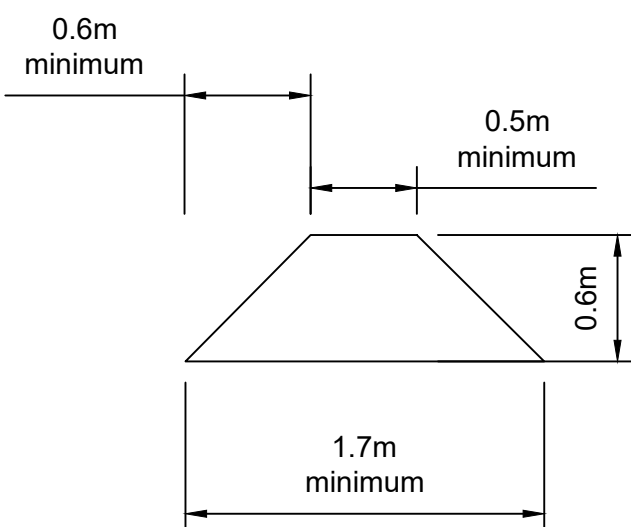

NOTES:
Do not scale from drawing
Not for construction, for planning purposes only

SPECIFICATION
All works are to comply with the written Soft Landscape Specification.

Tree pit detail shown on sheet 1

Copyright of LVIA Ltd. All rights described in Chapter IV of the Copyright, Designs and Patents Act 1988 have been generally asserted. Copyright of this plan remains with LVIA Ltd until all fees have been paid in full.

D	27.05.22	Layout changes and client comments	JPF
Rev	Date	Details	Drawn



Scheme: Cottage Farm, Lovedean

Client:
Bargate Homes

Drawing: Detailed Landscape Proposals

Drawing no:
BAR1087-11
Sheet 3 of 3

Date: May 2021
Scale: 1:250@A1

Drawn: SC

Checked: JPF